


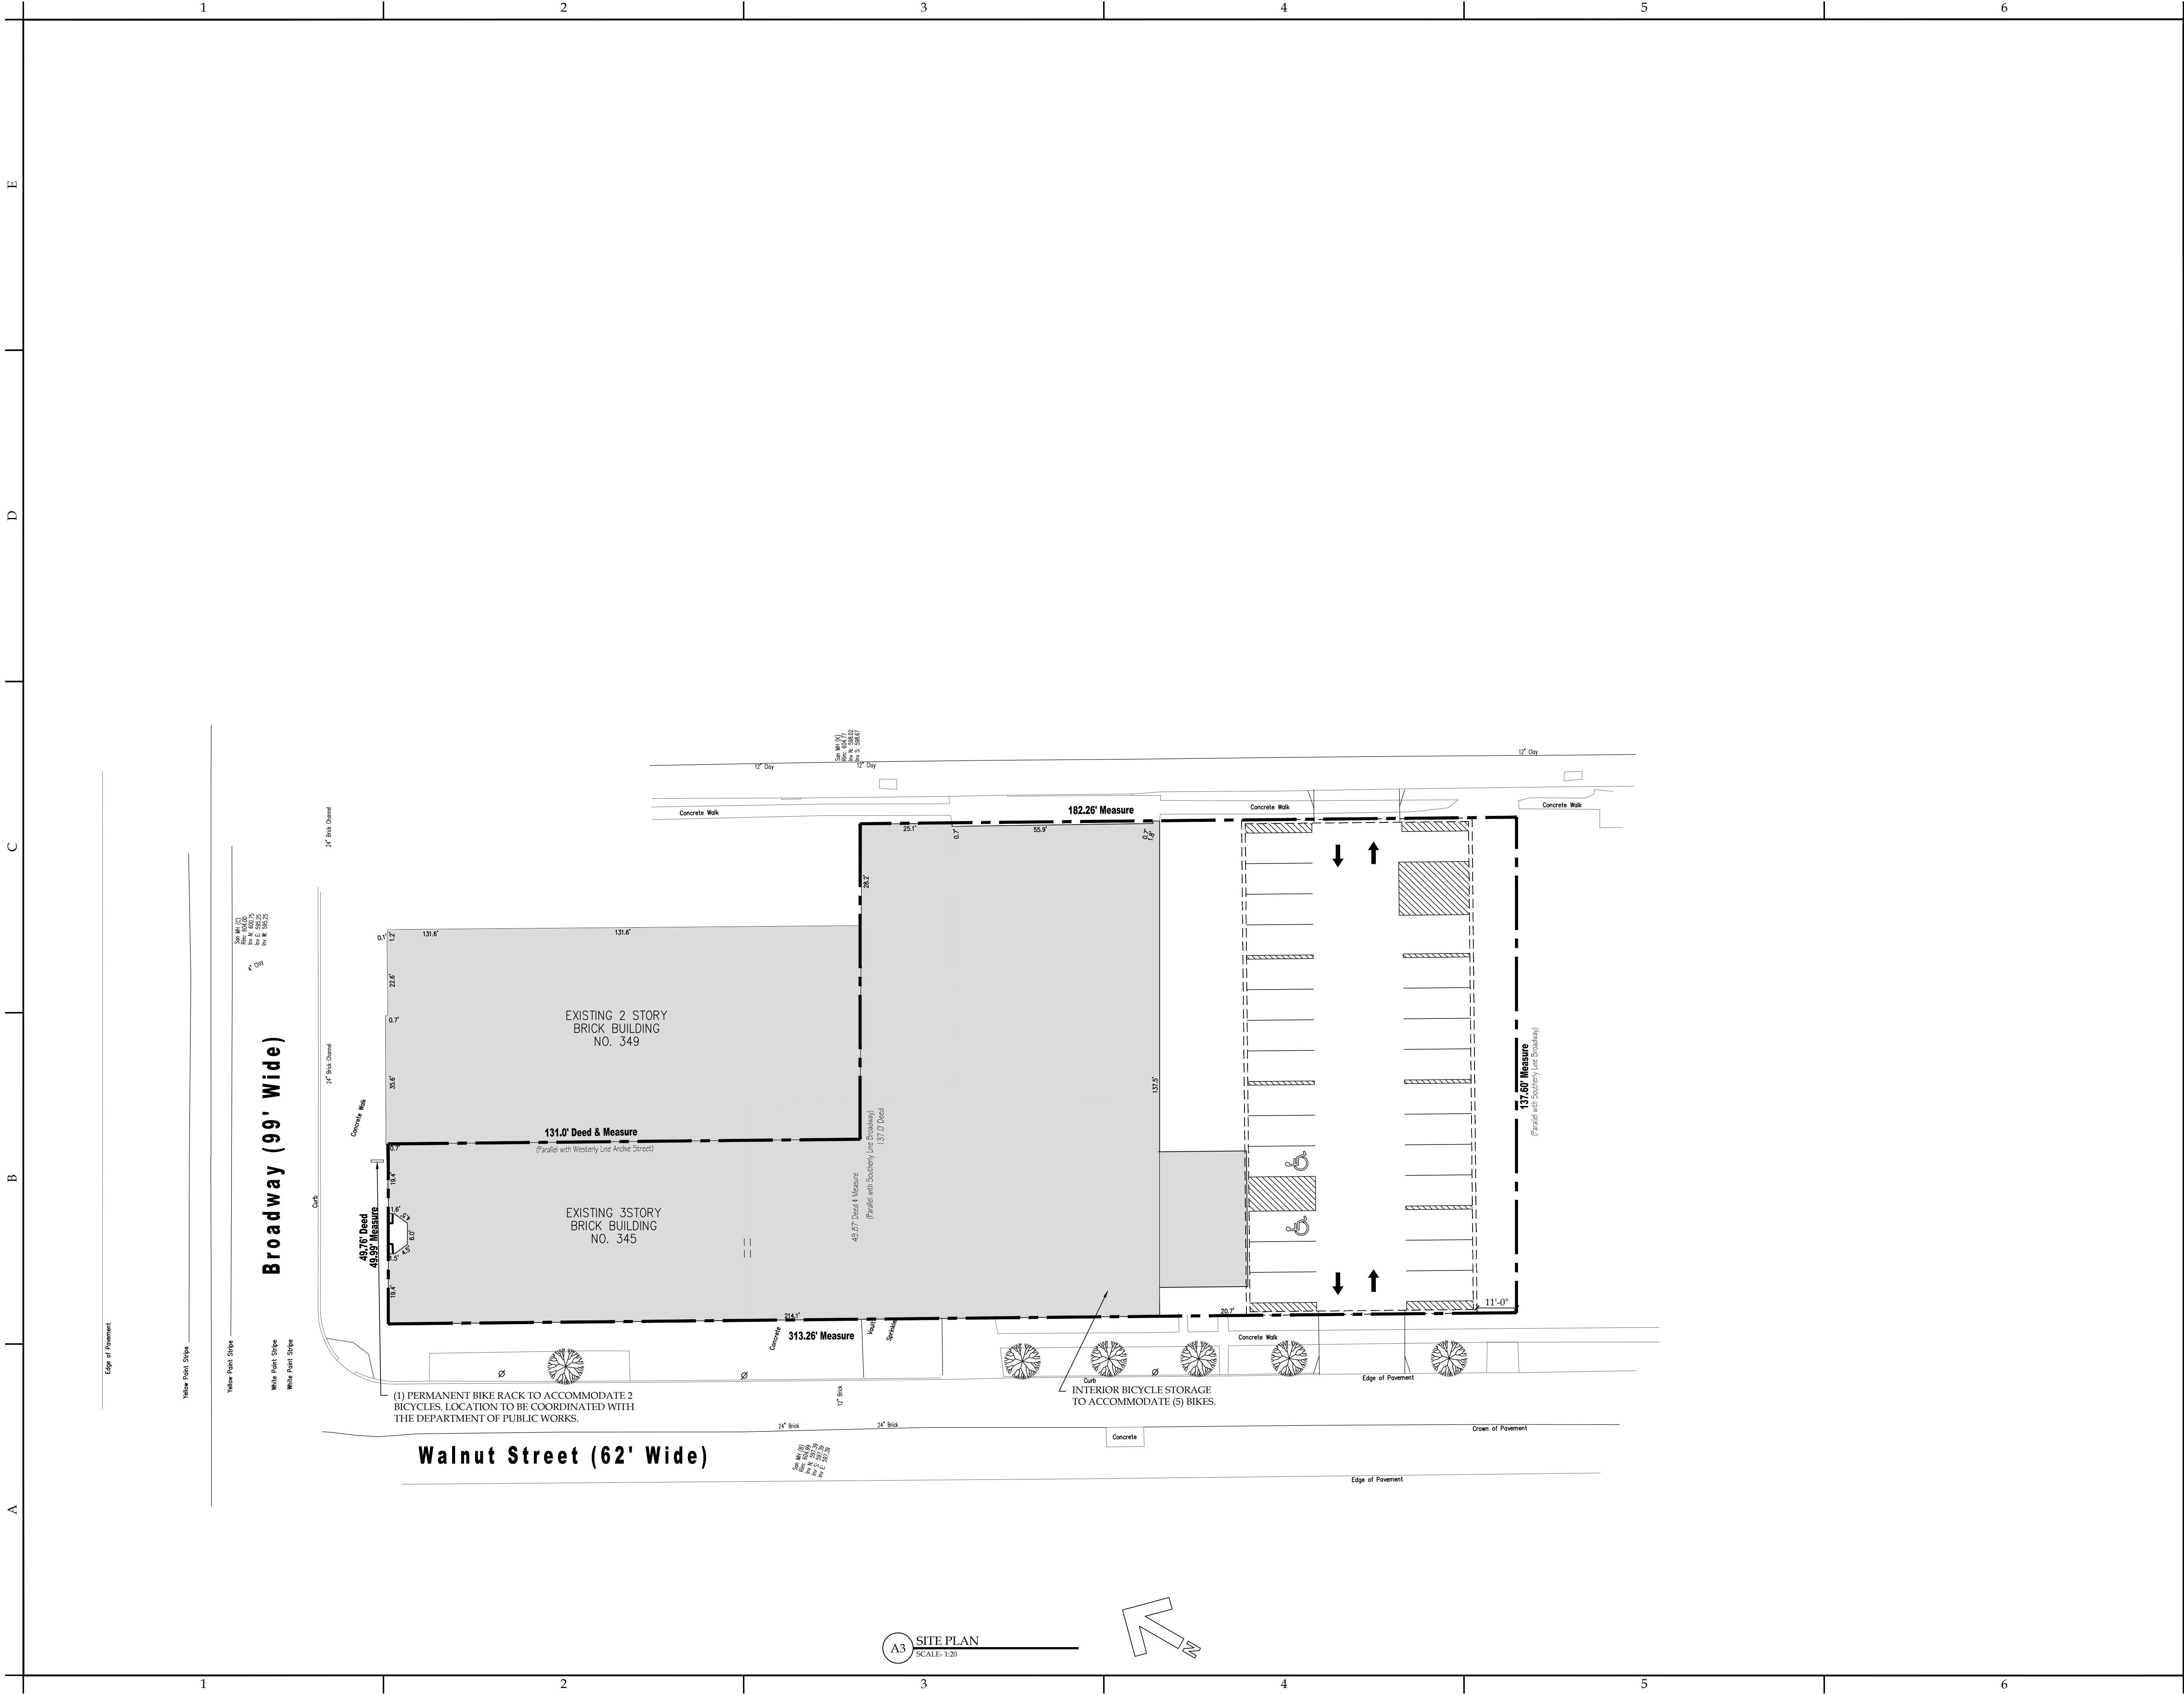





NOTICE

This document, the property of, prepared and issued by the architect, is submitted for the specific project named _____ and the recipient by accepting this document assumes custody and agrees that this document will not be copied or reproduced in part or in whole, and any special features peculiar to this design shall not be incorporated in any other project, unless prior agreement has been obtained in writing. These documents will be returned immediately upon completion of the project or upon the request of the architect.

This document is the exclusive property of the architect, no rights to ownership are transferable, or shall be lost by the filing of this document with any and all public authorities for the purpose of compliance with Codes and or Ordinances, i.e. Building Permit, etc.

343-345 BROADWAY
BUFFALO, NY 14204

ISSUE:

SA PROJECT TEAM: PRINCIPAL P. Silvestri
PROJ. ARCH. S. Hunt DRAFTER J. Zeno
JOB CAPT. _____ INTERIORS A. Nagle

SEAL:

TITLE:

SITE PLAN




SILVESTRI
ARCHITECTS - PC

1321 MILLERSPORT HWY PH. 716.691.0900
AMHERST, NY 14221 FAX 716.691.4773

SA JOB #: 21024.01
DATE: 09-18-25

DRAWING #: AS-101

A3 SITE PLAN
SCALE: 1/32"

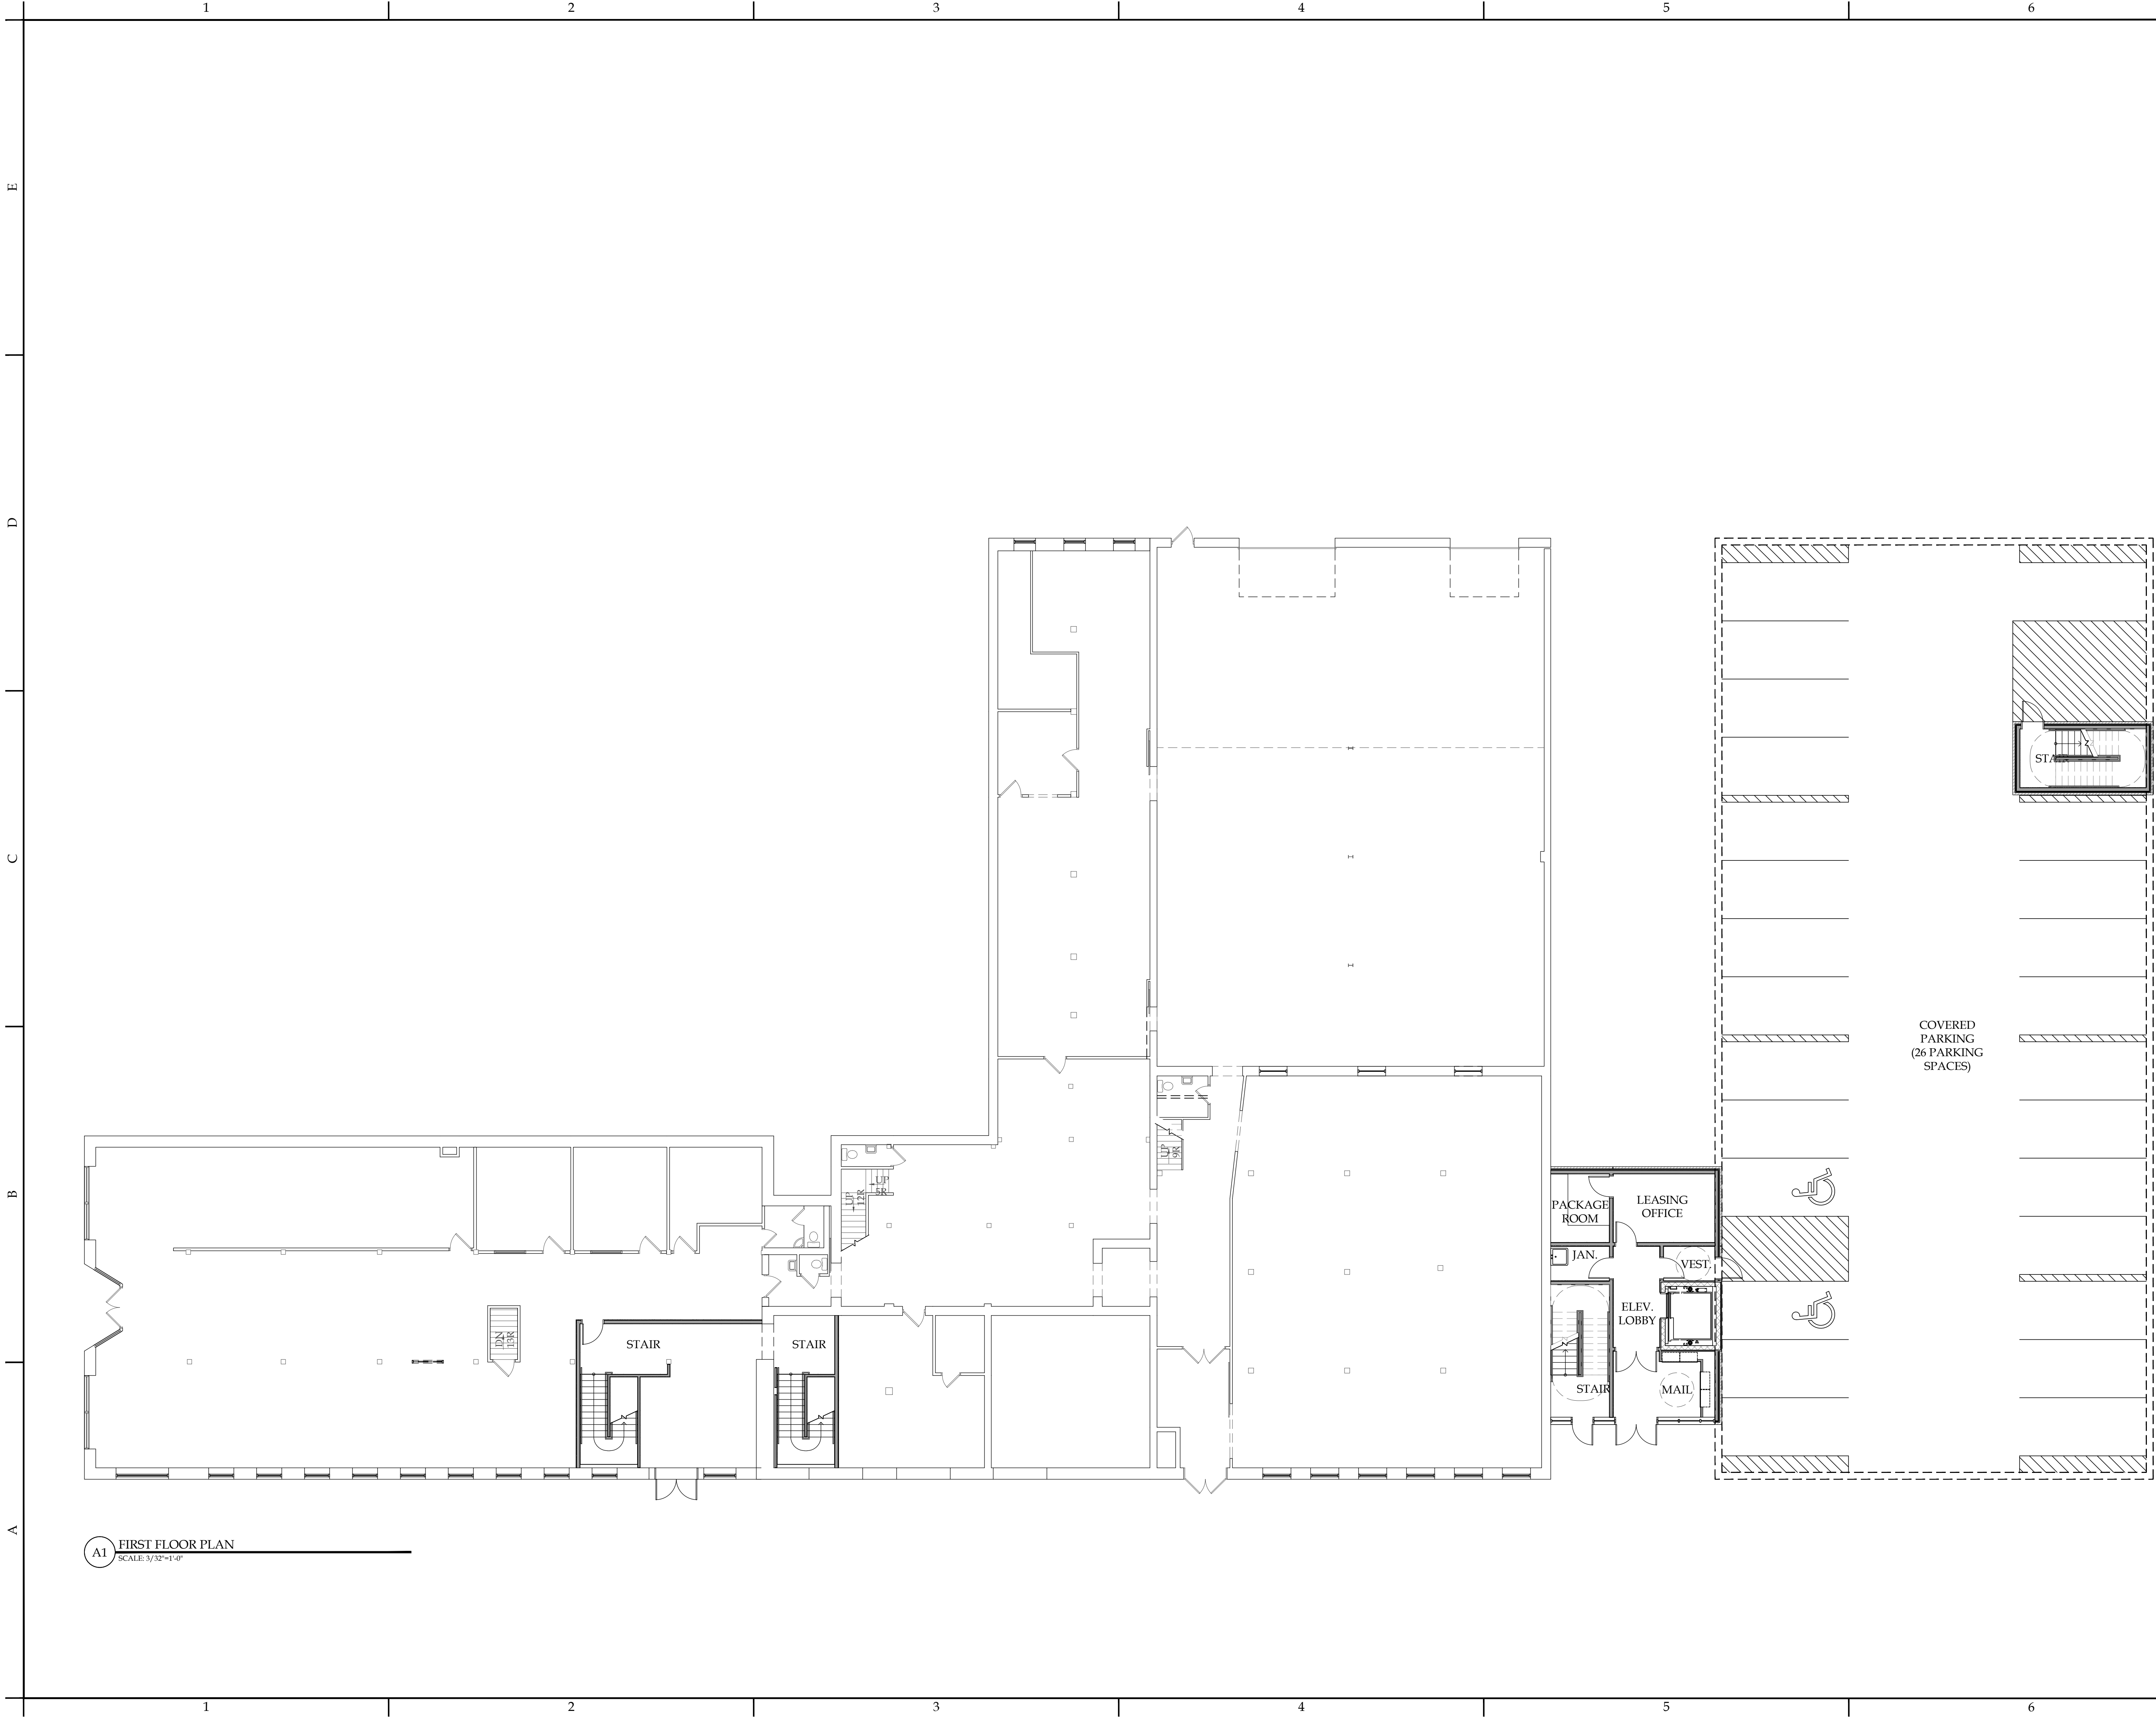

NOTICE

This document, the property of, prepared and issued by the architect, is submitted for the specific project namely _____ and the recipient by accepting this document assumes custody and agrees that this document will not be copied or reproduced in part or in whole, and any special features peculiar to this design shall not be incorporated in any other project, unless prior agreement has been obtained in writing. These documents will be returned immediately upon completion of the project or upon the request of the architect.

This document is the exclusive property of the architect, no rights to ownership are transferable, or shall be lost by the filing of this document with any and all public authorities for the purpose of compliance with Codes and or Ordinances, i.e. Building Permit, etc.

343-345 BROADWAY
BUFFALO, NY 14204

ISSUE:

SA PROJECT TEAM: PRINCIPAL P. Silvestri
PROJ. ARCH. S. Hunt DRAFTER J. Zeno
JOB CAPT. _____ INTERIORS A. Nagle

SEAL:


TITLE:

FIRST FLOOR
PLAN



SA JOB #: 21024.01 DATE: 09-18-25

DRAWING #: A-101

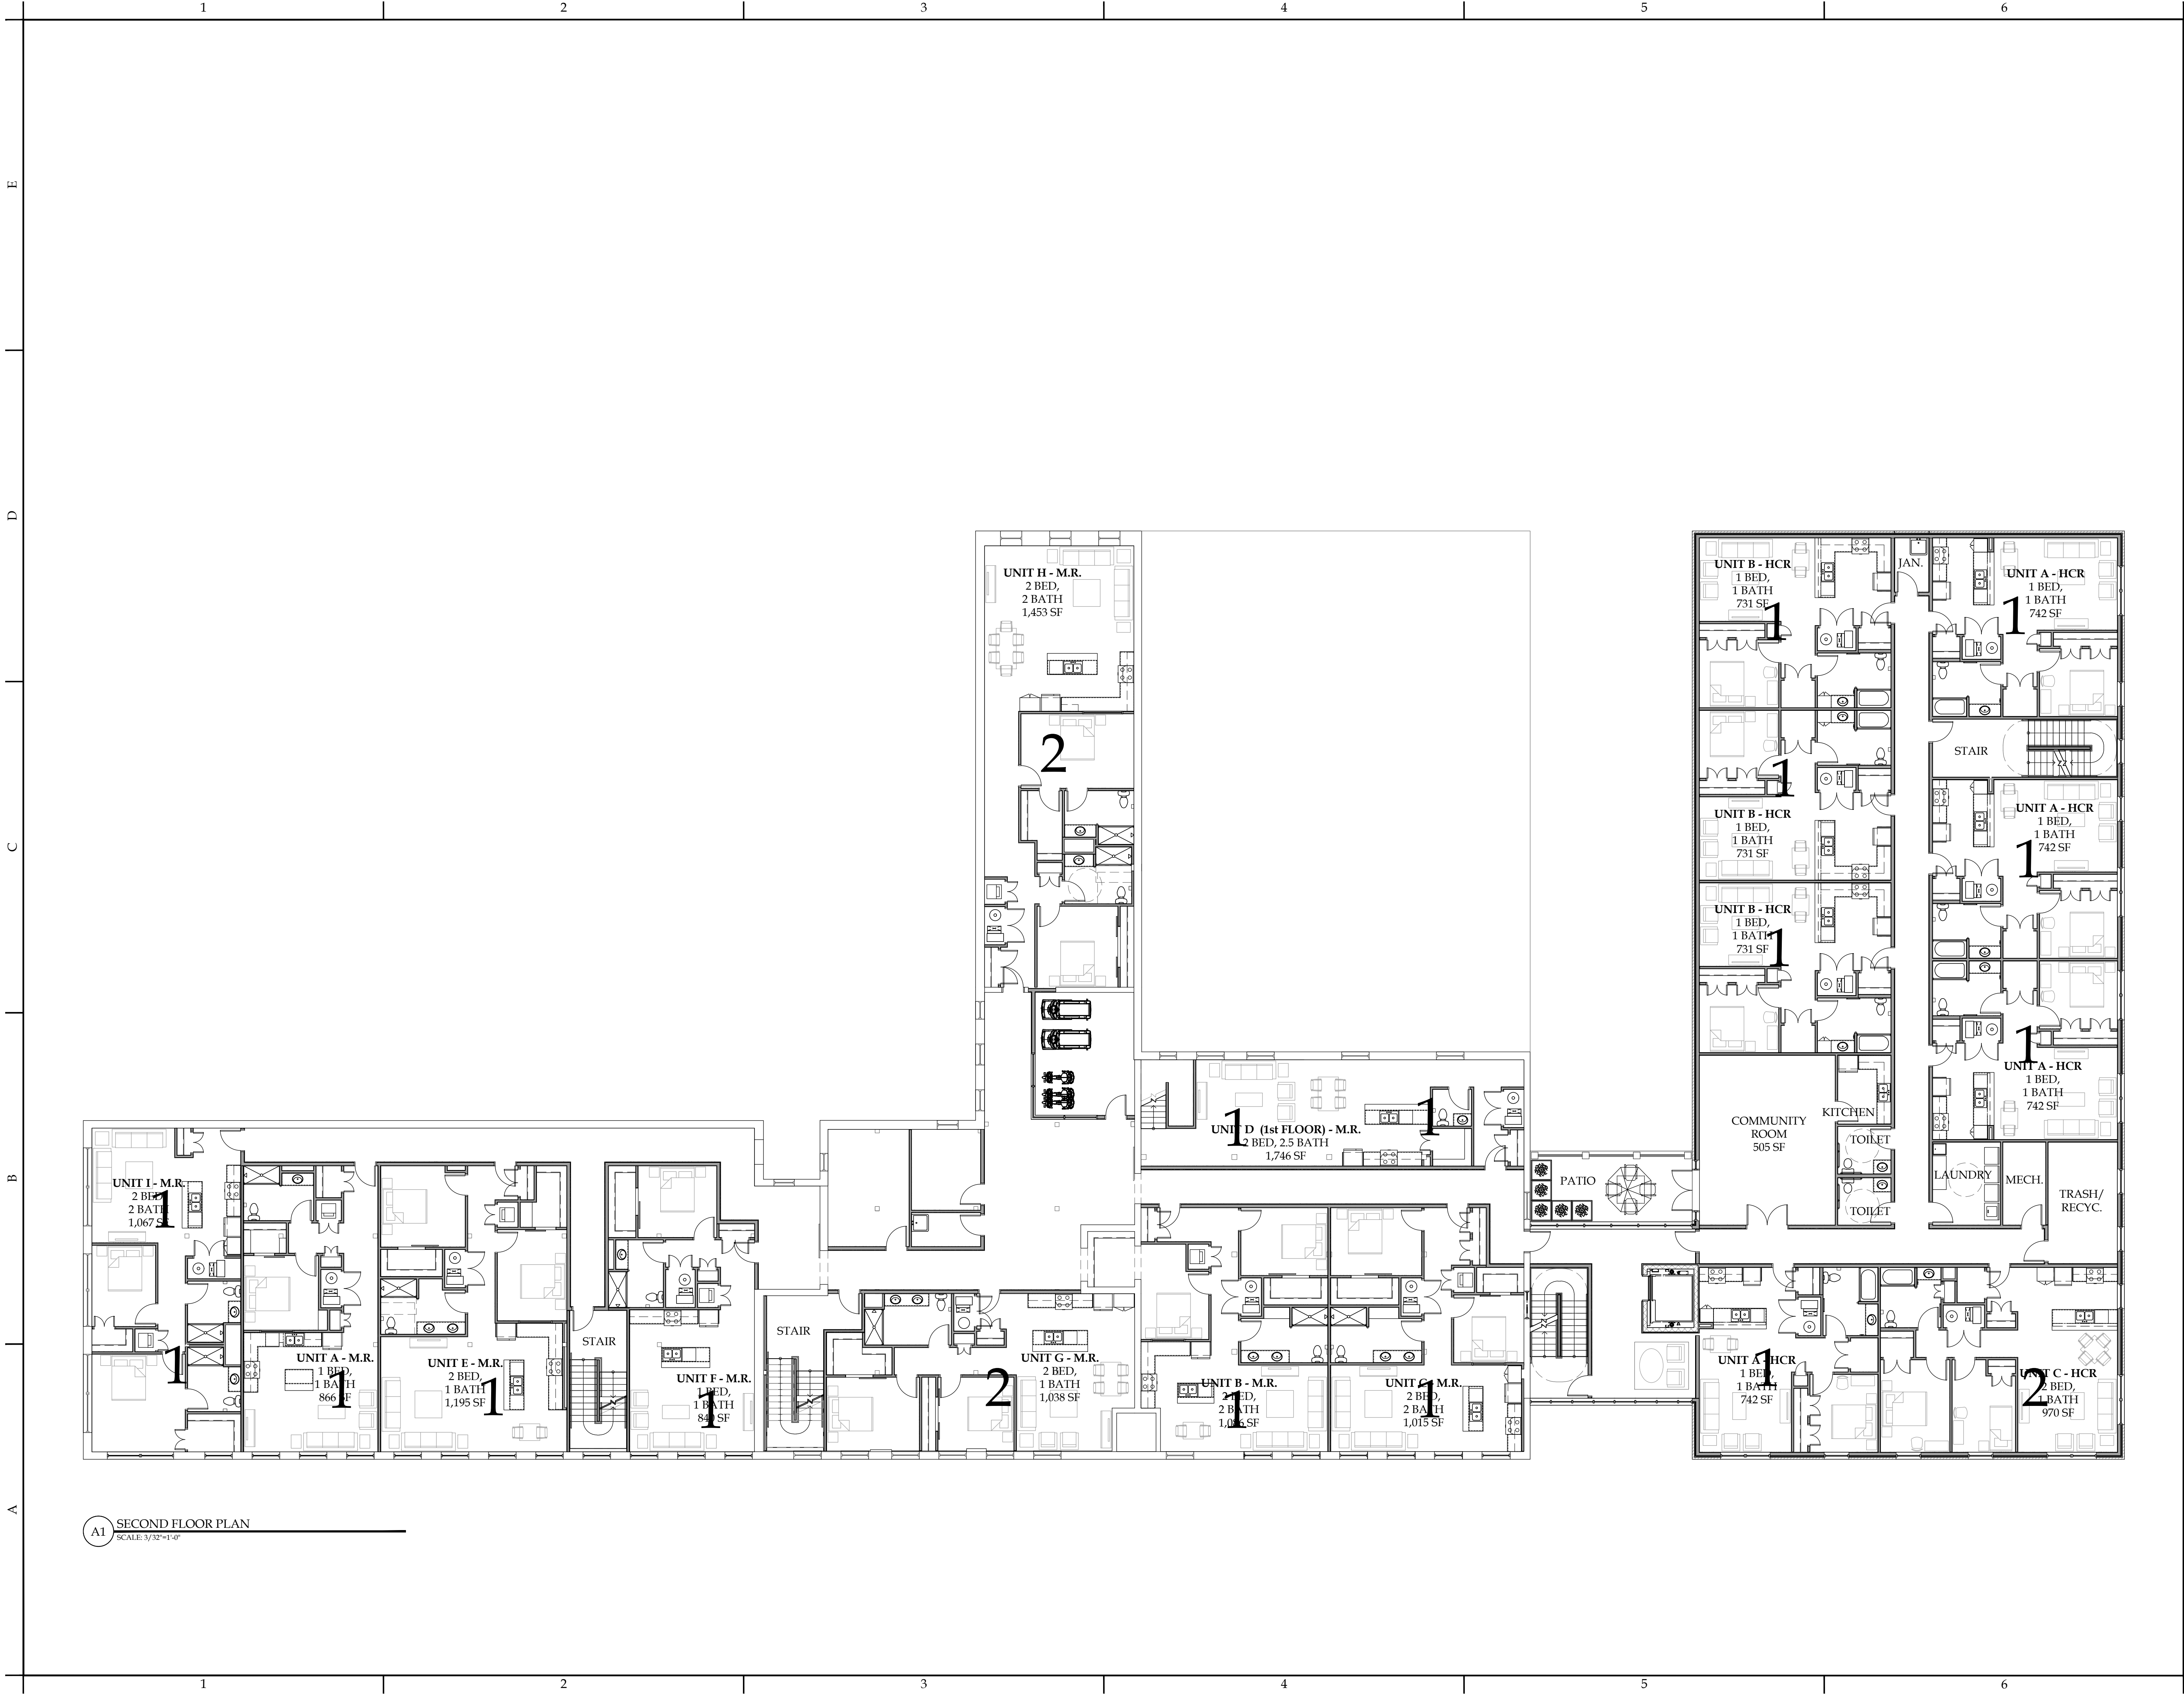

NOTICE
This document, the property of, prepared and issued by the architect, is submitted for the specific project named _____ and the recipient by accepting this document assumes custody and agrees that this document will not be copied or reproduced in part or in whole, and any special features peculiar to this design shall not be incorporated in any other project, unless prior agreement has been obtained in writing. These documents will be returned immediately upon completion of the project or upon the request of the architect.
This document is the exclusive property of the architect, no rights to ownership are transferable, or shall be lost by the filing of this document with any and all public authorities for the purpose of compliance with Codes and or Ordinances, i.e. Building Permit, etc.

343-345 BROADWAY
BUFFALO, NY 14204

ISSUE:

SA PROJECT TEAM: PRINCIPAL P. Silvestri
PROJ. ARCH. S. Hunt DRAFTER J. Zeno
JOB CAPT. _____ INTERIORS A. Nagle

SEAL:

TITLE:
**SECOND FLOOR
PLAN**




**SILVESTRI
ARCHITECTS • PC**

1321 MILLERSPORT HWY PH. 716.691.0900
AMHERST, NY 14221 FAX 716.691.4773

SA JOB #: **21024.01** DATE: **09-18-25**

DRAWING #: **A-102**

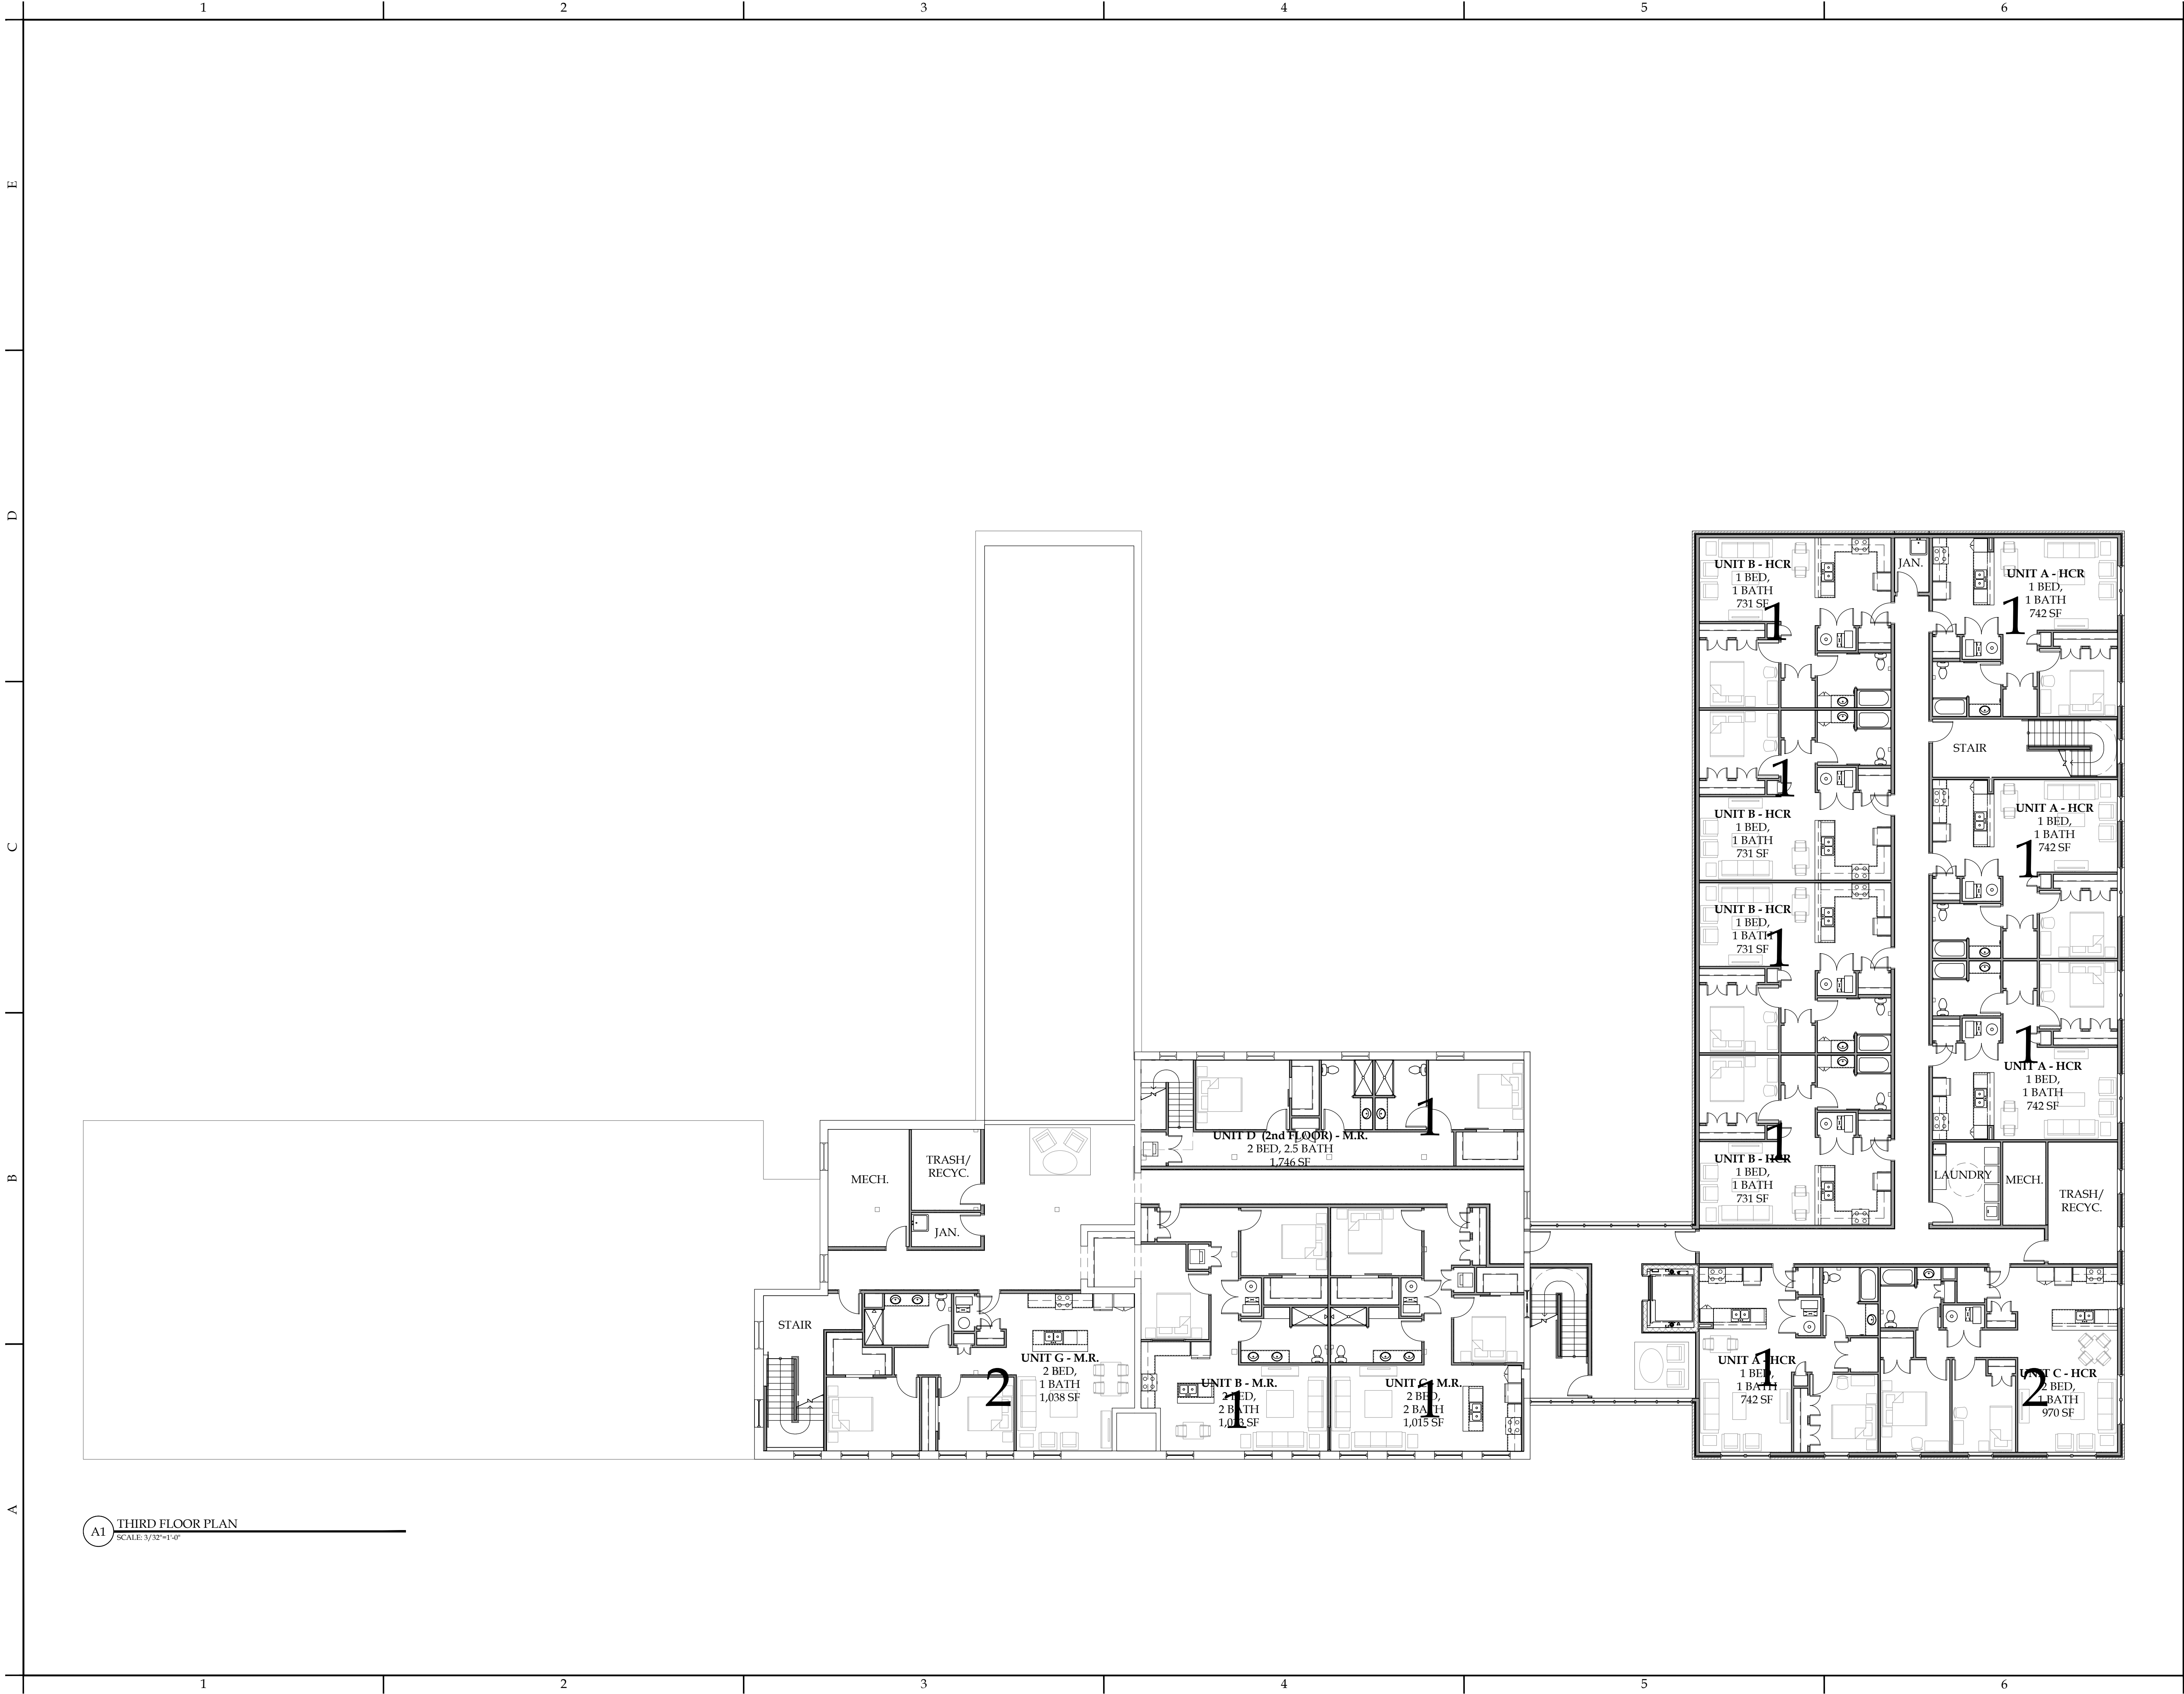

A1 THIRD FLOOR PLAN
SCALE: 3/32"=1'-0"

NOTICE
This document, the property of, prepared and issued by the architect, is submitted for the specific project named _____ and the recipient by accepting this document assumes custody and agrees that this document will not be copied or reproduced in part or in whole, and any special features peculiar to this design shall not be incorporated in any other project, unless prior agreement has been obtained in writing. These documents will be returned immediately upon completion of the project or upon the request of the architect.
This document is the exclusive property of the architect, no rights to ownership are transferable, or shall be lost by the filing of this document with any and all public authorities for the purpose of compliance with Codes and or Ordinances, i.e. Building Permit, etc.

343-345 BROADWAY
BUFFALO, NY 14204

ISSUE:

SA PROJECT TEAM: PRINCIPAL P. Silvestri
PROJ. ARCH. S. Hunt DRAFTER J. Zeno
JOB CAPT. _____ INTERIORS A. Nagle

SEAL:

TITLE:

THIRD FLOOR
PLAN




SILVESTRI
ARCHITECTS • PC

1321 MILLERSPORT HWY PH. 716.691.0900
AMHERST, NY 14221 FAX 716.691.4773

SA JOB #: 21024.01
DATE: 09-18-25

DRAWING #: A-103

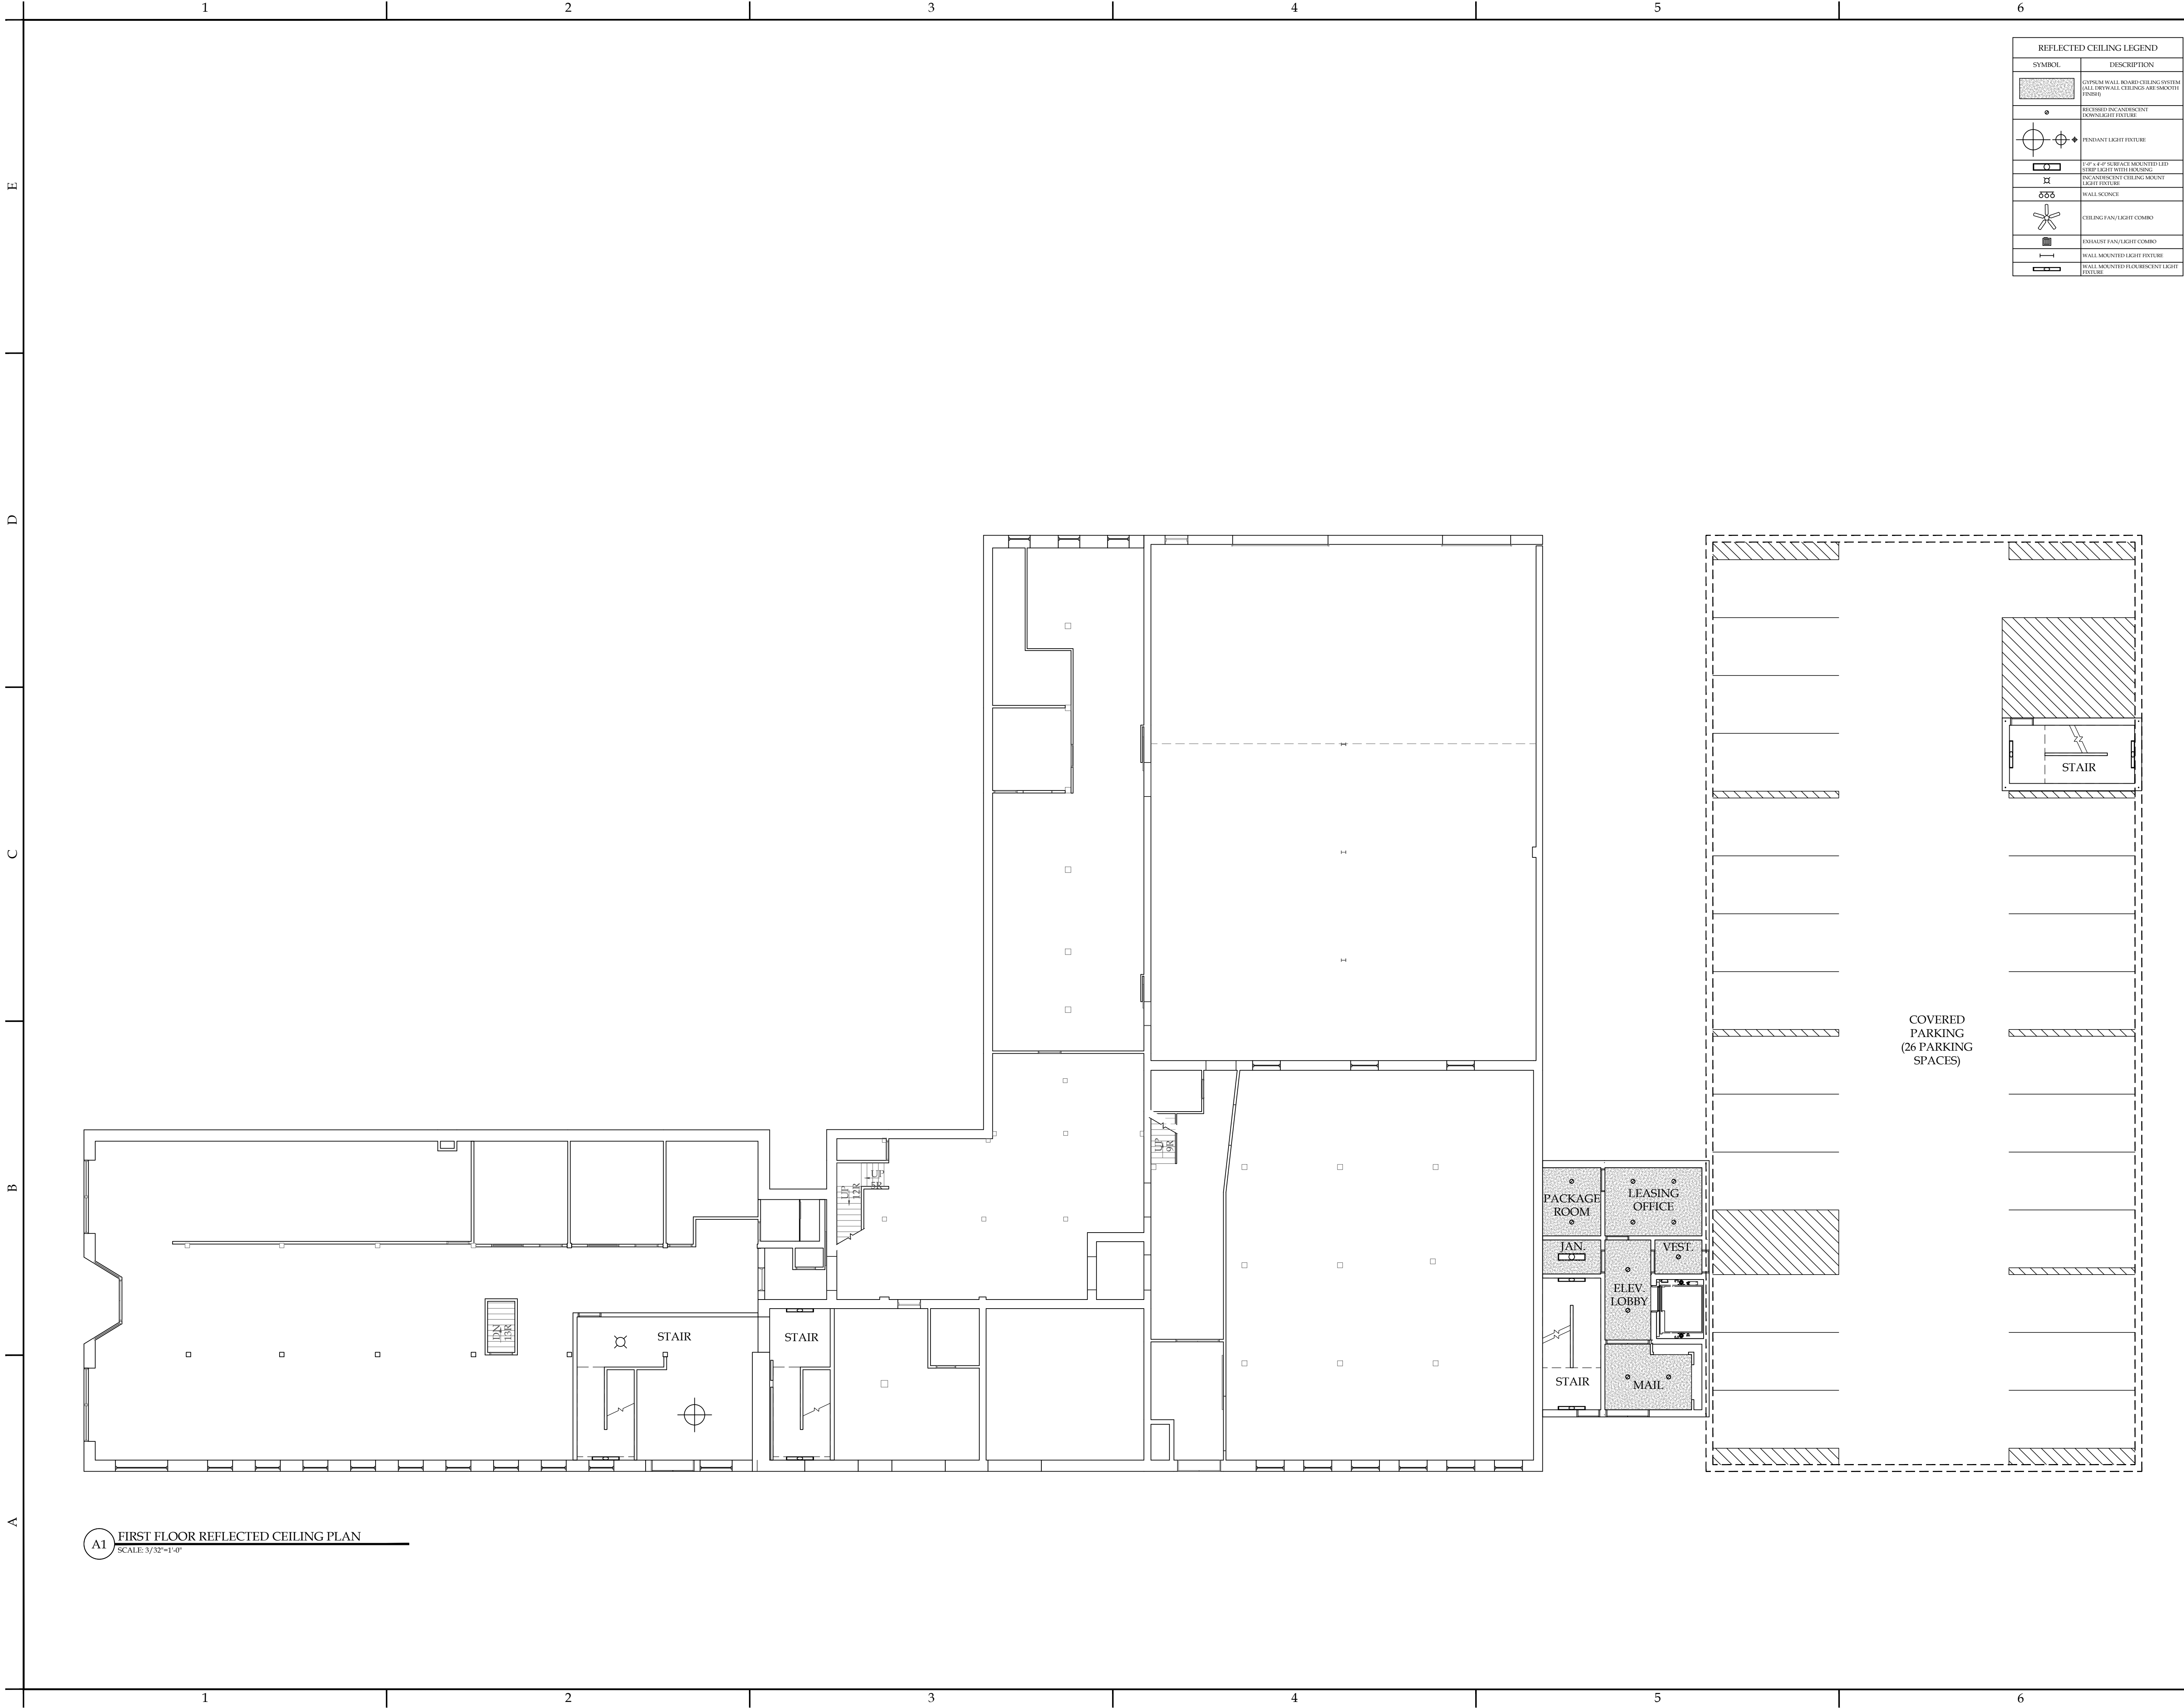

NOTICE
This document, the property of, prepared and issued by the architect, is submitted for the specific project and the recipient by accepting this document assumes custody and agrees that this document will not be copied or reproduced in part or in whole, and any special features peculiar to this design shall not be incorporated in any other project, unless prior agreement has been obtained in writing. These documents will be returned immediately upon completion of the project or upon the request of the architect.
This document is the exclusive property of the architect, no rights to ownership are transferable, or shall be lost by the filing of this document with any and all public authorities for the purpose of compliance with Codes and or Ordinances, i.e. Building Permit, etc.

**343-345 BROADWAY
BUFFALO, NY 14204**

ISSUE:

SA PROJECT TEAM: PRINCIPAL P. Silvestri
PROJ. ARCH. S. Hunt DRAFTER J. Zeno
JOB CAPT. _____ INTERIORS A. Nagle

SEAL:

TITLE:

**FIRST FLOOR
REFLECTED
CEILING PLAN**




SILVESTRI
ARCHITECTS • PC

1321 MILLERSPORT HWY PH. 716.691.0900
AMHERST, NY 14221 FAX 716.691.4773

SA JOB #: **21024.01** DATE: **09-18-25**

DRAWING #: **A-111**

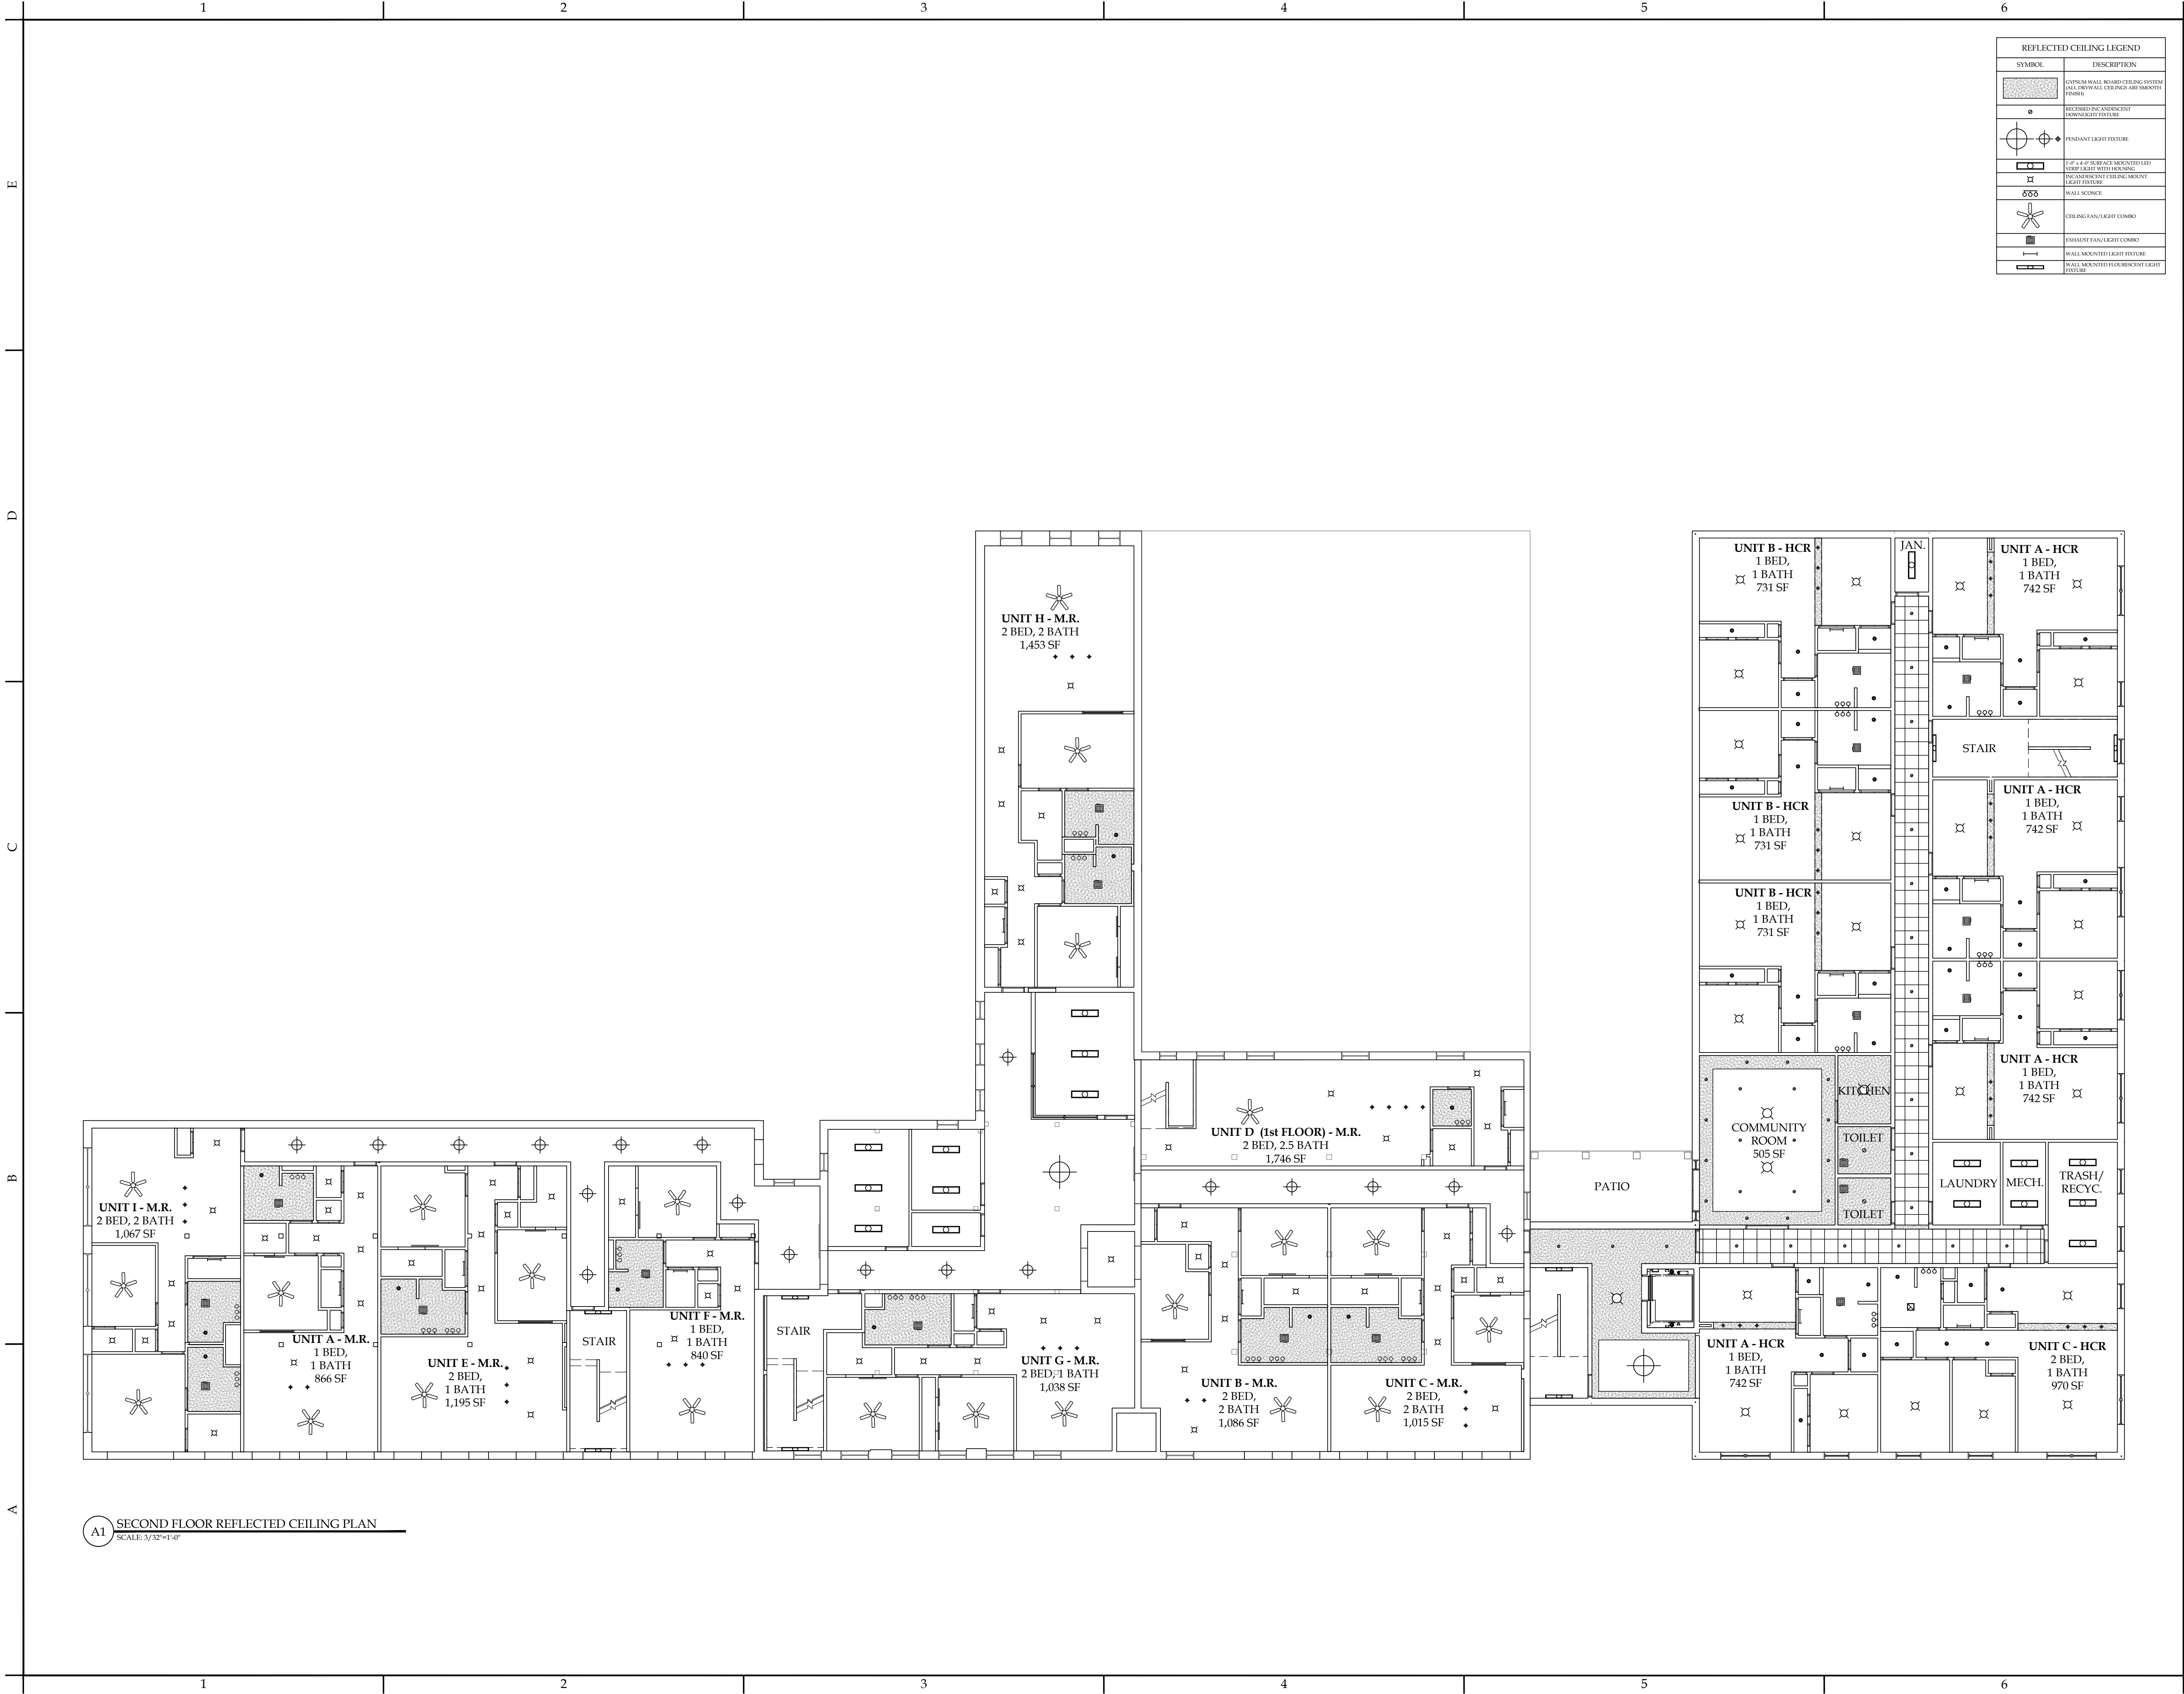

NOTICE

This document, the property of, prepared and issued by the architect, is submitted for the specific project and the recipient by accepting this document assumes custody and agrees that this document will not be copied or reproduced in part or in whole, and any special features peculiar to this design shall not be incorporated in any other project, unless prior agreement has been obtained in writing. These documents will be returned immediately upon completion of the project or upon the request of the architect.

This document is the exclusive property of the architect, no rights to ownership are transferable, or shall be lost by the filing of this document with any and all public authorities for the purpose of compliance with Codes and or Ordinances, i.e. Building Permit, etc.

343-345 BROADWAY
BUFFALO, NY 14204

ISSUE:

SA PROJECT TEAM: PRINCIPAL P.Silvestri
PROJ. ARCH. S.Hunt DRAFTER J.Zeno
JOB CAPT. _____ INTERIORS A.Nagle

SEAL:

TITLE:

**SECOND FLOOR
REFLECTED
CEILING PLAN**

SILVESTRI
ARCHITECTS • PC

1321 MILLERSPORT HWY PH. 716.691.0900
AMHERST, NY 14221 FAX 716.691.4773

SA JOB #: **21024.01** DATE: **09-18-25**

DRAWING #: **A-112**



NOTICE

This document, the property of, prepared and issued by the architect, is submitted for the specific project and the recipient by accepting this document assumes custody and agrees that this document will not be copied or reproduced in part or in whole, and any special features peculiar to this design shall not be incorporated in any other project, unless prior agreement has been obtained in writing. These documents will be returned immediately upon completion of the project or upon the request of the architect.

This document is the exclusive property of the architect, no rights to ownership are transferable, or shall be lost by the filing of this document with any and all public authorities for the purpose of compliance with Codes and or Ordinances, i.e. Building Permit, etc.

343-345 BROADWAY
BUFFALO, NY 14204

ISSUE:

SA PROJECT TEAM: PRINCIPAL P. Silvestri
PROJ. ARCH. S. Hunt DRAFTER J. Zeno
JOB CAPT. _____ INTERIORS A. Nagle

SEAL:

TITLE:

**THIRD FLOOR
REFLECTED
CEILING PLAN**



SILVESTRI
ARCHITECTS • PC


1321 MILLERSPORT HWY PH. 716.691.0900
AMHERST, NY 14221 FAX 716.691.4773

SA JOB #: **21024.01** DATE: **09-18-25**

DRAWING #: **A-113**



D1 EXTERIOR ELEVATION: SOUTH
SCALE: 1/8"=1'-0"

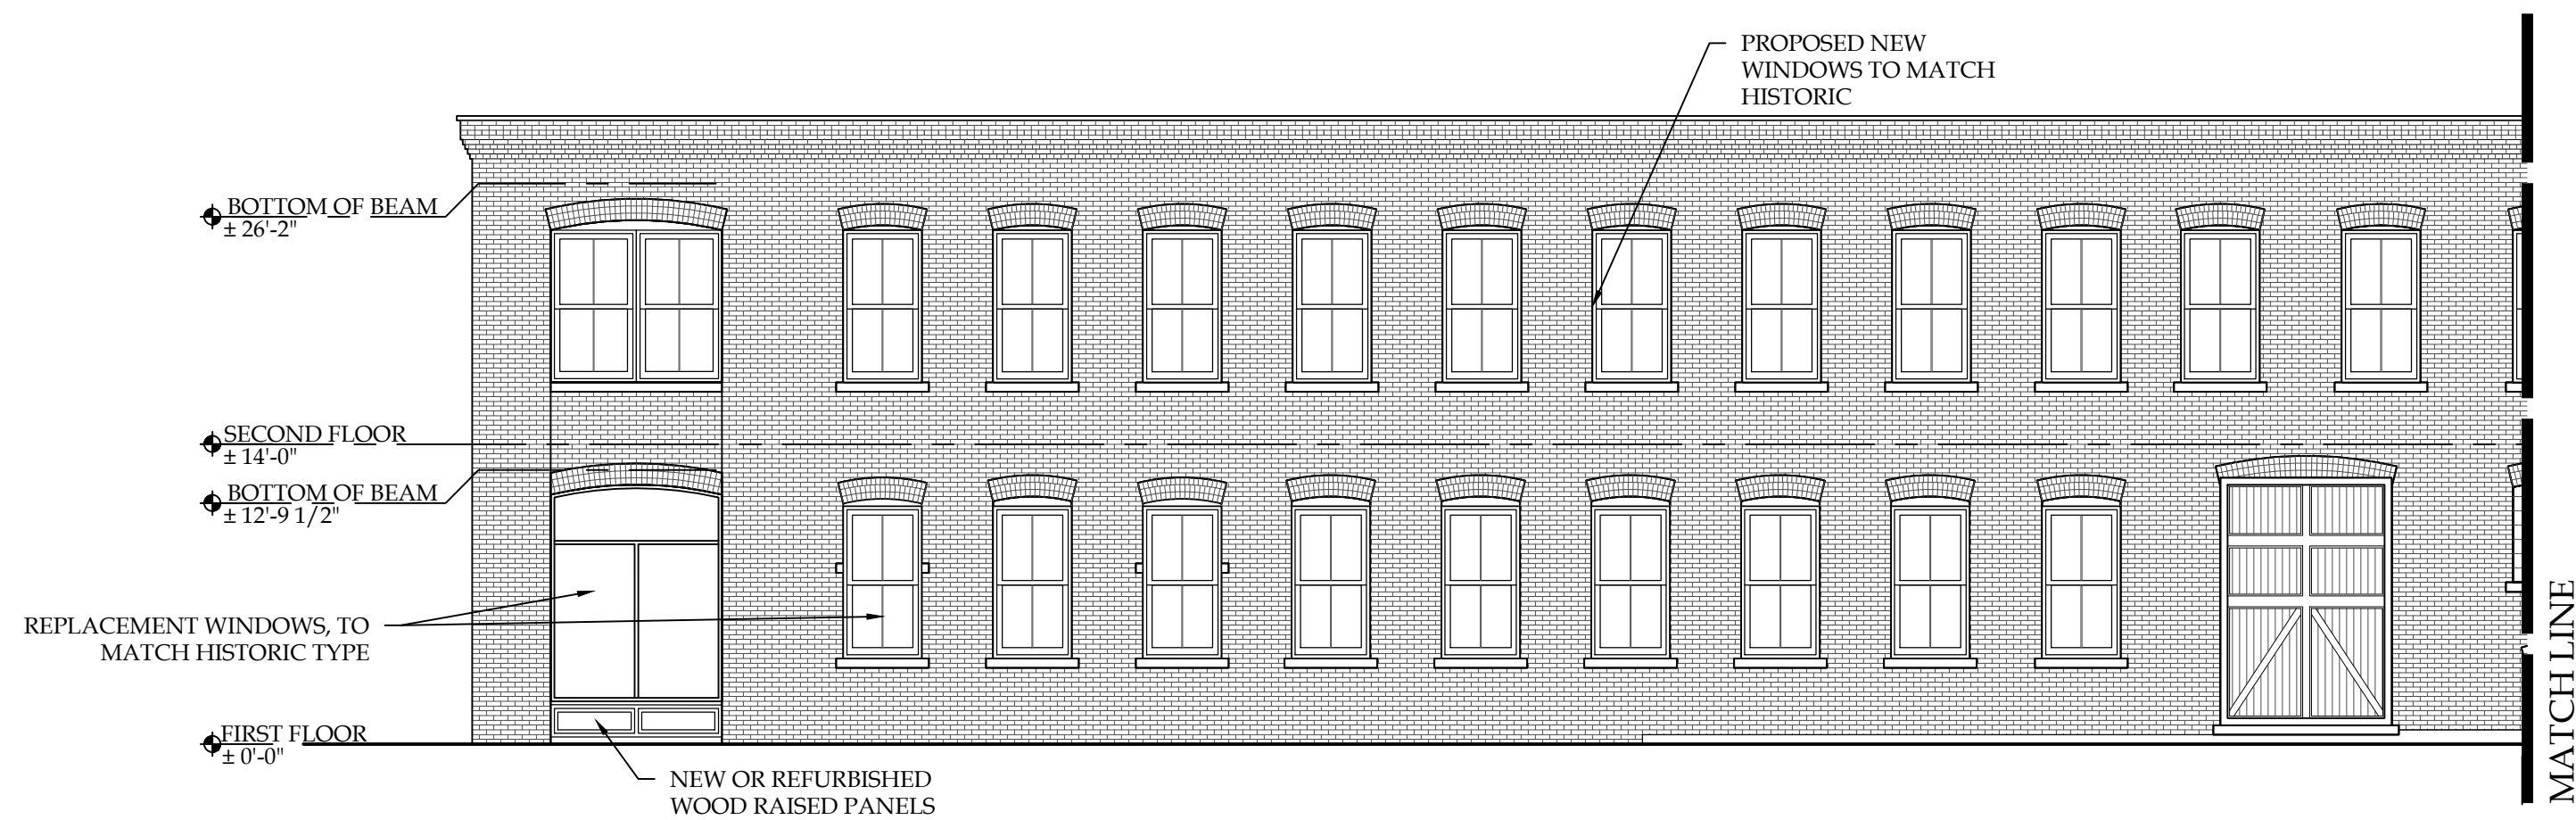

B1 EXTERIOR ELEVATION: WEST PARTIAL
SCALE: 1/8"=1'-0"



B5 EXTERIOR ELEVATION: WEST PARTIAL
SCALE: 1/8"=1'-0"



A1 EXTERIOR ELEVATION: WEST PARTIAL
SCALE: 1/8"=1'-0"

NOTICE
This document, the property of, prepared and issued by the architect, is submitted for the specific project named _____ and the recipient by accepting this document assumes custody and agrees that this document will not be copied or reproduced in part or in whole, and any special features peculiar to this design shall not be incorporated in any other project, unless prior agreement has been obtained in writing. These documents will be returned immediately upon completion of the project or upon the request of the architect.
This document is the exclusive property of the architect, no rights to ownership are transferable, or shall be lost by the filing of this document with any and all public authorities for the purpose of compliance with Codes and or Ordinances, i.e. Building Permit, etc.

343-345 BROADWAY
BUFFALO, NY 14204

ISSUE:

SA PROJECT TEAM: PRINCIPAL P. Silvestri
PROJ. ARCH. S. Hunt DRAFTER J. Zeno
JOB CAPT. INTERIORS A. Nagle

SEAL:

TITLE:

EXTERIOR
ELEVATIONS






SILVESTRI
ARCHITECTS • PC

1321 MILLERSPORT HWY PH. 716.691.0900
AMHERST, NY 14221 FAX 716.691.4773

SA JOB #: 21024.01
DATE: 09-18-25

DRAWING #: A-201

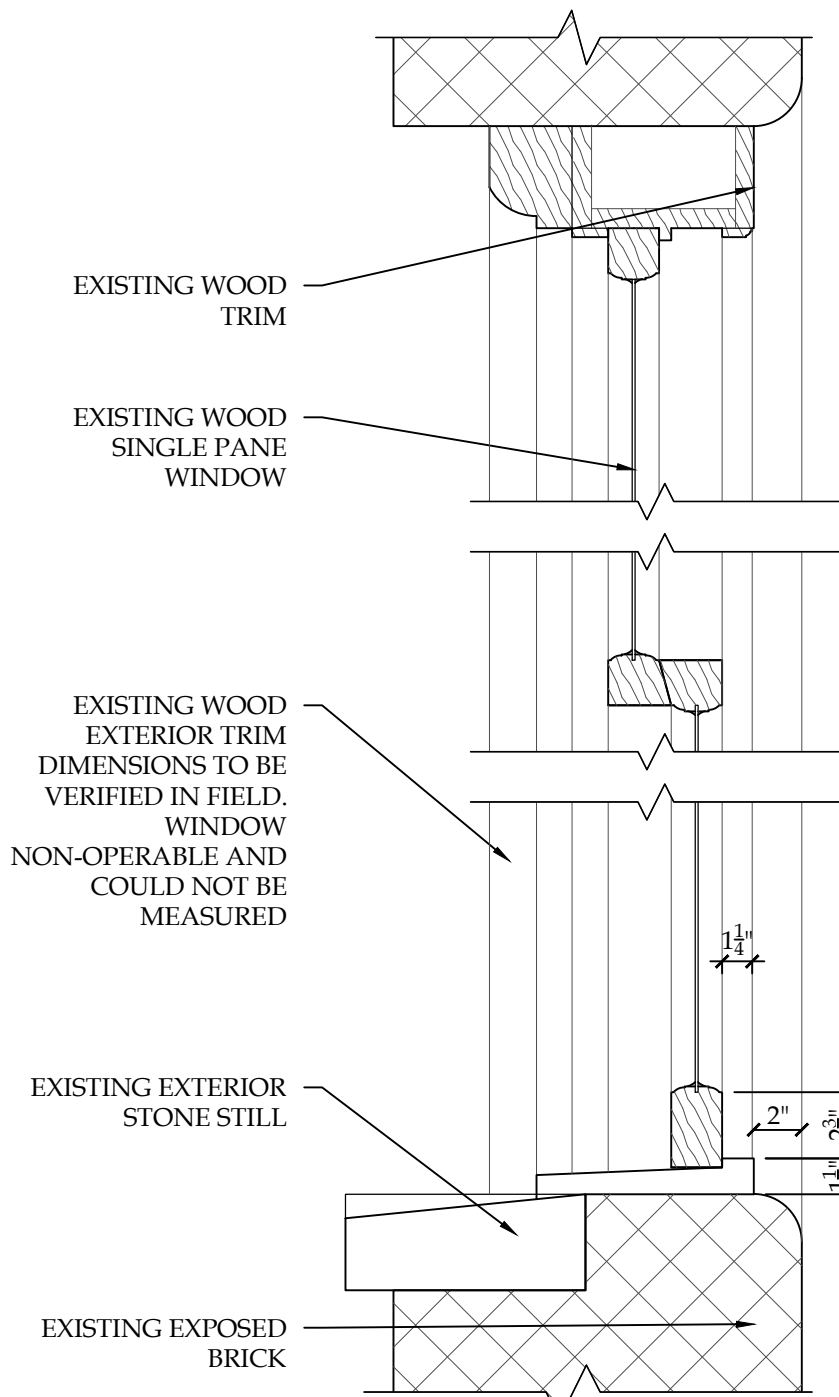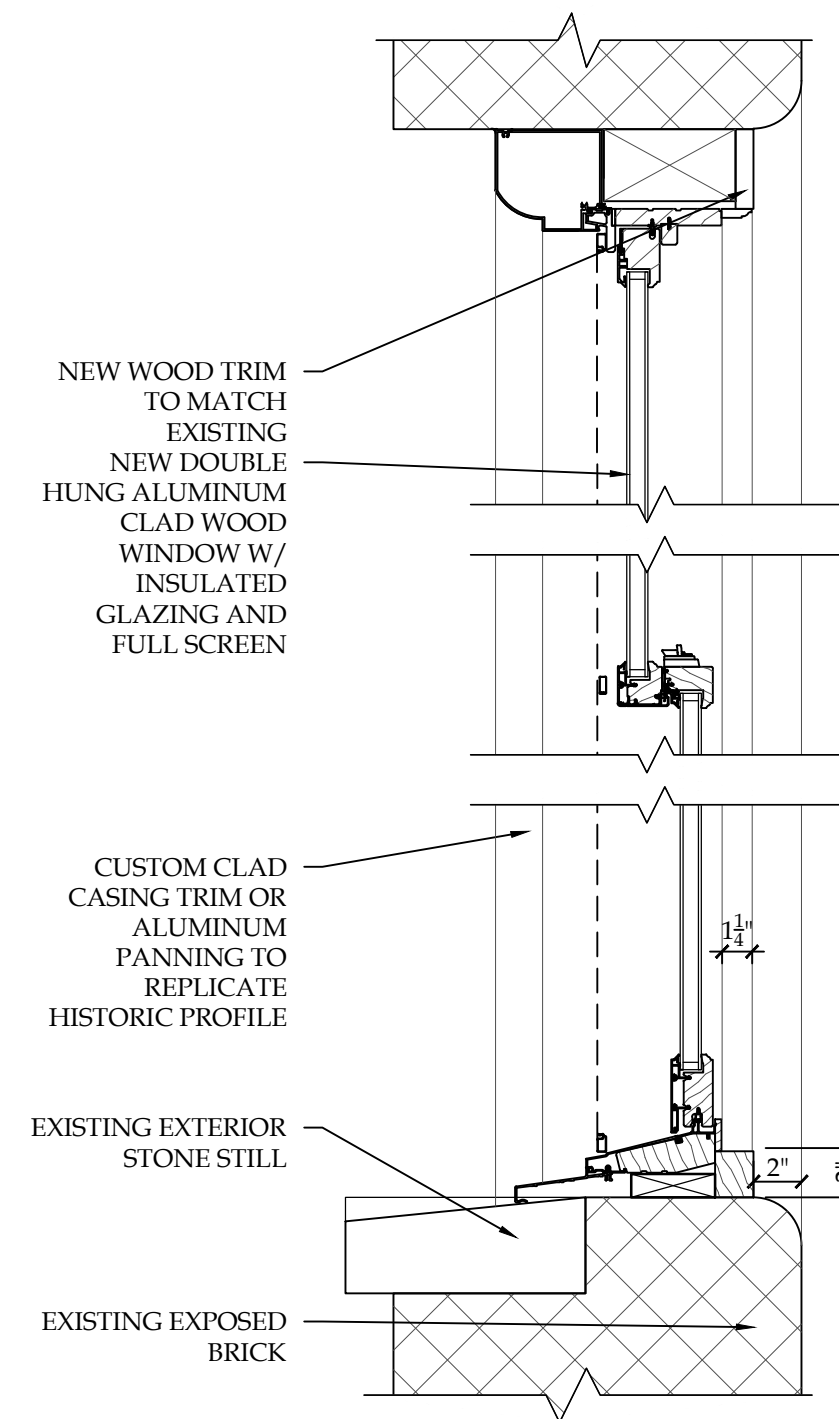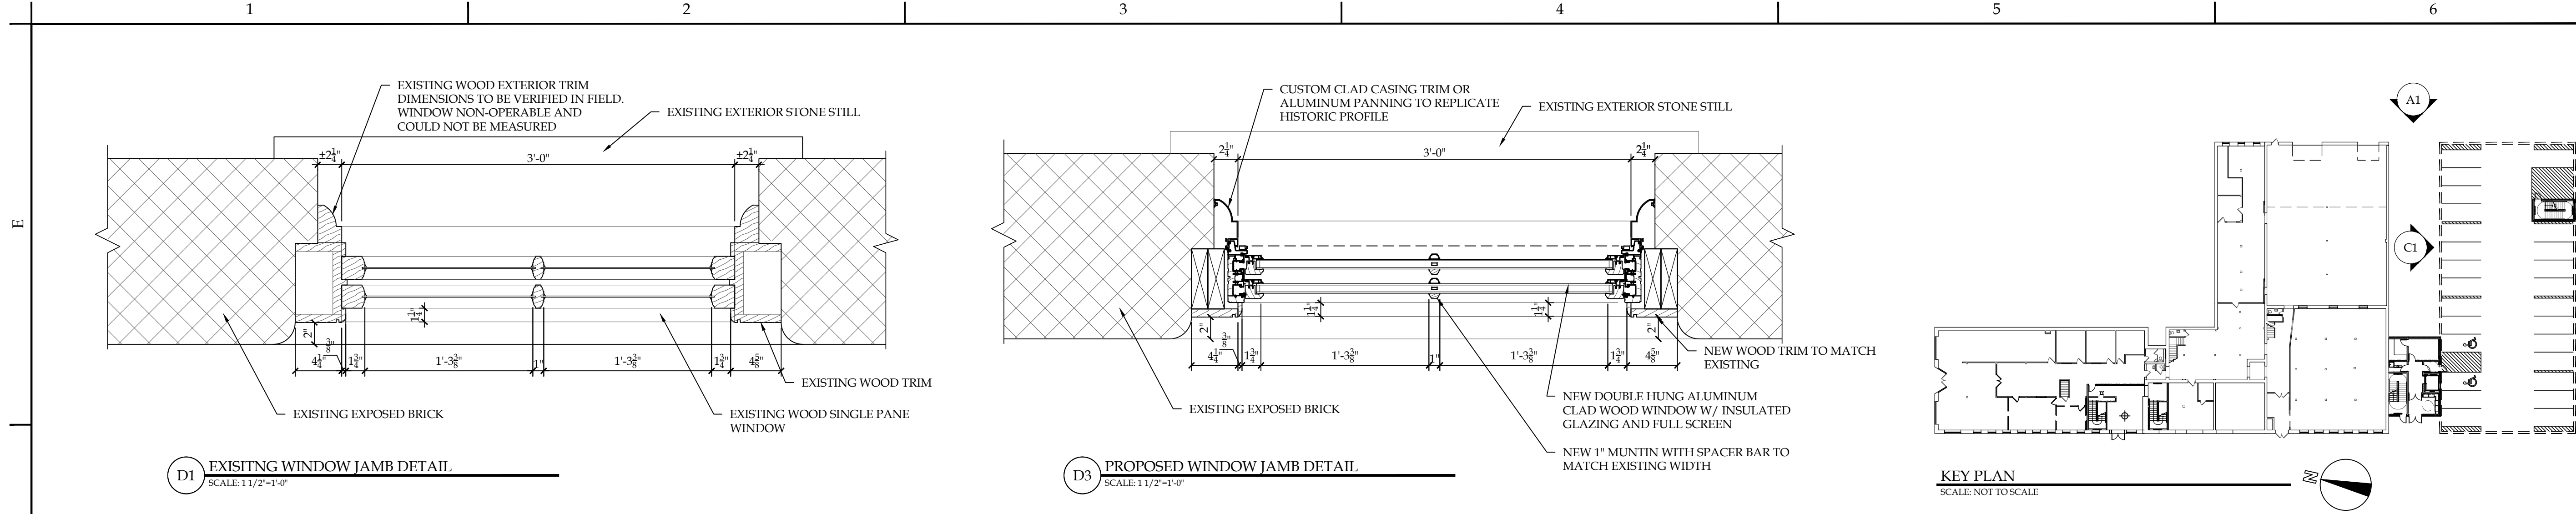

NOTICE
This document, the property of, prepared and issued by the architect, is submitted for the specific project named _____ and the recipient by accepting this document assumes custody and agrees that this document will not be copied or reproduced in part or in whole, and any special features peculiar to this design shall not be incorporated in any other project, unless prior agreement has been obtained in writing. These documents will be returned immediately upon completion of the project or upon the request of the architect.
This document is the exclusive property of the architect, no rights to ownership are transferable, or shall be lost by the filing of this document with any and all public authorities for the purpose of compliance with Codes and or Ordinances, i.e. Building Permit, etc.

343-345 BROADWAY
BUFFALO, NY 14204

ISSUE:

SA PROJECT TEAM: PRINCIPAL P. Silvestri
PROJ. ARCH. S. Hunt DRAFTER J. Zeno
JOB CAPT. _____ INTERIORS A. Nagle

SEAL:

TITLE:

EXTERIOR
ELEVATIONS


SILVESTRI
ARCHITECTS • PC
1321 MILLERSPORT HWY PH. 716.691.0900
AMHERST, NY 14221 FAX 716.691.4773

SA JOB #: 21024.01 DATE: 09-18-25

DRAWING #: A-202