



105 Tillery St  
Austin, TX, 78702

For Lease



Michael Bullard • [mb@dovetailcre.com](mailto:mb@dovetailcre.com) • 512.468.5353




# 105 Tillery St

Austin, TX 78702


- Nicely appointed 2nd generation restaurant
- 2,612sf interior square feet with a 1,270 SF enclosed patio
- \$56 Per square foot NNN (Est \$10.78)
- Located in the heart of Austin's most exciting hospitality district, this 2nd generation restaurant site offers excellent visibility, easy access from two streets, significant on-site parking, and an ample existing package of equipment and furniture.

105 Tillery St, Austin, TX 78702

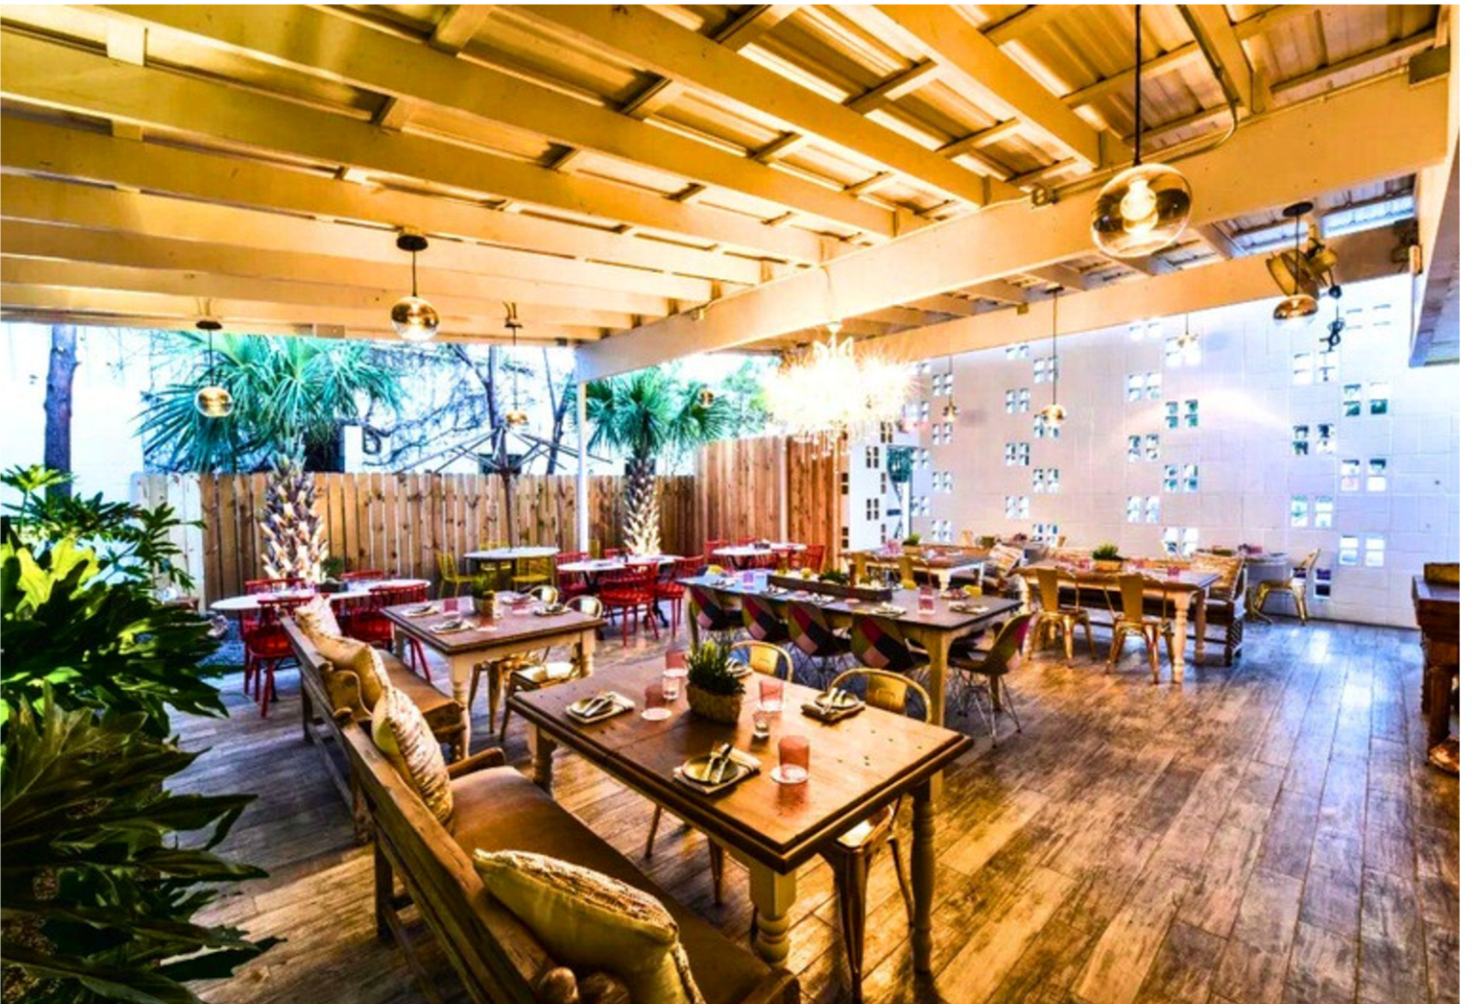

105 Tillery St, Austin, TX 78702



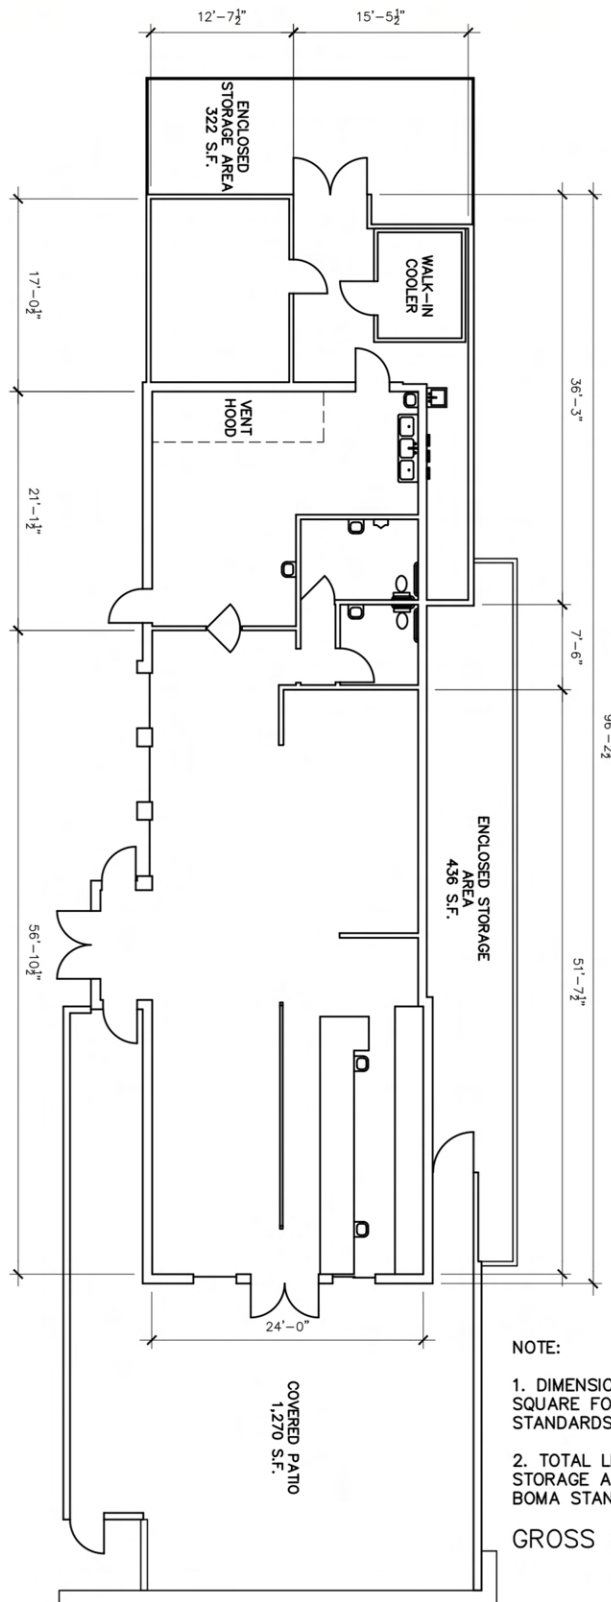


NOTE:

1. DIMENSIONS ARE TO SHOW ROOM SIZES. SQUARE FOOTAGE CALCULATIONS ARE DONE TO BOMA STANDARDS.
2. TOTAL LEASEABLE AREA INCLUDES ENCLOSED STORAGE AREAS and COVERED PATIO PER QUOTED BOMA STANDARD.

GROSS LEASABLE AREA: 4,640 S.F.

SCALE: 1/16" = 1'-0"

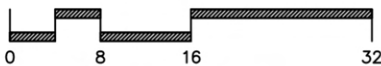

Drawing for:  
TILLERY 105, LLC  
1805 Garden St.  
Austin, Texas 78702

105 TILLERY ST.  
Austin, TX 78702  
BUILDING AREA: 2,612 S.F.



THE MEASUREMENTS, FLOOR PLANS,  
AND CALCULATIONS ARE ACCURATE  
USING BOMA MEASUREMENT  
STANDARDS FOR RETAIL BUILDINGS.  
ANSI/BOMA Z65.5 - 2025  
Project No.: 2505.05  
Date: January 14, 2026  
©2026



FLOORPLANS®

AUSTIN ★ TEXAS  
DIMENSIONSFLOORPLANS.COM  
PHONE: (512) 342-0114

105 Tillery St, Austin, TX 78702

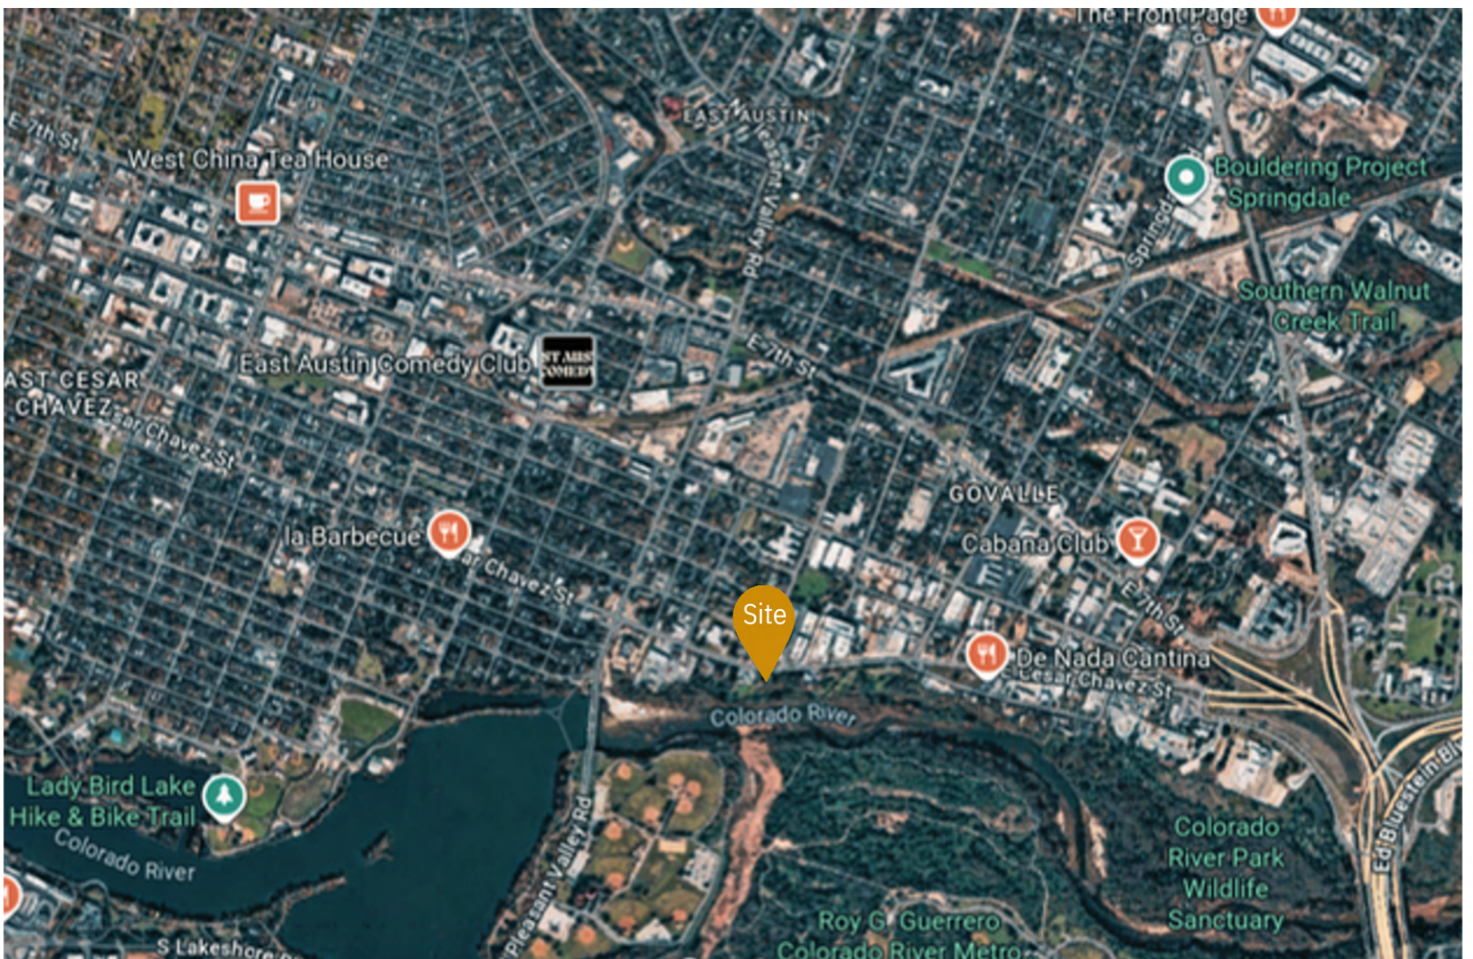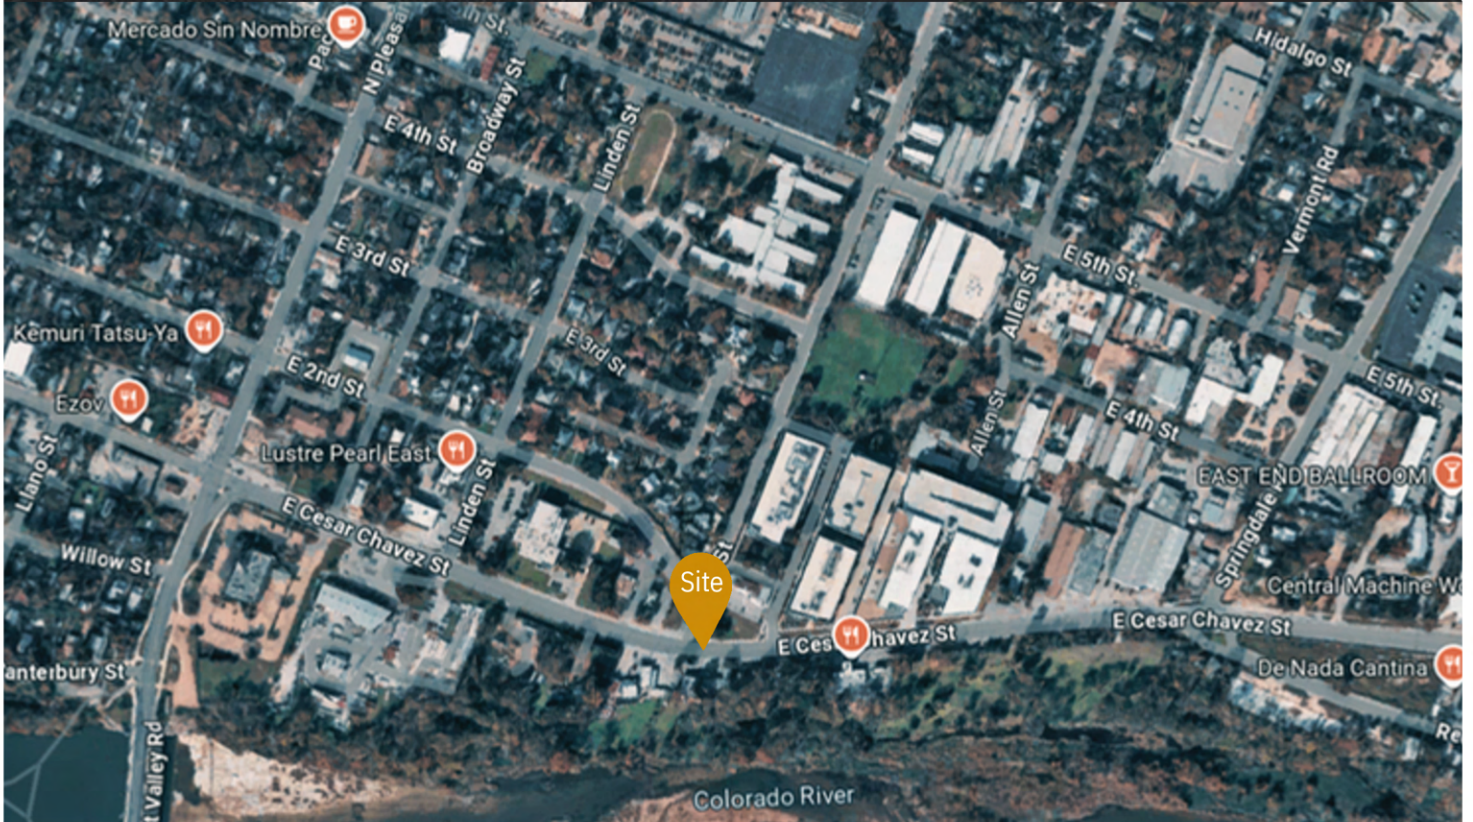



## Information About Brokerage Services

*Texas law requires all real estate license holders to give the following information about brokerage services to prospective buyers, tenants, sellers and landlords.*

2-10-2025



### TYPES OF REAL ESTATE LICENSE HOLDERS:

- **A BROKER** is responsible for all brokerage activities, including acts performed by sales agents sponsored by the broker.
- **A SALES AGENT** must be sponsored by a broker and works with clients on behalf of the broker.

### A BROKER'S MINIMUM DUTIES REQUIRED BY LAW (A client is the person or party that the broker represents):

- Put the interests of the client above all others, including the broker's own interests;
- Inform the client of any material information about the property or transaction received by the broker;
- Answer the client's questions and present any offer to or counter-offer from the client; and
- Treat all parties to a real estate transaction honestly and fairly.

### A LICENSE HOLDER CAN REPRESENT A PARTY IN A REAL ESTATE TRANSACTION:

**AS AGENT FOR OWNER (SELLER/LANDLORD):** The broker becomes the property owner's agent through an agreement with the owner, usually in a written listing to sell or property management agreement. An owner's agent must perform the broker's minimum duties above and must inform the owner of any material information about the property or transaction known by the agent, including information disclosed to the agent or subagent by the buyer or buyer's agent. **An owner's agent fees are not set by law and are fully negotiable.**

**AS AGENT FOR BUYER/TENANT:** The broker becomes the buyer/tenant's agent by agreeing to represent the buyer, usually through a written representation agreement. A buyer's agent must perform the broker's minimum duties above and must inform the buyer of any material information about the property or transaction known by the agent, including information disclosed to the agent by the seller or seller's agent. **A buyer/tenant's agent fees are not set by law and are fully negotiable.**

**AS AGENT FOR BOTH - INTERMEDIARY:** To act as an intermediary between the parties the broker must first obtain the written agreement of each party to the transaction. The written agreement must state who will pay the broker and, in conspicuous bold or underlined print, set forth the broker's obligations as an intermediary. A broker who acts as an intermediary:

- Must treat all parties to the transaction impartially and fairly;
- May, with the parties' written consent, appoint a different license holder associated with the broker to each party (owner and buyer) to communicate with, provide opinions and advice to, and carry out the instructions of each party to the transaction.
- Must not, unless specifically authorized in writing to do so by the party, disclose:
  - that the owner will accept a price less than the written asking price;
  - that the buyer/tenant will pay a price greater than the price submitted in a written offer; and
  - any confidential information or any other information that a party specifically instructs the broker in writing not to disclose, unless required to do so by law.

**AS SUBAGENT:** A license holder acts as a subagent when aiding a buyer in a transaction without an agreement to represent the buyer. A subagent can assist the buyer but does not represent the buyer and must place the interests of the owner first.

### TO AVOID DISPUTES, ALL AGREEMENTS BETWEEN YOU AND A BROKER SHOULD BE IN WRITING AND CLEARLY ESTABLISH:

- The broker's duties and responsibilities to you, and your obligations under the representation agreement.
- Who will pay the broker for services provided to you, when payment will be made and how the payment will be calculated.

**LICENSE HOLDER CONTACT INFORMATION:** This notice is being provided for information purposes. It does not create an obligation for you to use the broker's services. Please acknowledge receipt of this notice below and retain a copy for your records.

**Dovetail Commercial Real Estate LLC**

**9009327**

**mb@dovetailcre.com**

**(512)468-5353**

Licensed Broker /Broker Firm Name or  
Primary Assumed Business Name

License No.

Email

Phone

**Michael Bullard**

**593309**

**mb@dovetailcre.com**

**(512)468-5353**

Designated Broker of Firm

License No.

Email

Phone

Licensed Supervisor of Sales Agent/  
Associate

License No.

Email

Phone

Sales Agent/Associate's Name

License No.

Email

Phone

Buyer/Tenant/Seller/Landlord Initials

Date

Regulated by the Texas Real Estate Commission

Information available at [www.trec.texas.gov](http://www.trec.texas.gov)

IABS 1-1  
TXR 2501  
IABS Template