DOOR SCHEDULE

NO.	Dr. Size : W x H	Thickness	Material	Elev. Type	Frame Mat.	Jamb Det.	Sill Detail	Hardware	Remarks
			FIRST FLOOR						
01	(2) 36 x 84	1¾"	Glass & Alum.	A	ALUM.	J-1	Bar. Free-TI	SET #1	See Door Elev. for Transom Above
02	(2) 36 x 84	1¾"	Glass & Alum.	A	ALUM.	J-2	Bar. Free-TI	SET #1	See Door Elev. for Transom Above
03	36 x 84	1¾"	S.C. Birch Veneer	C	H.M.	J-4	NONE	SET #4	(1) Hour Rated
04	30 x 84	1¾"	Metal	F	H.M.	J-4	NONE	SET #4	(1) Hour Rated
05	36 x 84	1¾"	Steel-Insulated	G	H.M.	J-3	NONE	SET #6	
06	36 x 84	1¾"	S.C. Birch Veneer	B	H.M.	J-4	NONE	SET #5	
07	36 x 84	1¾"	S.C. Birch Veneer	B	H.M.	J-4	NONE	SET #5	
08	36 x 84	1¾"	S.C. Birch Veneer	D	H.M.	J-4	NONE	SET #7	
09	36 x 84	1¾"	S.C. Birch Veneer	E	H.M.	J-4	NONE	SET #4	18" x 18" Louver (See Dr. Elev.)
10	30 x 84	1¾"	S.C. Birch Veneer	B	H.M.	J-4	NONE	SET #5	
11	36 x 84	1¾"	Steel-Insulated	G	H.M.	J-3	NONE	SET #6	
			SECOND FLOOR						
NO.	Dr. Size : W x H	Thickness	Material	Elev. Type	Frame Mat.	Jamb Det.	Sill Detail	Hardware	Remarks
12	36 x 84	1¾"	S.C. Birch Veneer	C	H.M.	J-4	NONE	SET #4	(1) Hour Rated
13	36 x 84	1¾"	S.C. Birch Veneer	B	H.M.	J-4	NONE	SET #5	
14	30 x 84	1¾"	S.C. Birch Veneer	B	H.M.	J-4	NONE	SET #5	

Note: Provide Fire Rated Jambs & Hardware for all Rated Doors.

Note: Review All Hardware with Owner for Approval.

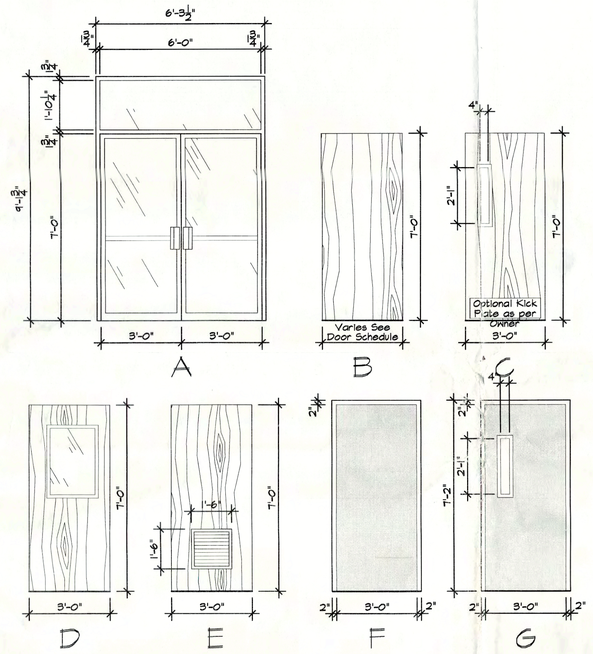

DOOR ELEVATIONS

SCALE : 3/8" = 1'-0"

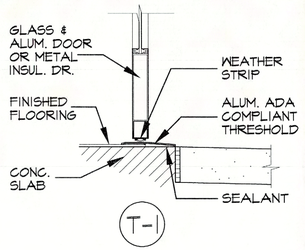

THRESHOLD DETAIL

SCALE: 1½" = 1'-0"

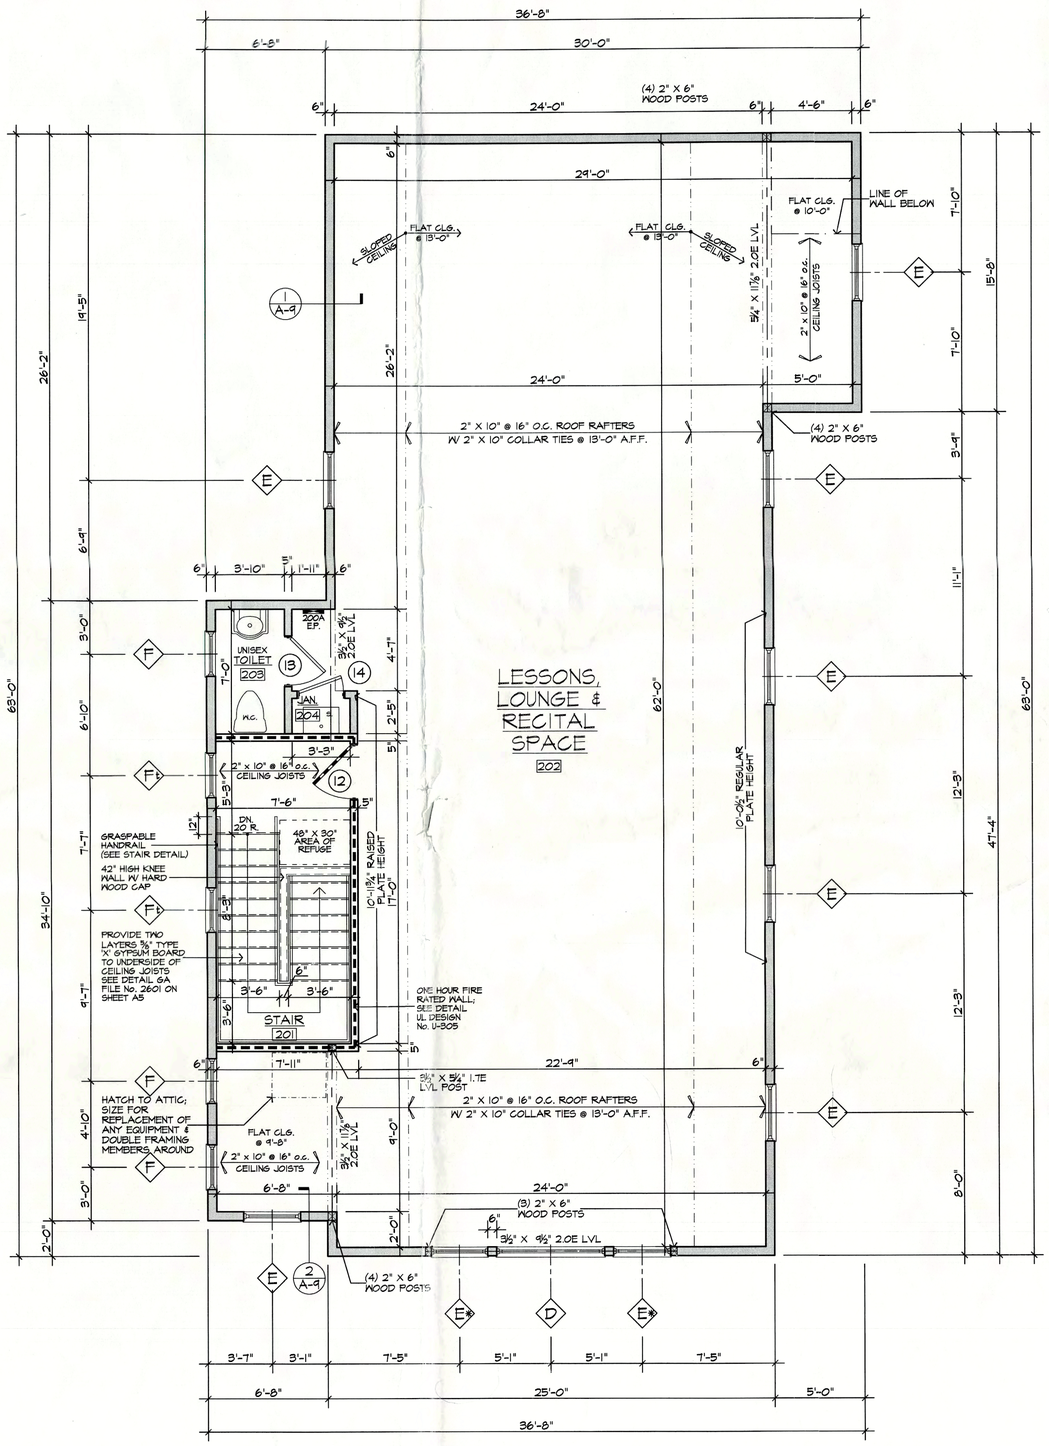

SECOND FLOOR PLAN 1,885 S.F.

SCALE: 1/4" = 1'-0"

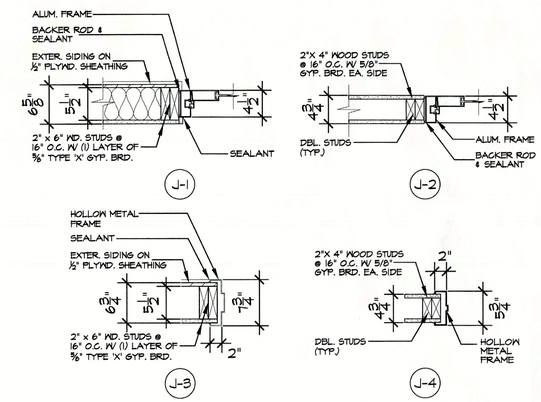

JAMB DETAILS

SCALE : 1" = 1'-0"

HARDWARE LIST (BEST 9K SERIES)

SET #1 (DOUBLE EXTERIOR – ALUM. DR. & FRAME)
- CLOSER W/HOLD OPEN DEVICE
- PUSH/PULL BARS
- DEAD BOLT

SET #2 (DOUBLE INTERIOR – ALUM. DR. & FRAME)
- CLOSER W/HOLD OPEN DEVICE
- PUSH/PULL BARS
- DEAD BOLT

SET #3 (SINGLE INTERIOR UNSECURED)
- 1½ PAIR BB BUTTS
- 1 LEVER
- 3 SILENCERS
- 1 FLOOR / WALL BUMPERS
- 1 9" KICK PLATE (OPTIONAL)

SET #4 (SINGLE INTERIOR SECURED)
- 1½ PAIR BB BUTTS
- 1 KEYED LEVER LOCKSET (STORE RM. FUNCTION)
- 3 SILENCERS
- 1 FLOOR/WALL BUMPER
- 1 9" KICK PLATE (OPTIONAL)

SET #5 (SINGLE INTERIOR SECURED)
- 1½ PAIR BB BUTTS
- 1 LEVER LOCKSET (PRIVACY FUNCTION)
- 3 SILENCERS
- 1 FLOOR/WALL BUMPER
- 1 9" KICK PLATE (OPTIONAL)

SET #6 (SINGLE EXTERIOR SECURED)
- 1½ PAIR BB BUTTS
- 1 KEYED LEVER LOCKSET
- 1 DEAD BOLT
- 1 CLOSER
- 1 FLOOR/WALL BUMPER SET

SET #7 (SINGLE INTERIOR SECURED)
- 1½ PAIR BB BUTTS
- 1 LEVER LOCKSET
- 3 SILENCERS
- 1 FLOOR/WALL BUMPER
- 1 9" KICK PLATE (OPTIONAL)

COPYRIGHT: By Brian Murphy Architect LLC, R.A. This drawing, including copies thereof, shall at all times remain the possession and ownership of the copyright owner. Any further reproduction or other use of this drawing is prohibited without written consent.

BRIAN MURPHY ARCHITECT, LLC
179 Cahill Cross Road, Suite #202
West Milford, N.J. 07480
Tel: (973) 697-8557 brian@brianmurphyarchitect.com
N.J. - Lic. No. 16618 N.Y. - Lic. No. 031811

REV.

DATE: 12-11-18

PROPOSED RECONSTRUCTION AND ALTERATION OF EXISTING BUILDING FOR:
THE MUSIC DEN
1856 STATE HIGHWAY ROUTE 23 NORTH
WEST MILFORD TWP., PASSAIC COUNTY, N.J.

SHEET: A6

ARCH. SIGN & SEAL

LOT: 3 BLOCK: 13602 DRAWN BY: BPM JOB NO.: 18-51