Conceptual Space Plan - Office

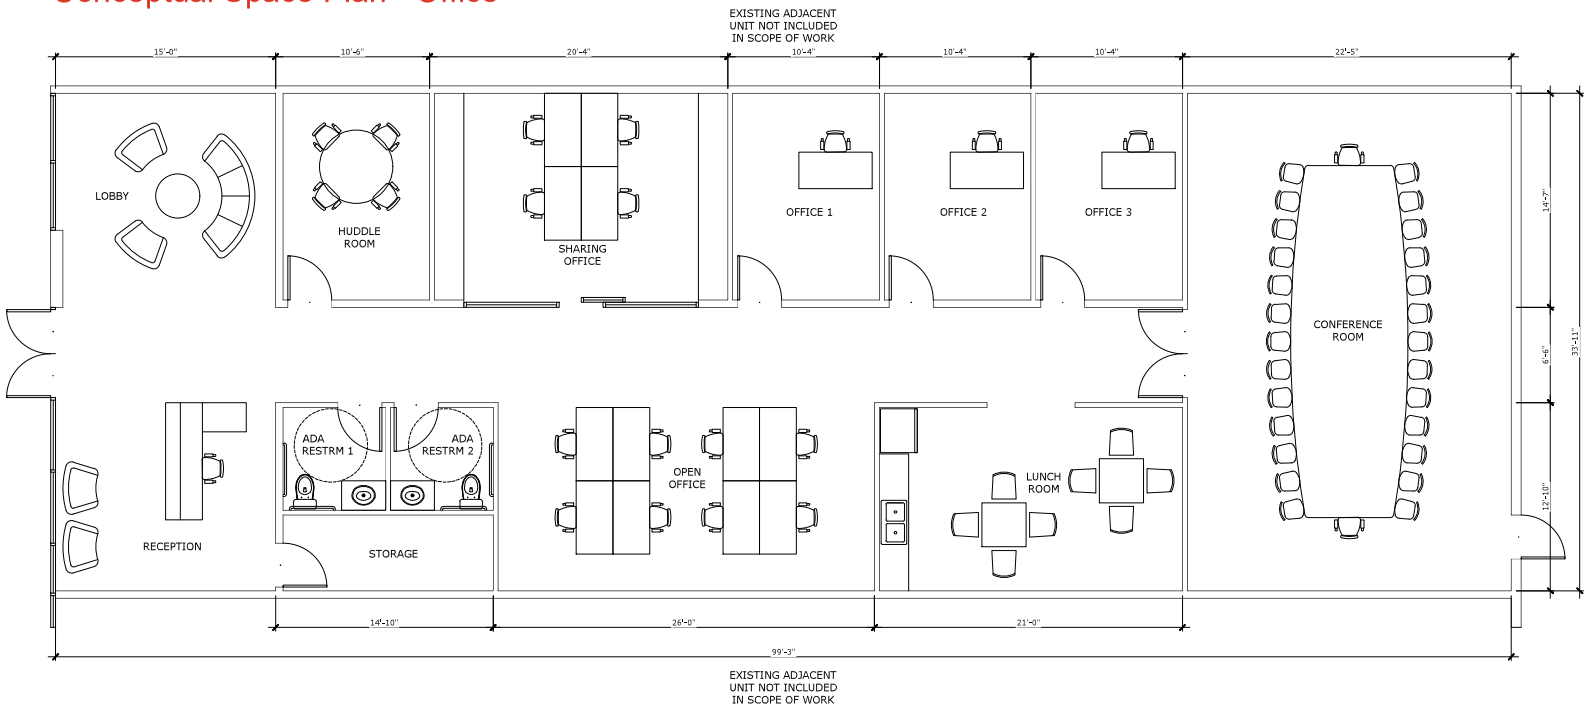

① PROPOSED FLOOR PLAN
SC. 1/4" = 1'-0"

N

SCALE 10FT 20FT

Note: This plan is conceptual, not for construction, and field conditions must be verified.

IZMO DESIGN
915 W Foothill Blvd.
Suite C-238
Glendora, CA 91741
t. 626-869-8008
izmodesigncorp@gmail.com
www.izmo-design.com

THESE DESIGNS, DRAWINGS, AND SPECIFICATIONS ARE THE EXCLUSIVE OF IZMO DESIGN INC.
THESE DRAWINGS CANNOT BE COPIED, TRANSFERRED, OR REPRODUCED NOR CAN ANY OTHER STRUCTURES BE BUILT FROM THEM WITHOUT WRITTEN CONSENT FROM IZMO DESIGN
COPYRIGHT OF IZMO DESIGN
ALL RIGHTS RESERVED

Submittal

PLANNING SUBMITTAL	XX-XX-2026
BUILDING SUBMITTAL	XX-XX-2026

REVISIONS

No.	DATE	DESCRIPTION

TI.
2245 E. GARVEY AVE. N.
WEST COVINA, CA 91791

JOB No.
DRAWN BY GH
DATE 3/24/2026
SCALE REF. DWGS.
SHEET No.
A-1

AHJ STAMP APPROVAL