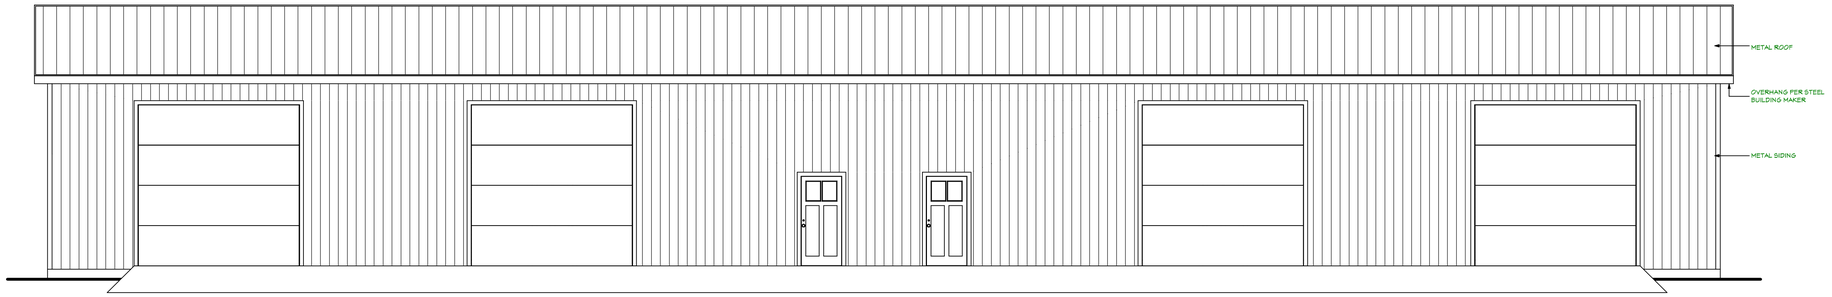

FRONT ELEVATION

SCALE 3/16" = 1'- 0"

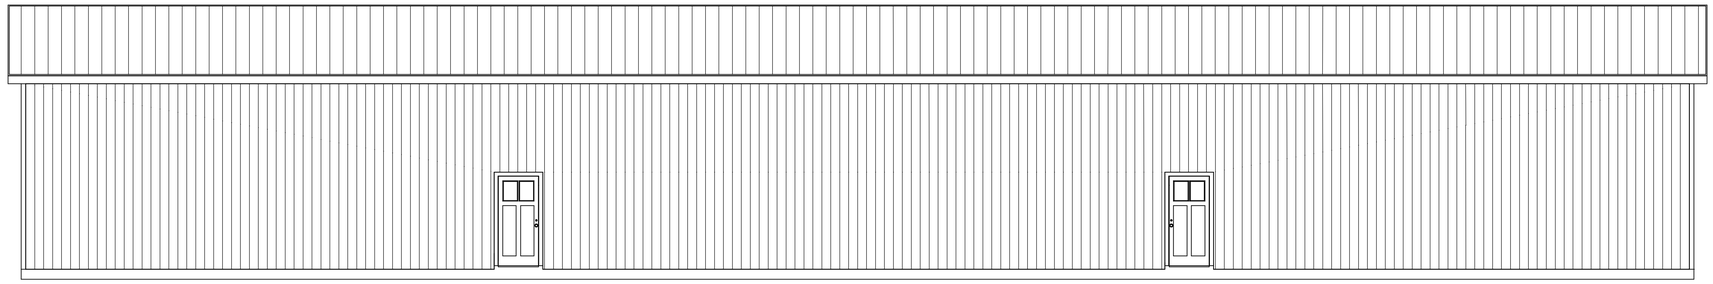

REAR ELEVATION

SCALE 3/16" = 1'- 0"

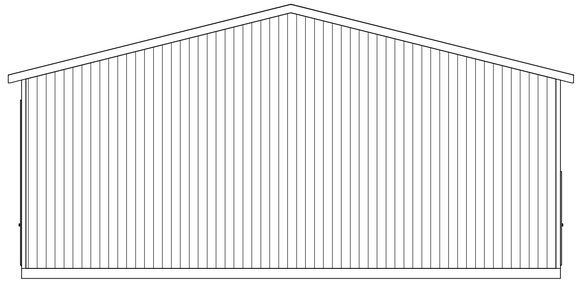

TYP. SIDE ELEVATION

SCALE 3/16" = 1'- 0"

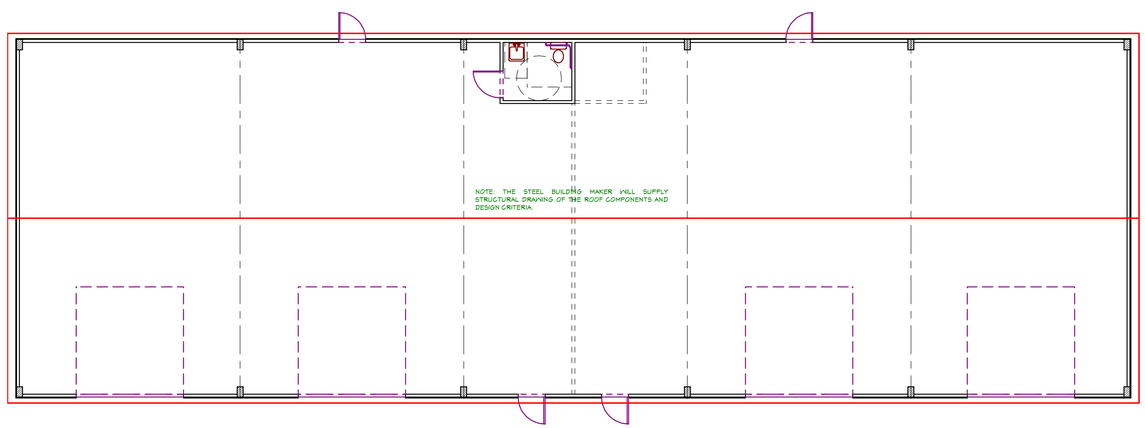

ROOF PLAN

SCALE 1/8" = 1'- 0"

SHEET INDEX:

1. ELEVATIONS & ROOF PLAN
2. FLOOR PLAN & FOUNDATION PLAN
3. ELECTRICAL PLAN, LIFE SAFETY PLAN & ADA RESTROOM DETAILS

STRUCTURAL DETAIL SHEETS G-01 & G-02 "GENERAL NOTES & SPAN CHARTS INCL."

ENGINEERING BY:
RICHARD L. BENNETT, ARCHITECT
BENNETT & ASSOCIATES
3158 DORIS STREET
CRESTVIEW, FL 32536
(850) 682-3405

RICHARD L. BENNETT DATE
STATE OF FLORIDA / LIC # 12075

A NEW PLAN FOR:

TIM TARPLEY CONSTRUCTION, INC.

TO THE BEST OF MY KNOWLEDGE, THESE PLANS ARE DRAWN TO COMPLY WITH THE OWNERS AND/OR BUILDERS SPECIFICATIONS AND TO COMPLY WITH ALL APPLICABLE CODES. IT IS THE BUILDERS EXPENSE AND RESPONSIBILITY THE BUILDER SHALL VERIFY ALL DIMENSIONS AND CONDITIONS IN THE FIELD. THIS HOME DESIGN IS NOT LIABLE FOR ERRORS ONCE CONSTRUCTION HAS BEGUN. EVERY EFFORT HAS BEEN MADE IN THE PREPARATION OF THIS PLAN TO AVOID MISTAKES, HOWEVER, THE CONTRACTOR IS RESPONSIBLE FOR ALL DIMENSIONS. THE CONTRACTOR OF THE JOB MUST CHECK ALL DIMENSIONS AND OTHER DETAILS PRIOR TO CONSTRUCTION AND BE SOLELY RESPONSIBLE THEREFOR.

SHEET CONTENTS:

ELEVATIONS
ROOF PLAN

PRESTIGE HOME DESIGNS
125 JEFF DRIVE
CRESTVIEW, FLORIDA 32536
(850) 685-2266
e-mail: prestigehomedesigns@cox.net

PLAN NUMBER
053018-01

SHEET NUMBER
1