
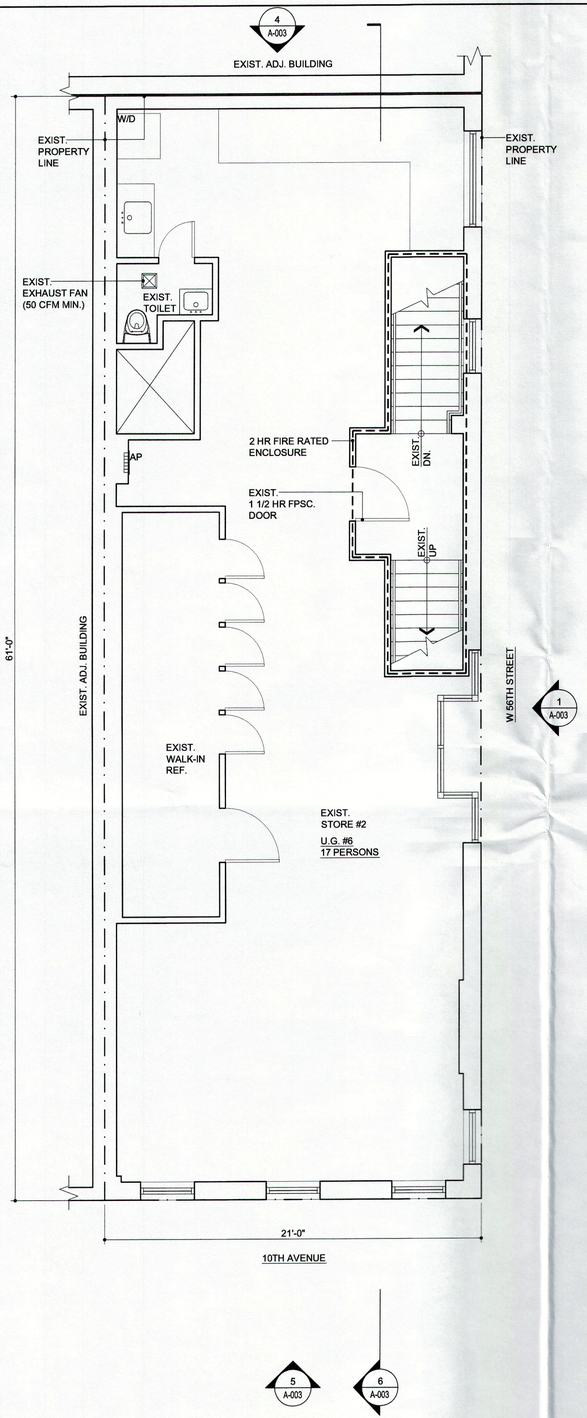



3 SECOND FLOOR PLAN

SCALE : 1/4" = 1' - 0"

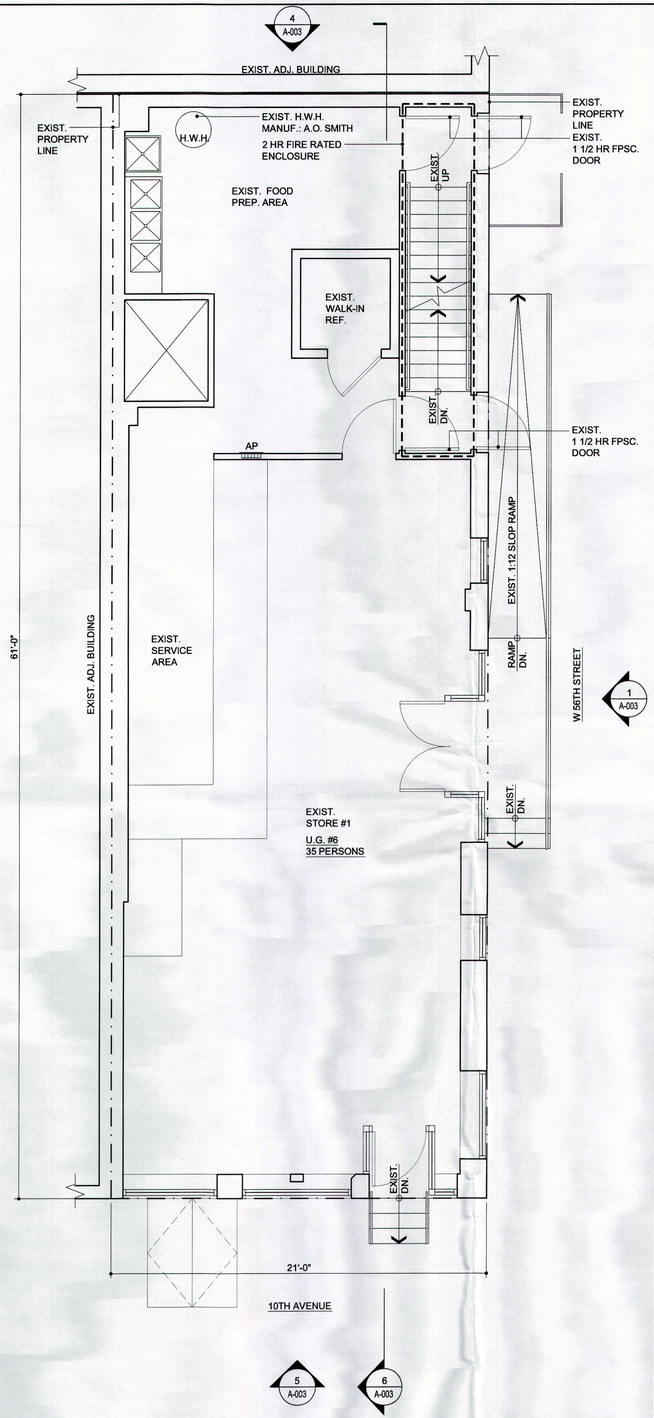

2 FIRST FLOOR PLAN

SCALE : 1/4" = 1' - 0"

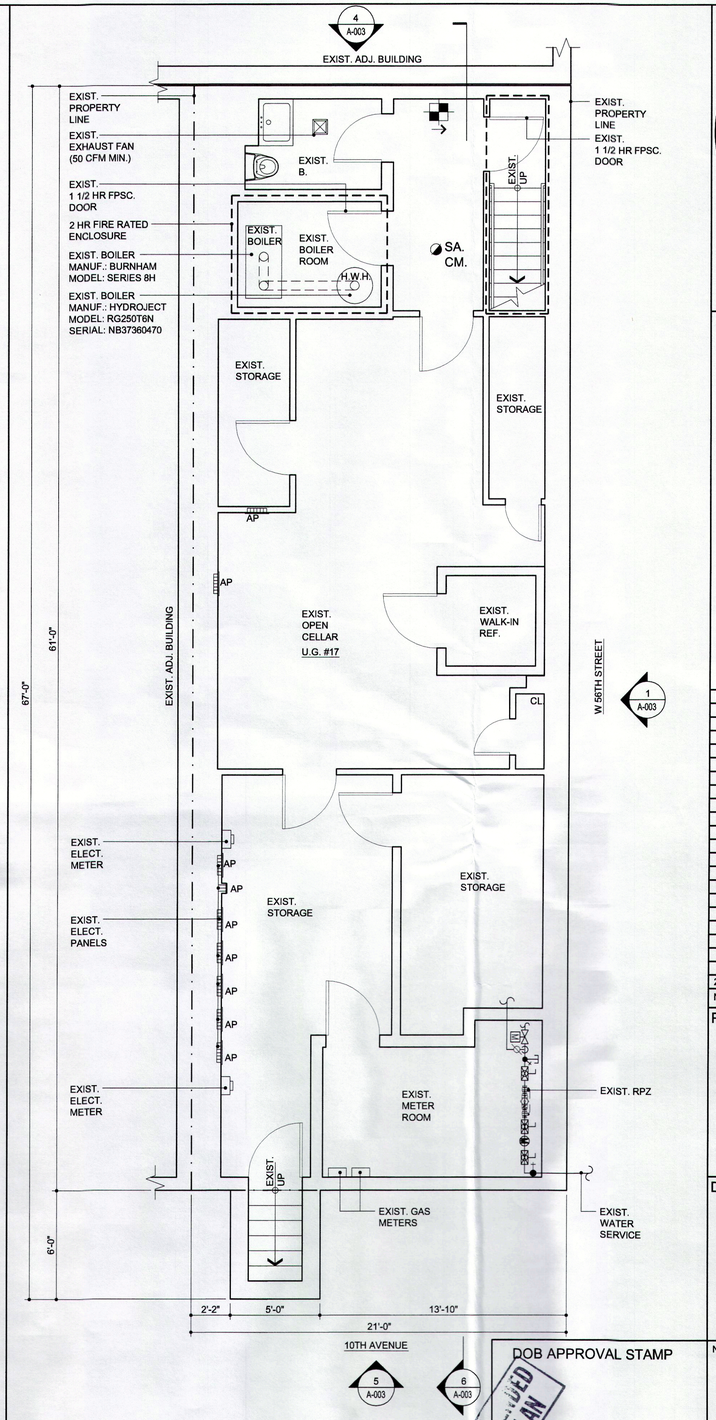

1 CELLAR PLAN

SCALE : 1/4" = 1' - 0"

DOB APPROVAL STAMP

EXAMINED FOR ZONING EGRESS AND FIRE PREVENTION ONLY AS PER DOB NO. 1 OF 1975

IAN 02 2018

MORT Y. LUKE, R.A.

GIANNOPOULOS ARCHITECTS
23-24 Steinway Street
Astoria, NY 11105
T: 718.606.0966
F: 718.626.0400
E: info@ag-architecture.net

LEGEND

- EXISTING WALL AND PARTITION TO REMAIN
- 2 HOUR FIRE RATING
- 1/100 ELEVATION TARGET & SHEET NUMBER
- 100/A-100 SECTION TARGET & SHEET NUMBER
- SA. CM. APPROVED TYPE HARD WIRED SMOKE ALARM / CARBON-MONOXIDE DETECTOR W./ BATTERY BACKUP

No:	Date:	Issue:
2	12/18/17	PAA-SUPERSEDED APPLICATION

No: Date: Revision:

PROJECT:

CERTIFICATE OF OCCUPANCY
852 10TH AVENUE
MANHATTAN, NY 10019

DRAWING TITLE:

CELLAR, FIRST & SECOND FLOOR PLANS

NYCDOB APPLICATION No.:

DEPT BLDGS Job No. 121378295
Scan. Code ESHS6669868

SEAL & SIGNATURE

DATE:	07-18-2017
PROJECT NO.:	17A041
DRAWN BY:	K.Z.
CHK BY:	A.G.
DWG No.:	A-001.01