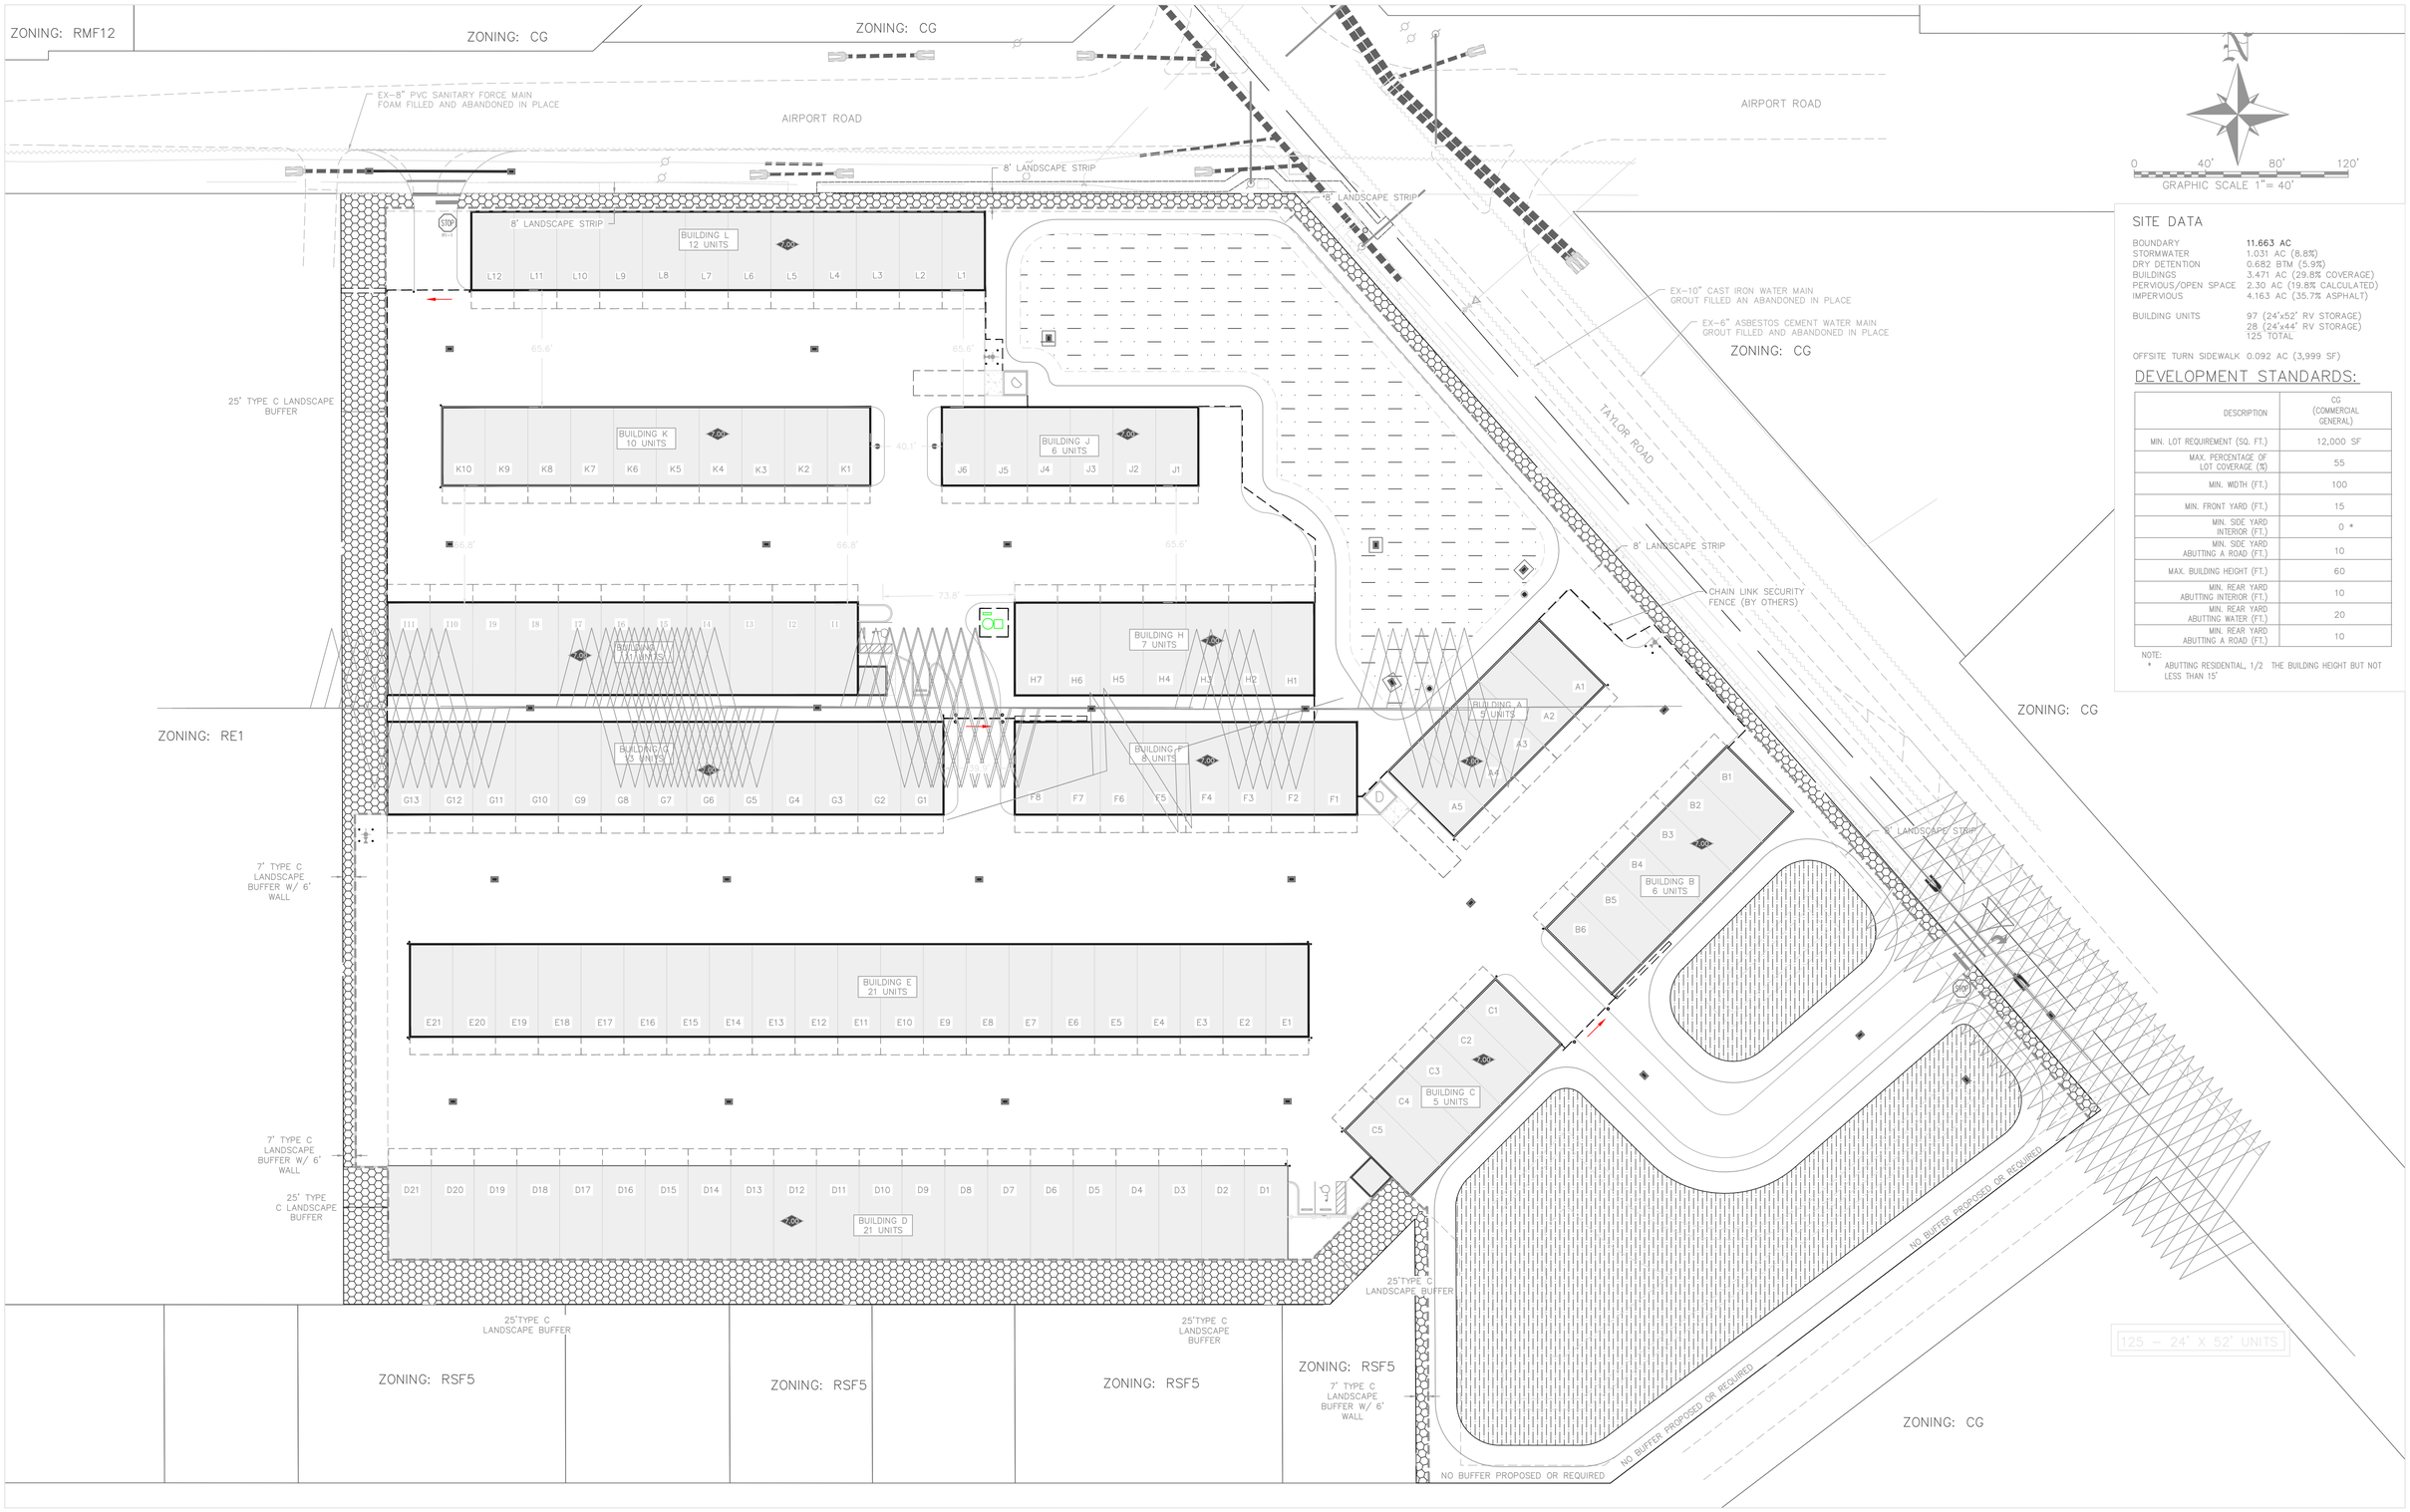

SITE DATA

BOUNDARY	**11.663 AC**
STORMWATER	1.031 AC (8.8%)
DRY DETENTION	0.682 BTM (5.9%)
BUILDINGS	3.471 AC (29.8% COVERAGE)
PERVIOUS/OPEN SPACE	2.30 AC (19.8% CALCULATED)
IMPERVIOUS	4.163 AC (35.7% ASPHALT)
BUILDING UNITS	97 (24'x52' RV STORAGE) 28 (24'x44' RV STORAGE) 125 TOTAL

OFFSITE TURN SIDEWALK 0.092 AC (3,999 SF)

DEVELOPMENT STANDARDS:

DESCRIPTION	CG (COMMERCIAL GENERAL)
MIN. LOT REQUIREMENT (SQ. FT.)	12,000 SF
MAX. PERCENTAGE OF LOT COVERAGE (%)	55
MIN. WIDTH (FT.)	100
MIN. FRONT YARD (FT.)	15
MIN. SIDE YARD INTERIOR (FT.)	0 *
MIN. SIDE YARD ABUTTING A ROAD (FT.)	10
MAX. BUILDING HEIGHT (FT.)	60
MIN. REAR YARD ABUTTING INTERIOR (FT.)	10
MIN. REAR YARD ABUTTING WATER (FT.)	20
MIN. REAR YARD ABUTTING A ROAD (FT.)	10

NOTE:
* ABUTTING RESIDENTIAL, 1/2 THE BUILDING HEIGHT BUT NOT LESS THAN 15'

NOTE:

1. ALL ELEVATIONS SHOWN REFERENCE NAVD88 DATUM. THE DATUM SHIFT CONVERSION FACTOR FROM NAVD88 TO NGVD29 FOR THIS PARCEL IN THIS LOCATION IS +1.135'

PREPARED FOR:

DM DEAN INC.
8121 AGATE STREET
PORT CHARLOTTE, FL. 33981
(941)467–1776

ALL ELEVATIONS ON CIVIL ENGINEERING PLANS REFERENCE: NAVD88

NO.	DATE	REVISION DESCRIPTION	BY

ATWELL
866.850.4200 www.atwell.com
4161 TAMIAMI TRAIL, BLDG 5, UNIT 501
PORT CHARLOTTE, FL 33952
941.625.1165

STEVEN R. SONBERG, P.E., P.S.M.
FL LIC #92103

PLAN AND PROFILE KEYMAP

AIRPORT ROAD RV STORAGE

CHARLOTTE COUNTY, FLORIDA

DATE	PROJECT	DRAWING	DESIGN	DRAWN	CHECKED	SCALE	SHEET
05/13/25	4752	NEW SDP	TRR	GAE	SRS	1"= 40'	12

© \\ATWELL\DATA\APPDATA\LOCAL\MICROSOFT\WINDOWS\INETCACHE\CONTENT.OUTLOOK\KJBPSWRY\V252.DWG 12/4/2025 11:50 AM JSOUTH SLM