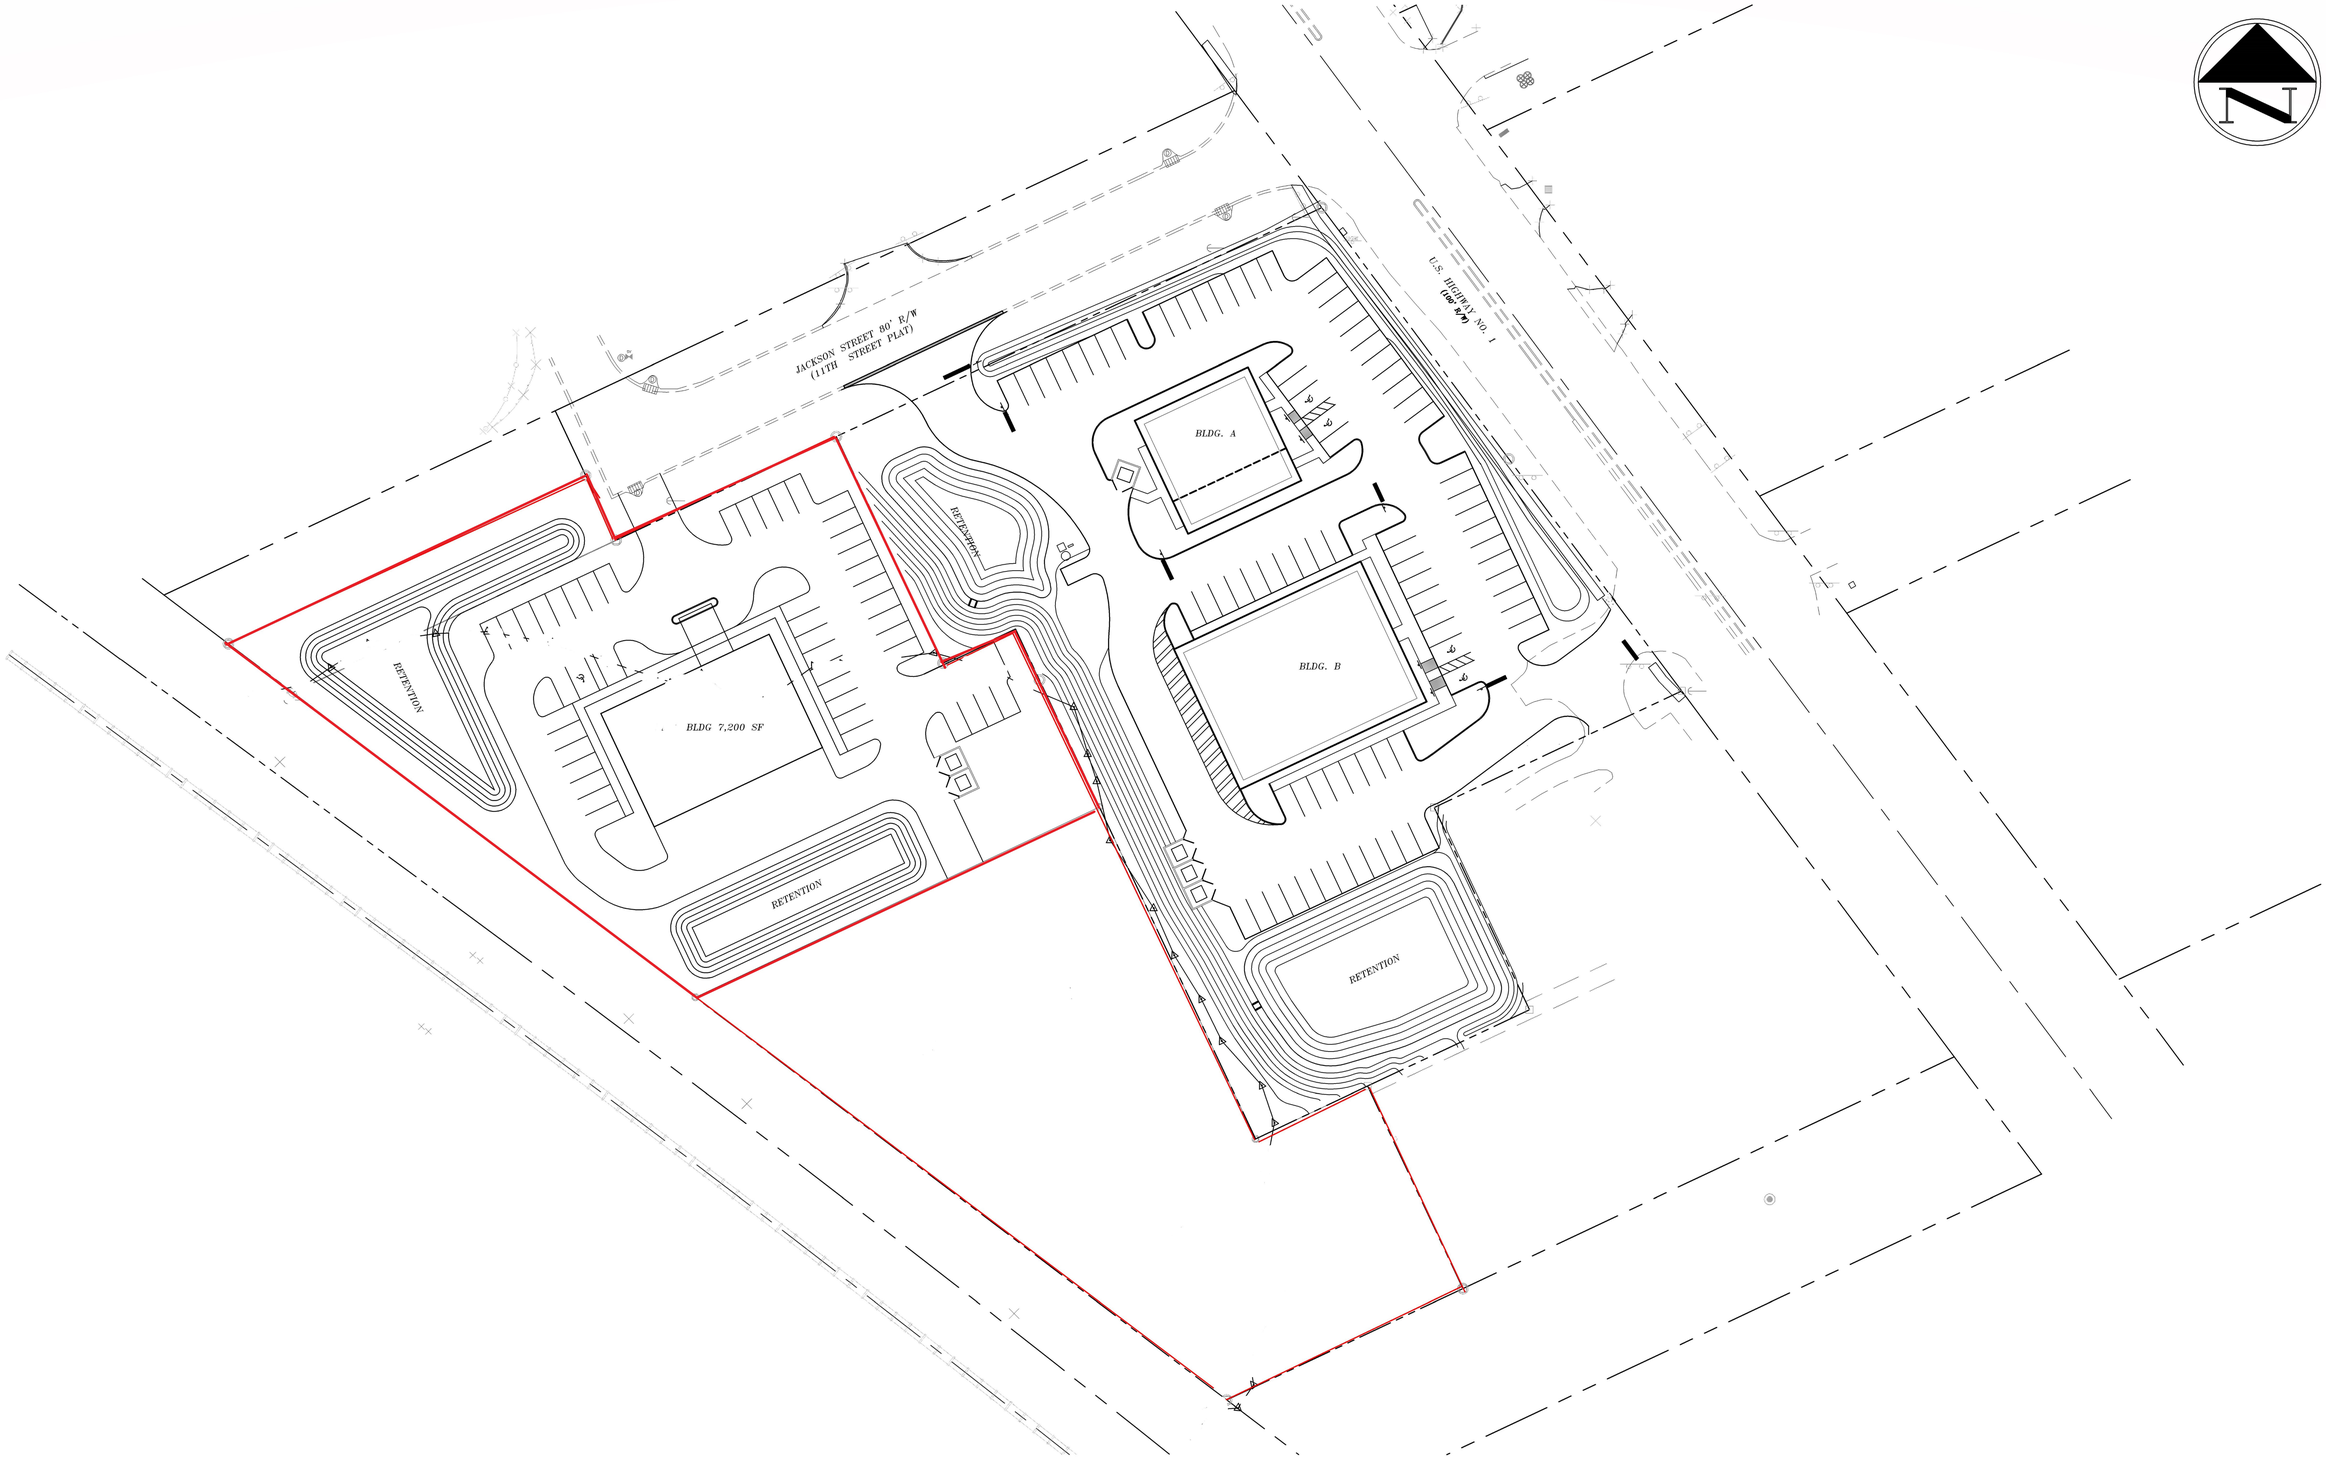

NO.	DATE	DESCRIPTION	DR/APP

REVISIONS

MASTELLER & MOLER, INC.
CONSULTING ENGINEERS
1655 27th STREET, SUITE #2, VERO BEACH, FLORIDA, 32960
(772) 567-5300 / FAX (772) 794-1106
CERTIFICATE OF AUTHORIZATION NUMBER 4204

SITE PLAN

SEBASTIAN COMMERCE CENTER

JACKSON STREET & U.S. #1

CITY OF SEBASTIAN FLORIDA

Title to all documents which bear the copyright of Masteller & Moler, Inc. a vested solely in Masteller & Moler, Inc. These documents are provided to the owner solely in connection with the project. Any other use or reuse of these documents or any reproduction, display, sale or other disposition of these documents by anyone is expressly prohibited without consent of Masteller & Moler, Inc. pursuant to the Federal Copyright Law.
©2016, MASTELLER & MOLER, INC.

EARL H. MASTELLER, P.E. FL#26658

DRAWN	SH
DESIGNED	SH
CHECKED	EHM
DATE	1/16
SCALE	1"=40'
SHEET	1 OF 1
PROJECT NO.	1549