Stucco - three coat process

for application on wood frame walls

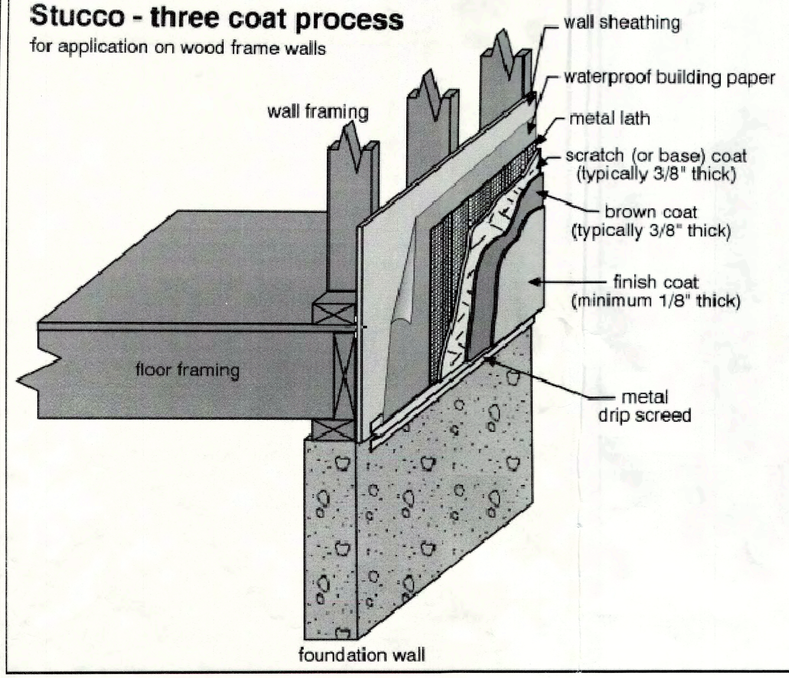

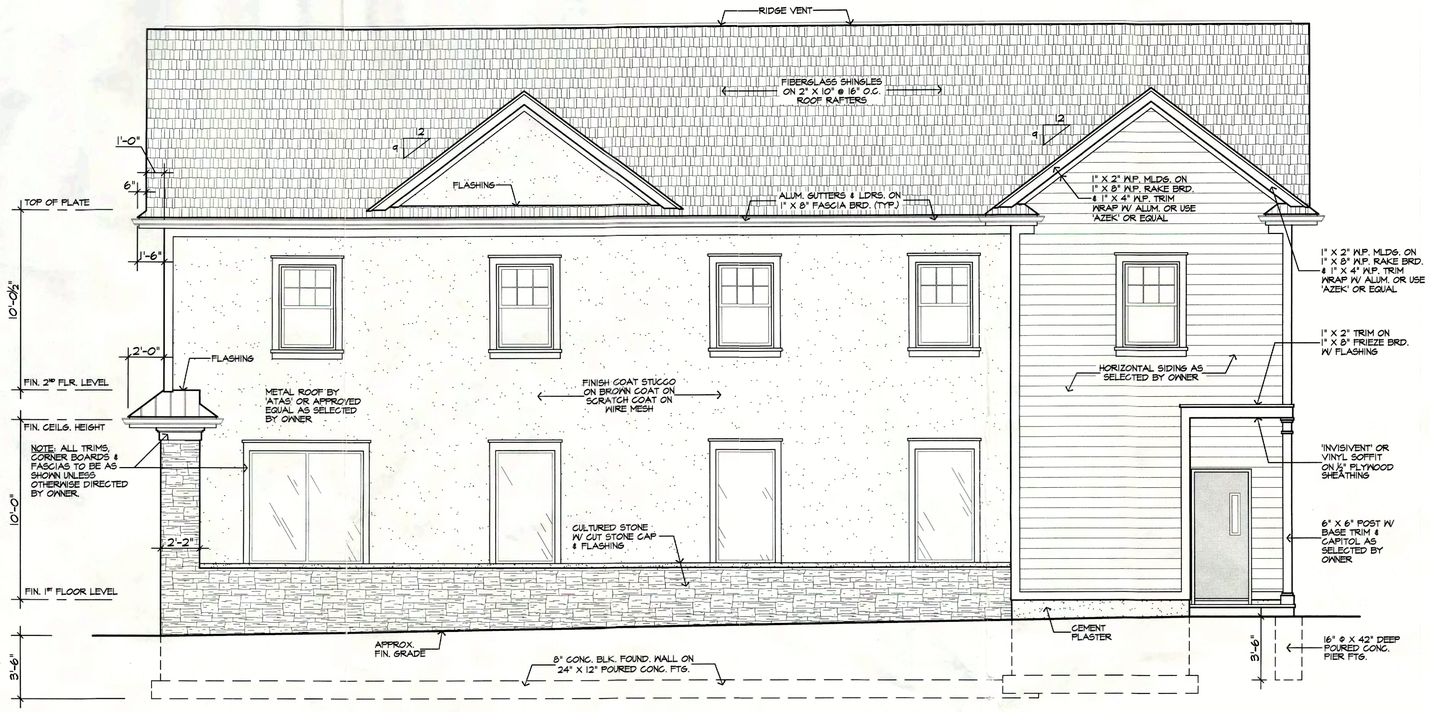

RIGHT SIDE ELEVATION

SCALE: 1/4" = 1'-0"

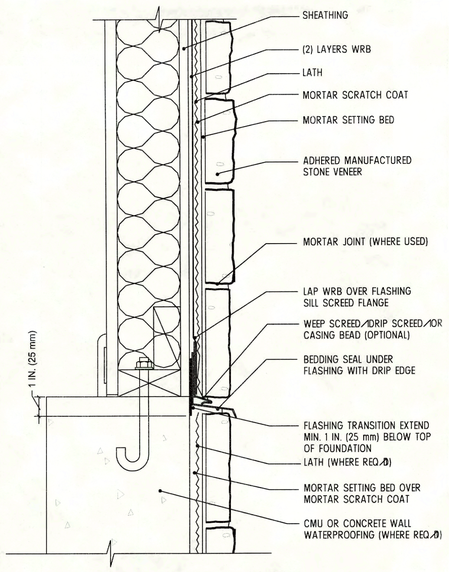

SECTION VIEW

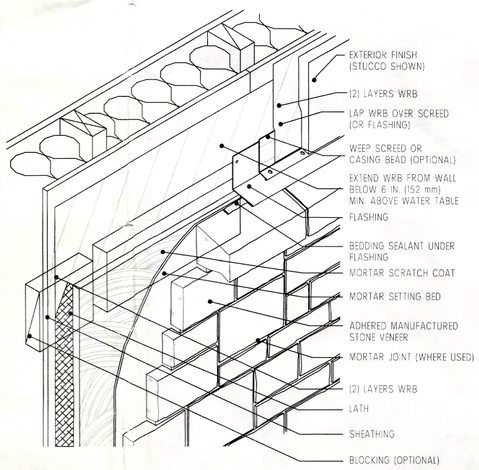

ISOMETRIC VIEW

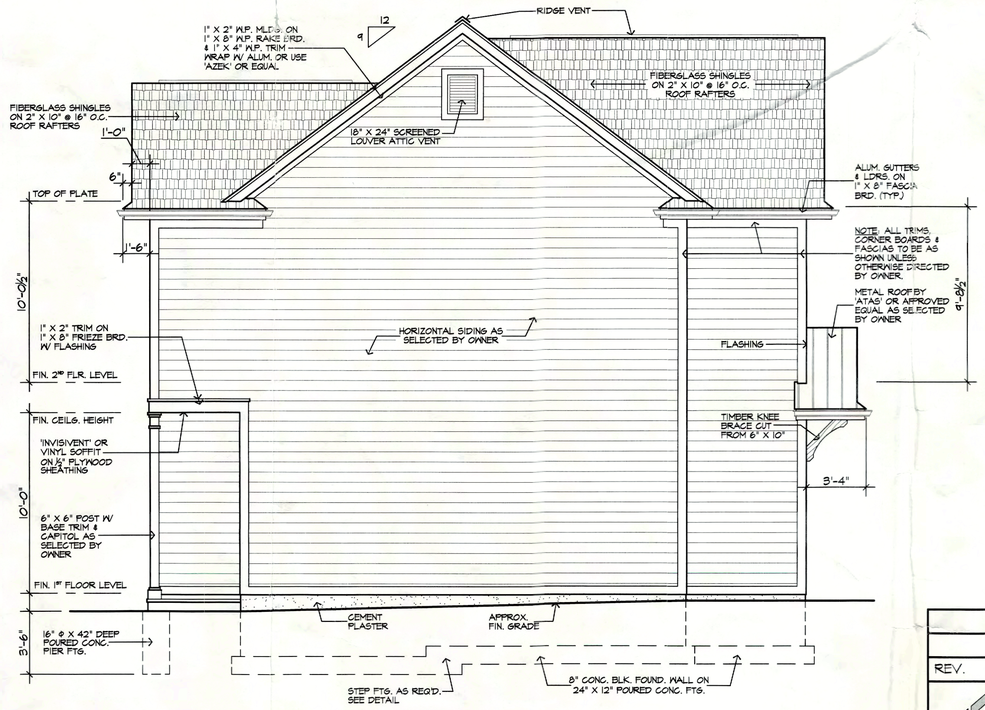

REAR ELEVATION

SCALE: 1/4" = 1'-0"

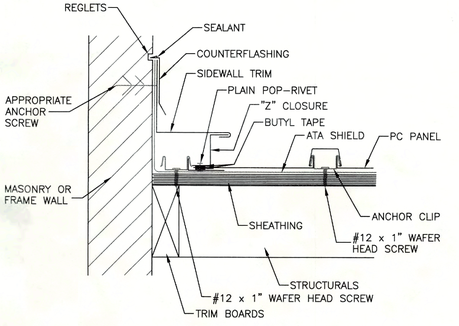

DETAIL @ METAL ROOF / WALL INTERSECTION

SCALE: 3" = 1'-0"

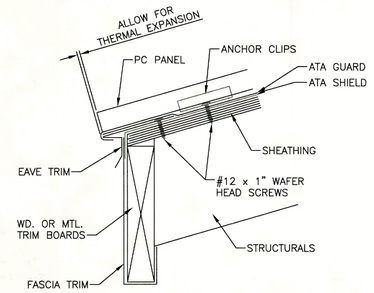

DETAIL @ METAL ROOF / EAVE INTERSECTION

SCALE: 3" = 1'-0"

COPYRIGHT: By Brian Murphy Architect LLC, R.A. This drawing, including copies thereof, shall at all times remain the possession and ownership of the copyright owner. Any further reproduction or other use of this drawing is prohibited without written consent.

BRIAN MURPHY ARCHITECT, LLC
179 Cahill Cross Road, Suite #202
West Milford, N.J. 07480
Tel: (973) 697-8557 brian@brianmurphyarchitect.com
N.J. - Lic. No. 16618 N.Y. - Lic. No. 031811

REV.

DATE: 12-11-18

PROPOSED RECONSTRUCTION AND ALTERATION OF EXISTING BUILDING FOR:
THE MUSIC DEN
1856 STATE HIGHWAY ROUTE 23 NORTH
WEST MILFORD TWP., PASSAIC COUNTY, N.J.

SHEET: A2

ARCH. SIGN & SEAL

LOT:	BLOCK:	DRAWN BY:	JOB NO.:	
3	13602	BPM	18-51	2 OF 9