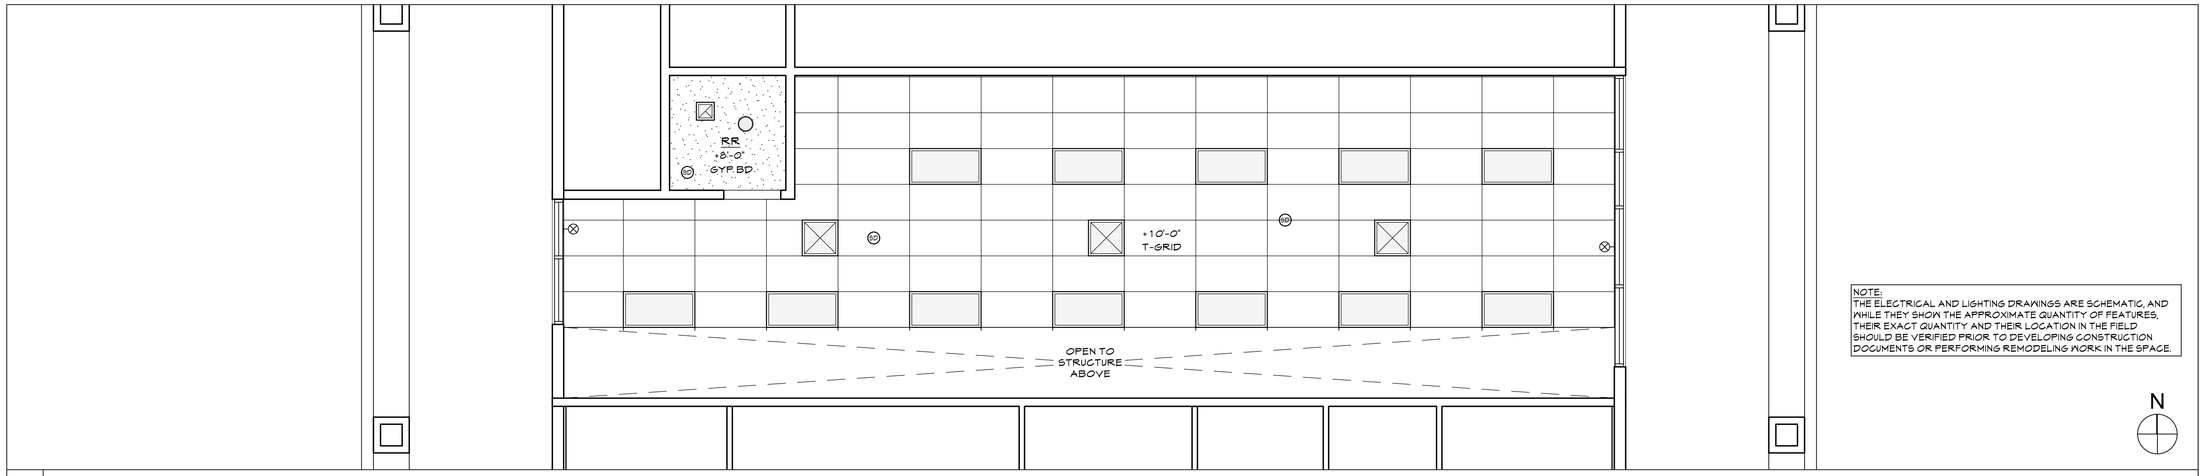

NOTE:
THE ELECTRICAL AND LIGHTING DRAWINGS ARE SCHEMATIC, AND WHILE THEY SHOW THE APPROXIMATE QUANTITY OF FEATURES, THEIR EXACT QUANTITY AND THEIR LOCATION IN THE FIELD SHOULD BE VERIFIED PRIOR TO DEVELOPING CONSTRUCTION DOCUMENTS OR PERFORMING REMODELING WORK IN THE SPACE.

N

I 1 5 EXISTING CEILING PLAN — 1/4" = 1'-0"

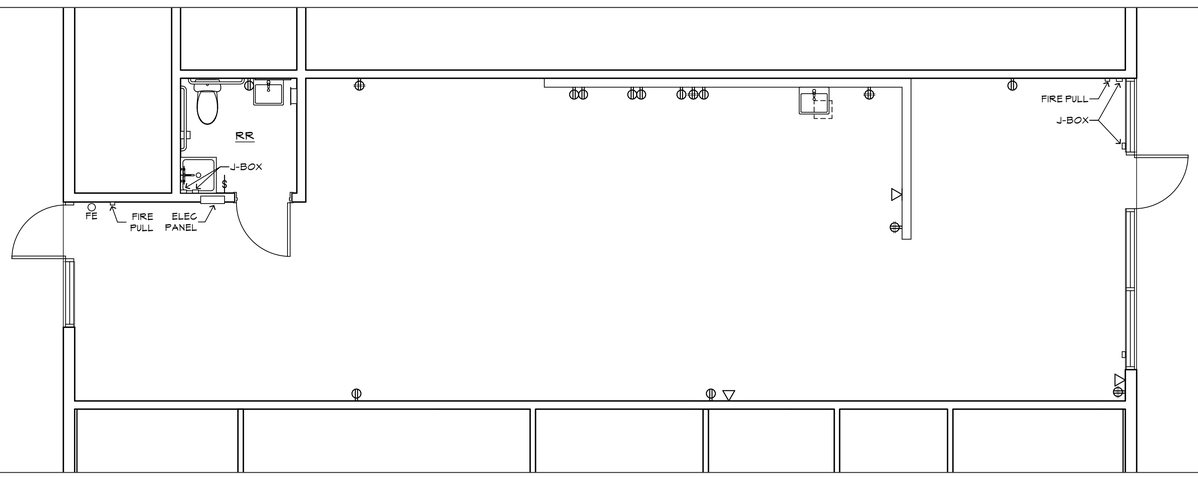

NOTE:
THE ELECTRICAL AND LIGHTING DRAWINGS ARE SCHEMATIC, AND WHILE THEY SHOW THE APPROXIMATE QUANTITY OF FEATURES, THEIR EXACT QUANTITY AND THEIR LOCATION IN THE FIELD SHOULD BE VERIFIED PRIOR TO DEVELOPING CONSTRUCTION DOCUMENTS OR PERFORMING REMODELING WORK IN THE SPACE.

N

E 1 5 EXISTING ELECTRICAL FLOOR PLAN — 1/4" = 1'-0"

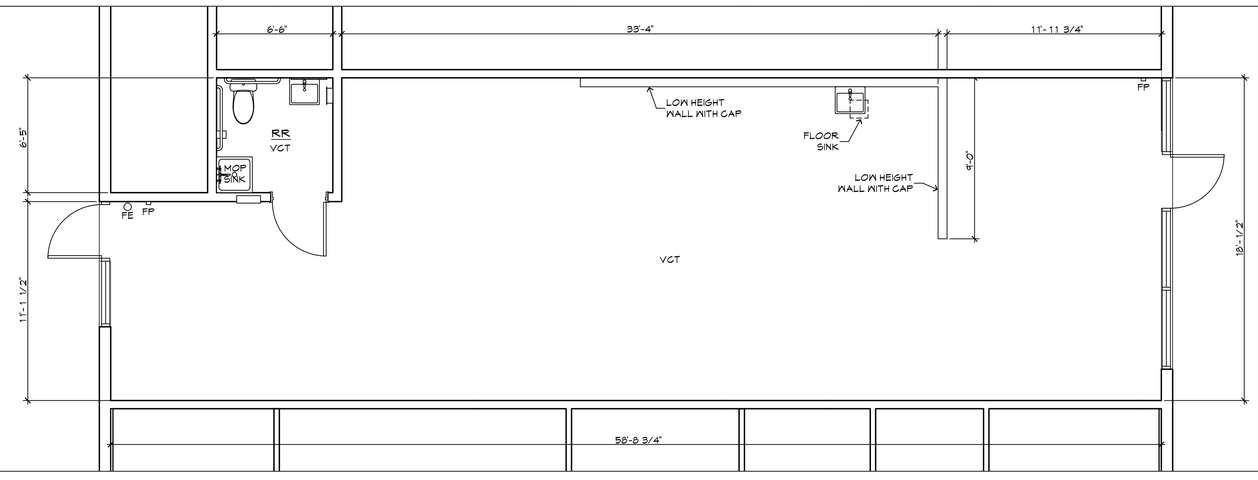

N

A 1 5 EXISTING FLOOR PLAN — 1/4" = 1'-0"

siteline architecture
Andrew J. Pawlowski, Architect, LEED AP
644 Zion Street
Nevada City, CA 95959
530.478.9415 - t
530.478.9416 - f
www.sitelinearch.com

Revisions

© 2021 Siteline Architecture
All rights reserved.

These designs, plans and specifications are protected under federal copyright laws. Unauthorized duplication of these documents or the contents herein is in violation of federal copyright law.

2108 NEVADA CITY HIGHWAY, GRASS VALLEY, CA 95945

date 3/9/21
scale AS NOTED
job # 21-108

EXISTING PLANS

A2.0