6,796 sf Warehouse

12,223 sf Warehouse/Flex

5,000 sf Warehouse

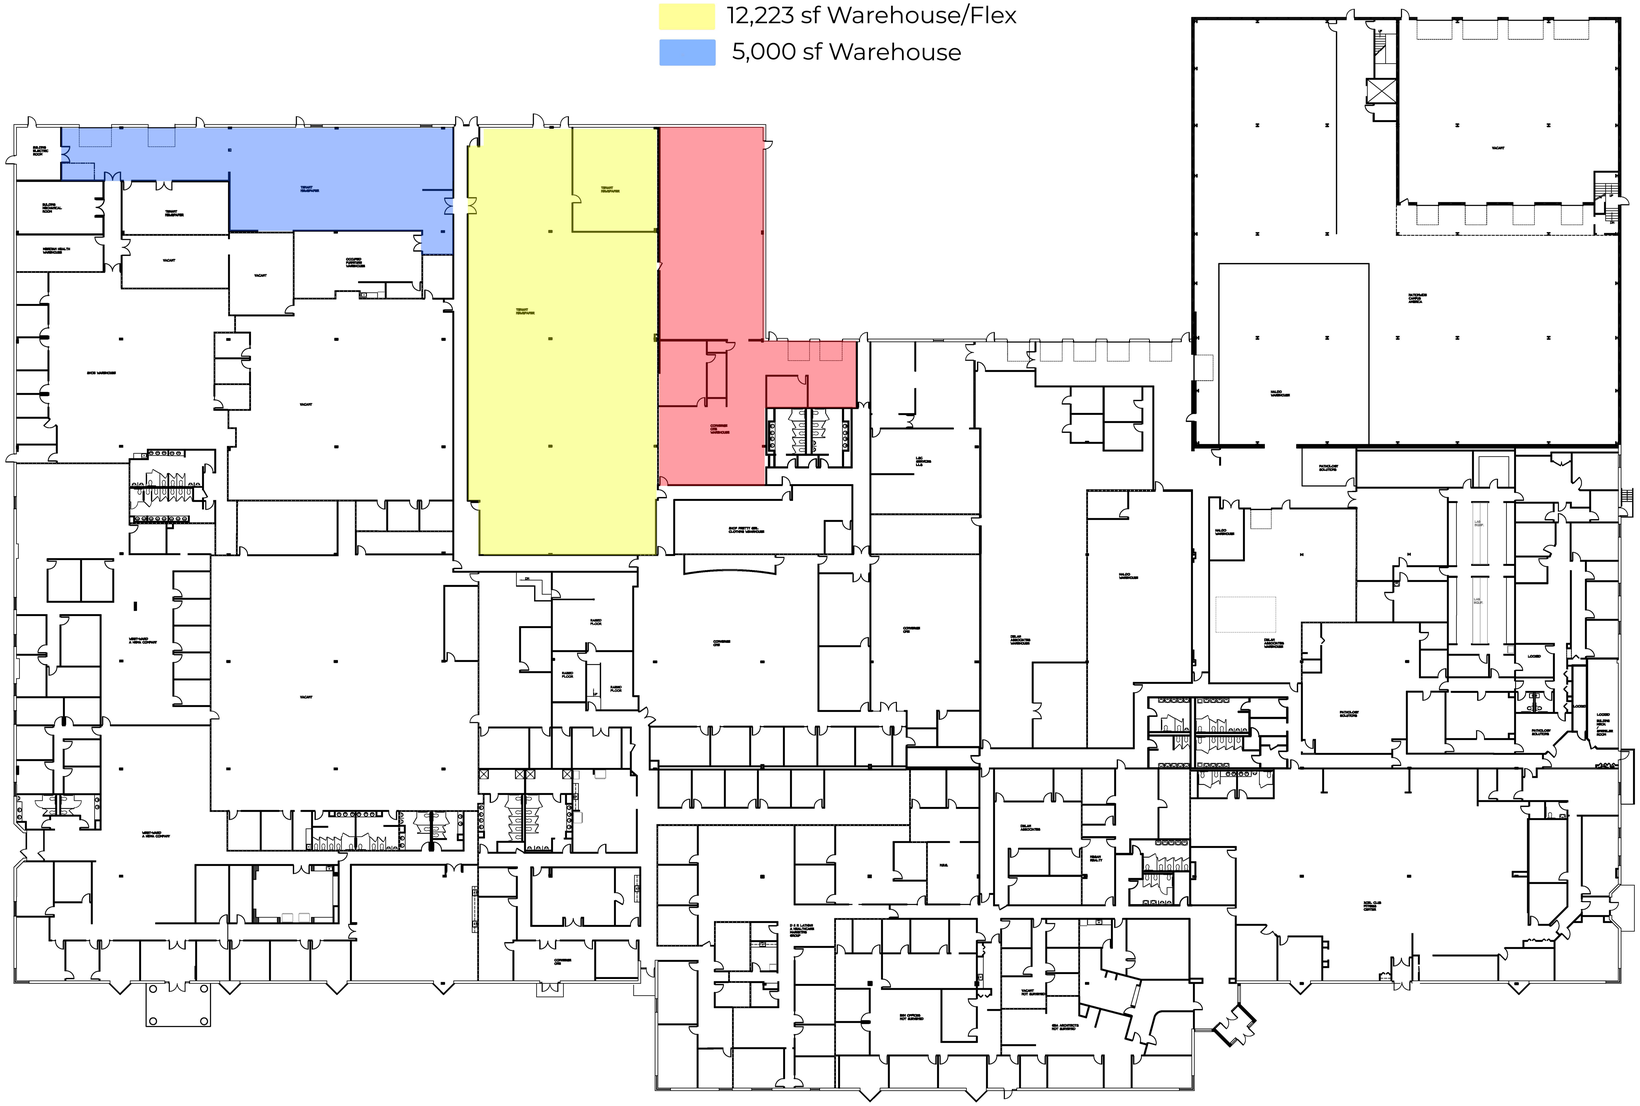

FLOOR PLAN

SCALE: 1/16"=1'-0"

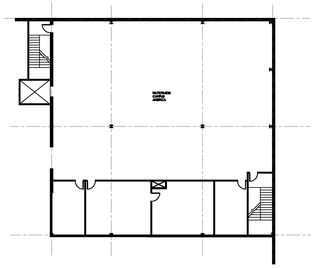

FLOOR PLAN - MEZZANINE UNIT

SCALE: 1/16"=1'-0"

Facilities Consultant:

AZTEC

THE AZTEC CORPORATION

Professional Engineers

317 Route One South

Iselin, New Jersey 08830

Phone: (732) 634-3676

Fax: (732) 634-7799

Project Title and Location:

246 INDUSTRIAL WAY WEST

EATONTOWN, NEW JERSEY

Building Owner:

244 WEST 54TH STREET

NEW YORK, NY

Tenant/Occupant:

Drawing Title/Floor:

EXISTING CONDITION

No	Revision	Date

Initial Dwg Date: DECEMBER 23, 2016	Scale: 1/16"=1'-0"
Job No.: 29780-A	Chk By:
Drawn By: RPZ	Team Leader: AK

PLAN NORTH

Dwg No:

EC-01

Dwg File: O:\ISS-246 INDUSTRIAL WAY WEST.DWG | PIC: KMK

THIS DRAWING AND ITS CONTENTS, INCLUDING BUT NOT LIMITED TO ALL INFORMATION, DESIGN, DRAWINGS, SPECIFICATIONS, ARE THE PROPRIETARY INTELLECTUAL PROPERTY OF AZTEC ASSOCIATES, LTD. THIS DRAWING MAY NOT BE DISCLOSED, REPRODUCED IN WHOLE OR IN PART OR OTHERWISE USED WITHOUT THE WRITTEN PERMISSION OF AZTEC ASSOCIATES, LTD. AND IN THE EVENT OF AZTEC ASSOCIATES, P.C. AND IS LICENSED SUBJECT TO RETURN ON DEMAND.