DESIGN
(707) 480-9780
jsdplan@comcast.net

GOODWILL STORE T.I.

110 WEST AMERICAN CANYON ROAD
AMERICAN CANYON CALIFORNIA SUITES L1-L4

No.	Description	Date

R.H. HESS
DEVELOPMENT

SUITE L4
1309 SQ. FT.

SUITE L3
1309 SQ. FT.

SUITE L2
1314 SQ. FT.

SUITE L1
1327 SQ. FT.

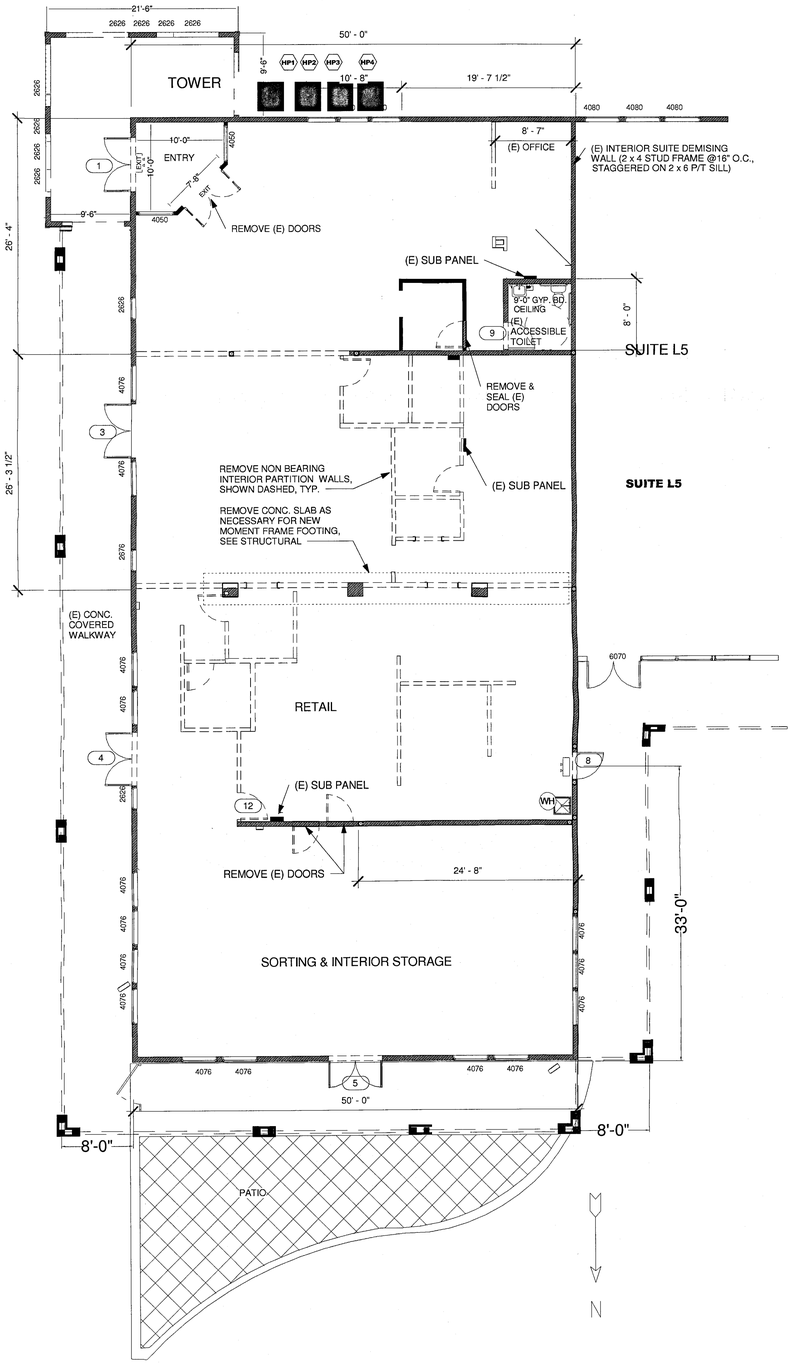

1 Level 1 DEMOLITION PLAN
1/8" = 1'-0"

DEMOLITION PLAN

Project number	442
Date	9/12/2013
Drawn by	J SCOTT

A4

Scale 1/8" = 1'-0"

12/4/2013 2:36:27 PM