Stantec
Architecture Interiors Planning
One Biscayne Tower
2 South Biscayne Blvd.
Miami, FL 33131
T. 305.482.8700
F. 305.482.8770
www.stantec.com
Miami Boston

SHEET TITLE: SPACE PLAN
JOB NUMBER: 219420504
ISSUE DATE: 05-18-2017
SCALE: 1/4" = 1'-0"

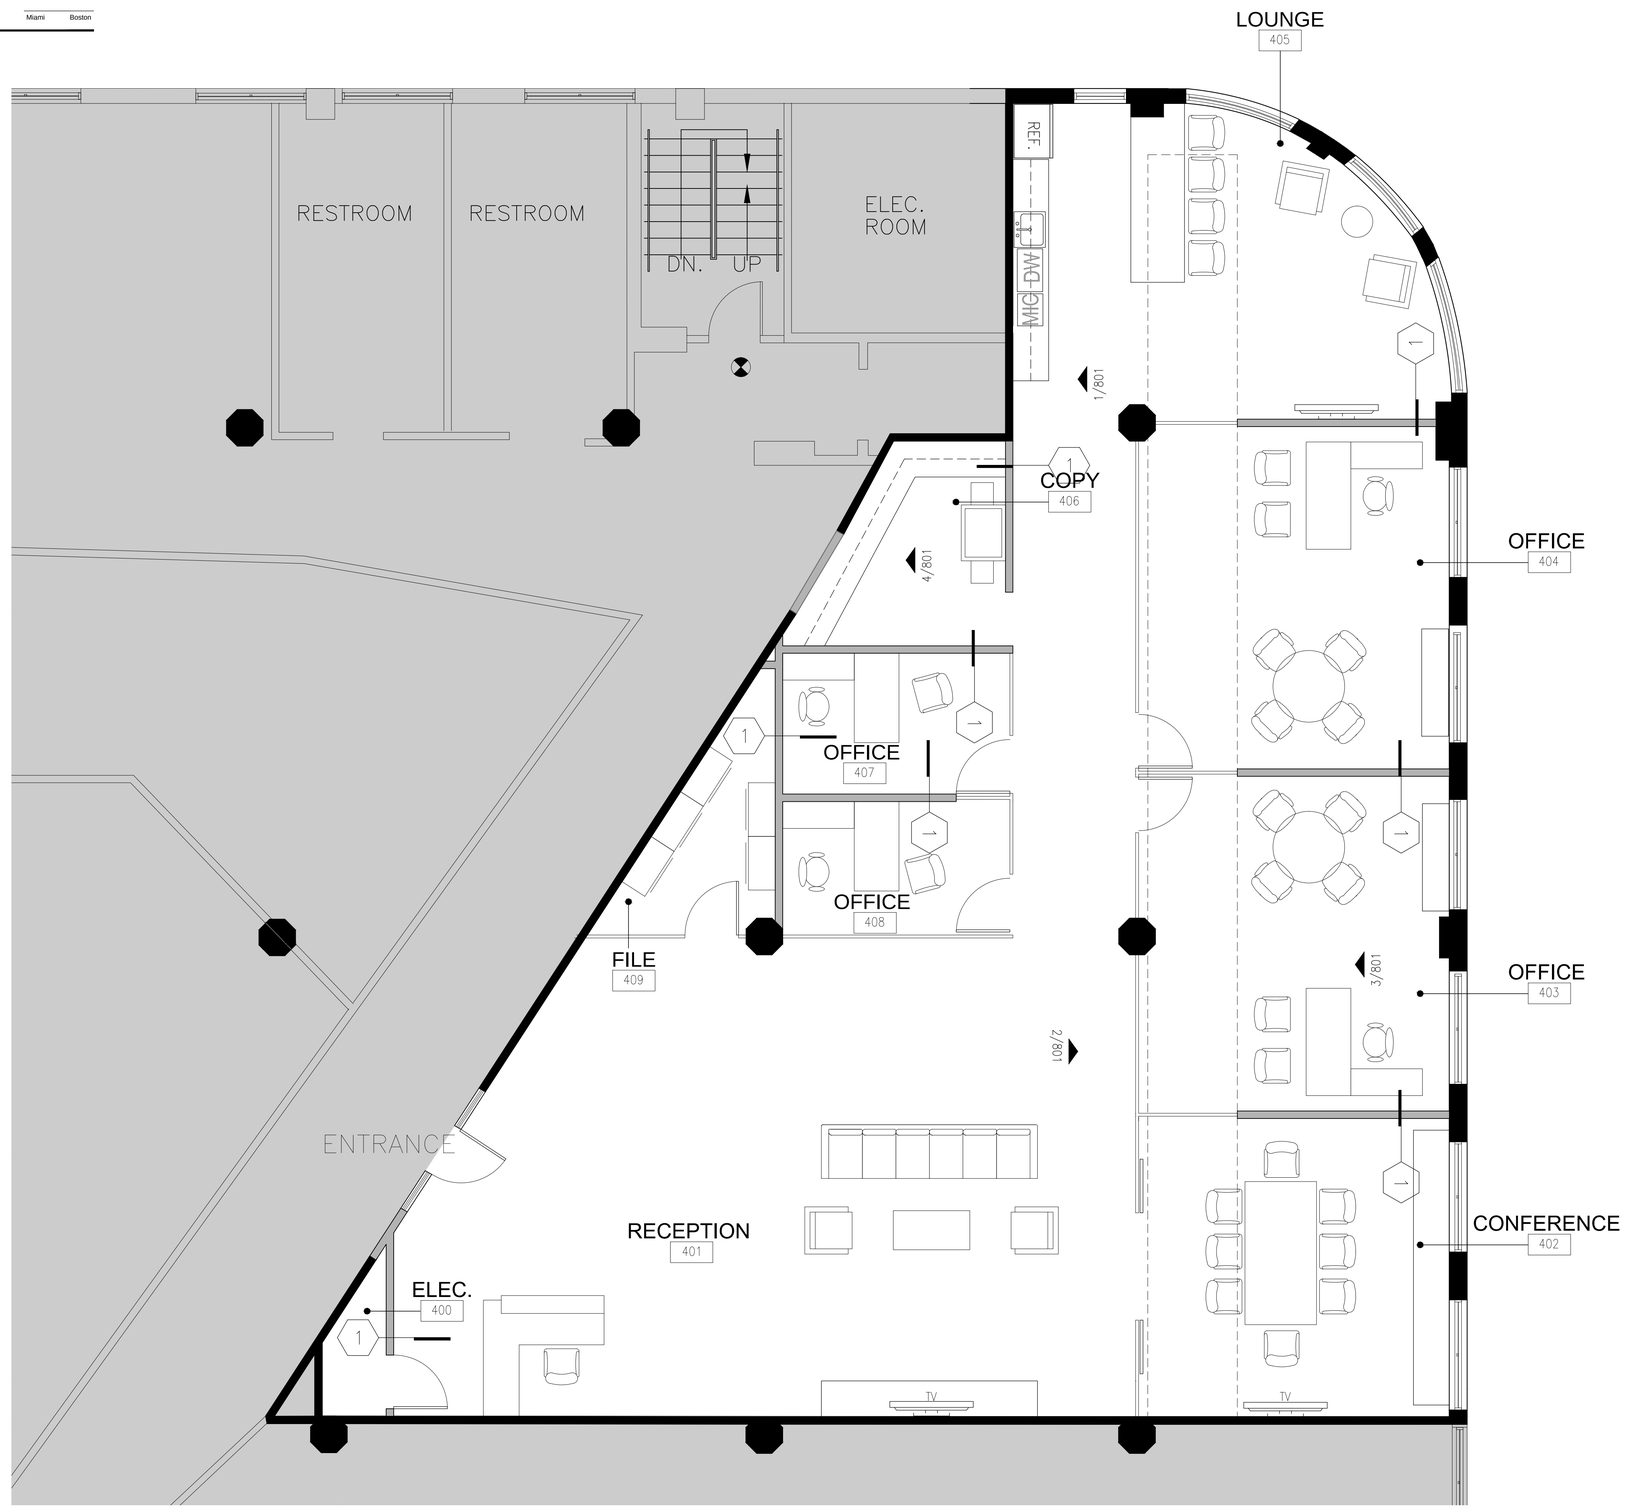

LEGEND

- EXISTING PARTITION TO REMAIN
- EXISTING DOOR TO REMAIN
- NEW PARTITION
- NEW DOOR
- NEW GLASS PARTITION
- SUGGESTED MILLWORK
- EXISTING STRUCTURE
- N.I.C. SHADING
- HVAC DUCT

NOTES TO MEP

TYPE 1 – WALL TO DECK
TYPE 2 – GLASS PARTITION, TYPICAL