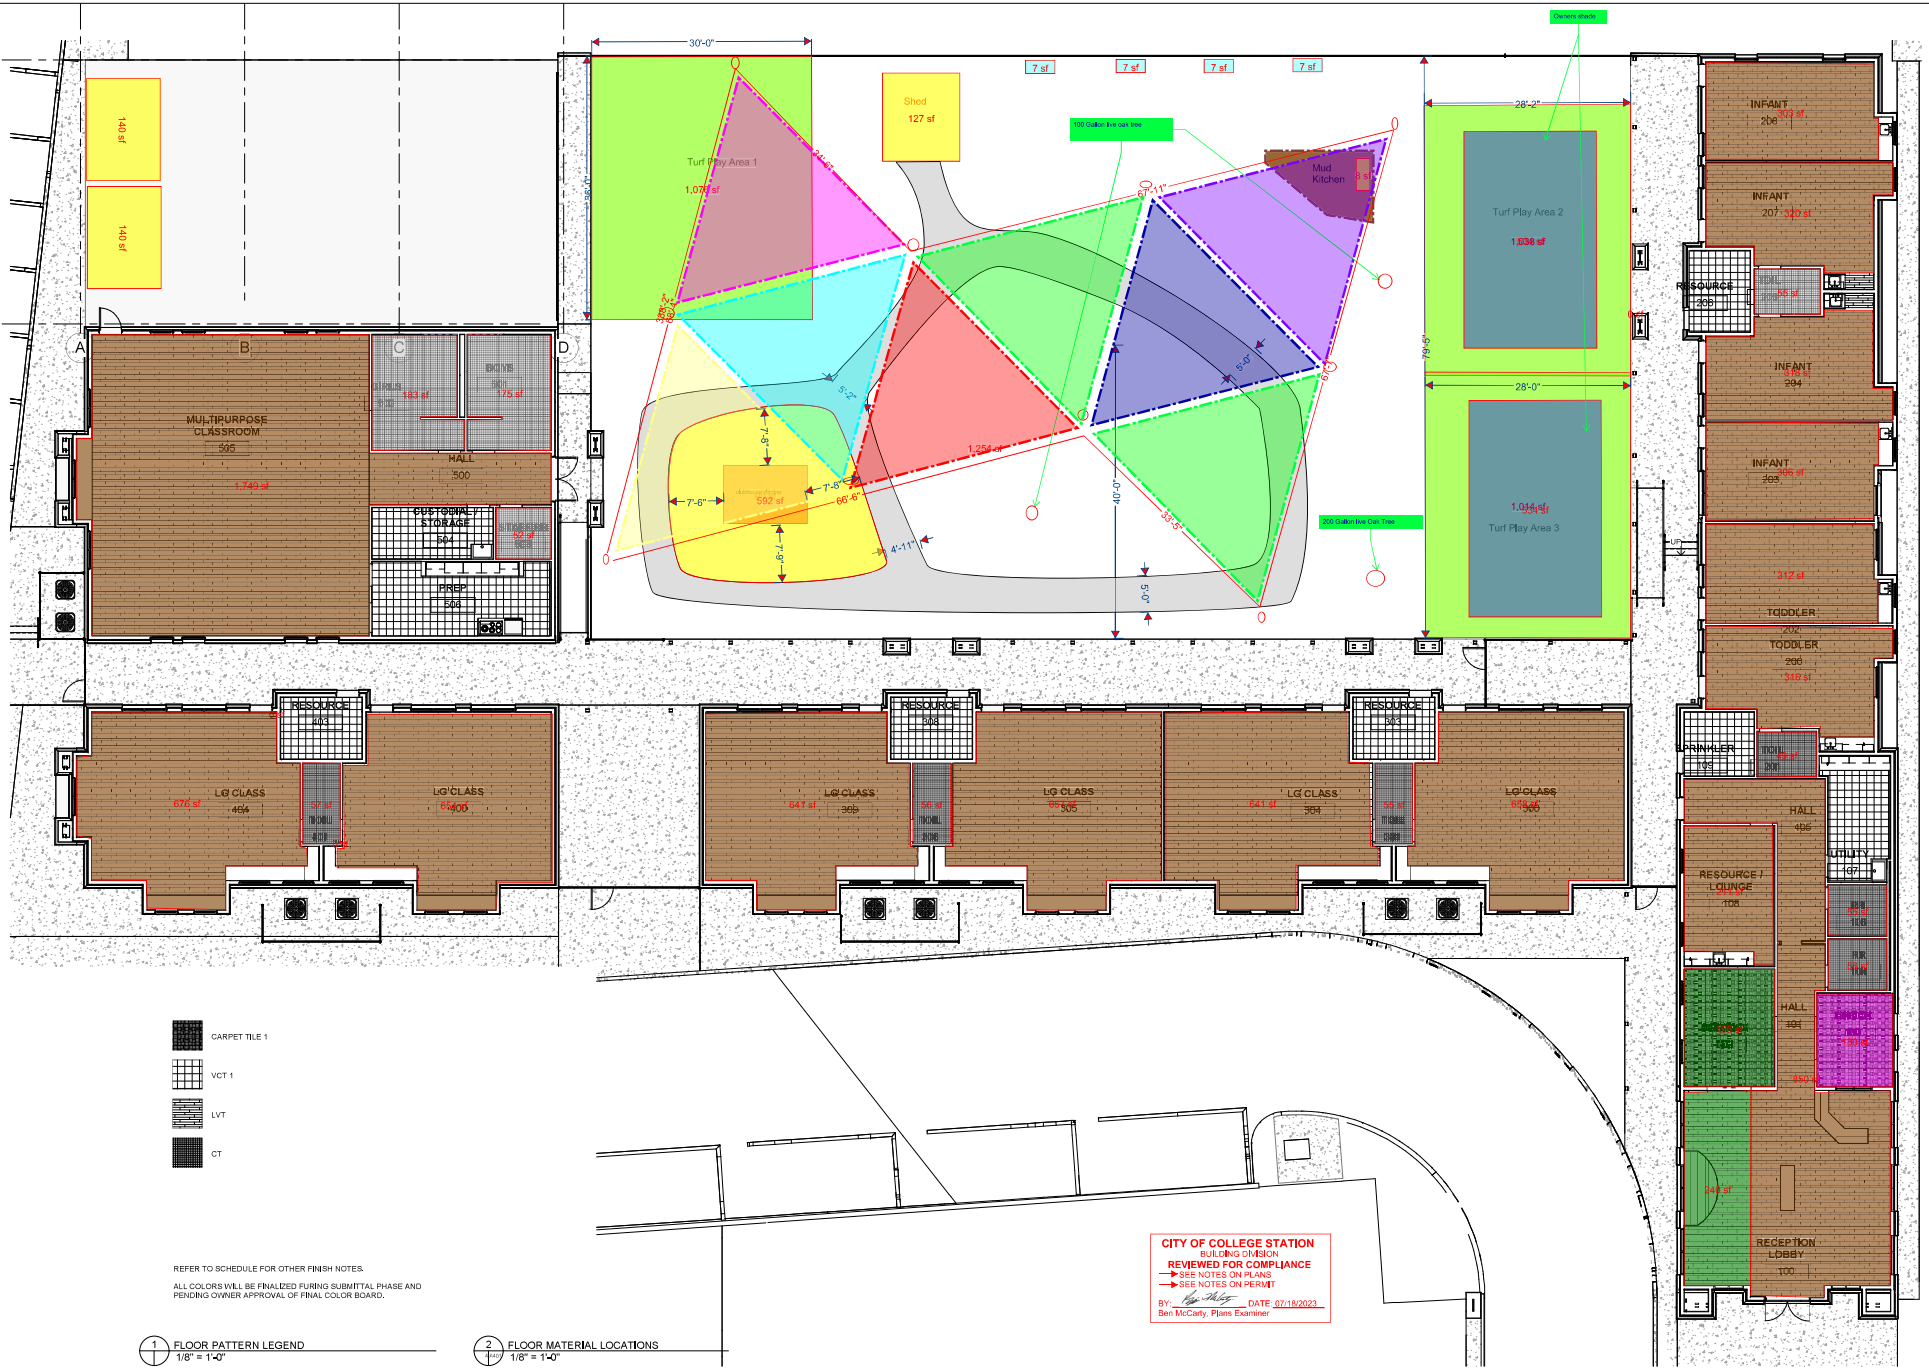

CARPET TILE 1

VCT 1

LVT

CT

REFER TO SCHEDULE FOR OTHER FINISH NOTES.

ALL COLORS WILL BE FINALIZED FURING SUBMITTAL PHASE AND PENDING OWNER APPROVAL OF FINAL COLOR BOARD.

1 FLOOR PATTERN LEGEND
1/8" = 1'-0"

2 FLOOR MATERIAL LOCATIONS
1/8" = 1'-0"

CITY OF COLLEGE STATION
BUILDING DIVISION
REVIEWED FOR COMPLIANCE
SEE NOTES ON PLANS
SEE NOTES ON PERMIT
BY: DATE: 07/18/2023
Ben McCarty, Plans Examiner

Praxis design/build
3206 Longmire Dr. Ste. A1
College Station, TX 77845
Phone: (979)492.4908
Email: jason@praxisdb.net

REGISTERED ARCHITECT JASON R. KINNARD 19159 STATE OF TEXAS
6.16.23

Revision Schedule

Revision Number	Revision Date

PEAS IN A POD LEARNING CENTER
2775 BARRON RD.
COLLEGE STATION, TX

FOR CONSTRUCTION

FLOOR PATTERN PLAN

Project Number:

Sheet issue date:
6.16.23

A203