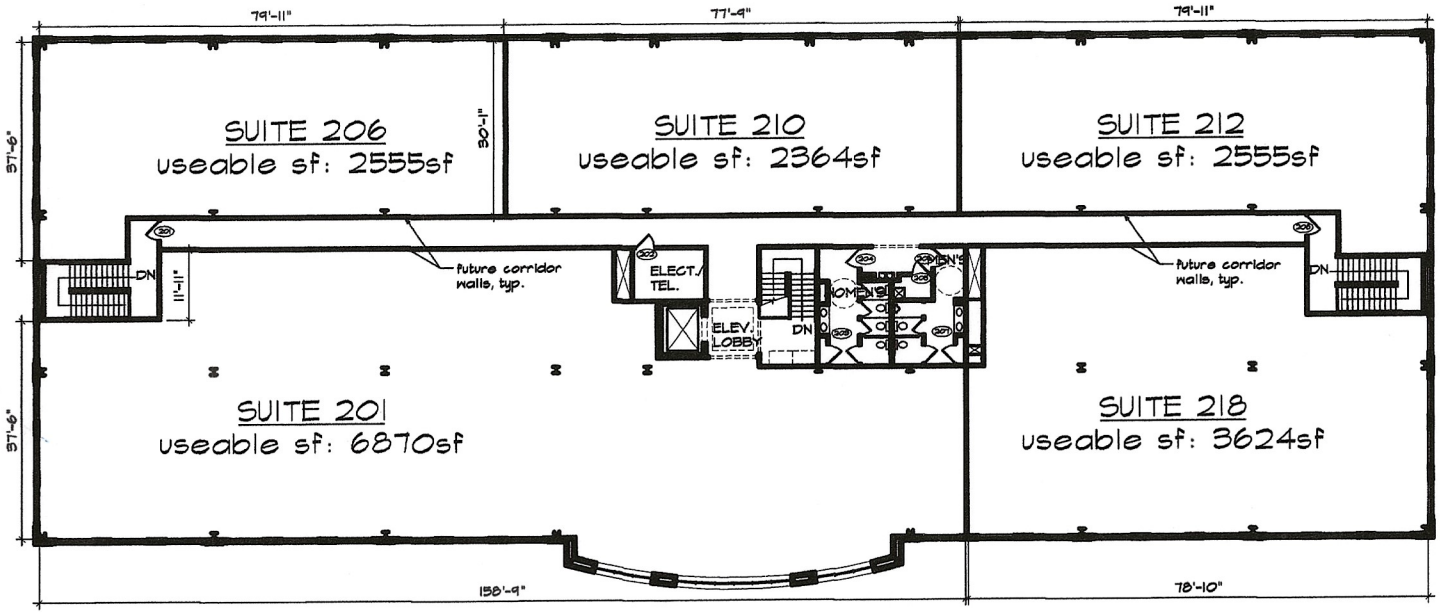

2nd LEVEL FLOOR PLAN
POSSIBLE SUITE LAYOUT
1/32"=1'-0"

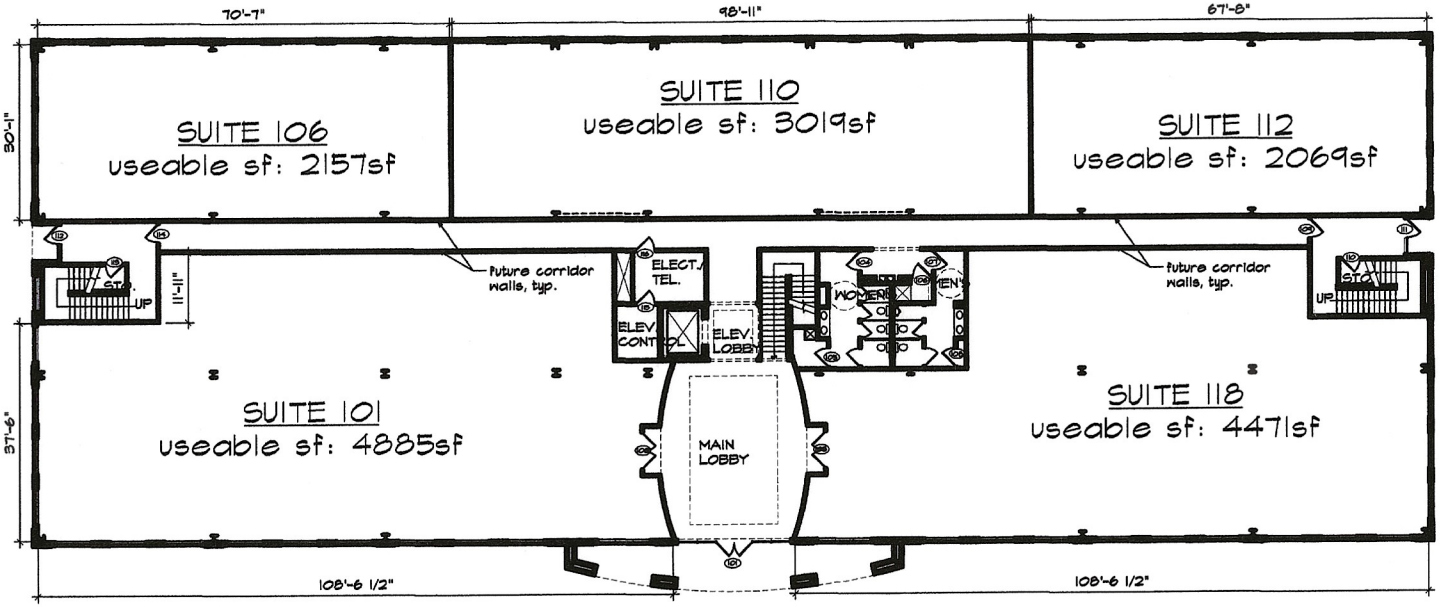

1st LEVEL FLOOR PLAN
POSSIBLE SUITE LAYOUT
1/32"=1'-0"

BENT TREE III
OFFICE CONDOMINIUMS
701 EXPOSITION PLACE
RALEIGH, NORTH CAROLINA

MAURER architecture
919.829.4969

MAURER ARCHITECTURE
226 EAST MARTIN STREET RALEIGH, NC 27601
TEL. 919-829-4969 FAX. 919-829-0860

DATE	05/17/06
DR.	HER
CH.	DSM
PROJ. #	0401
REVISIONS	DATE

PROPOSED BLDG.
SUITE LAYOUT

LO-2