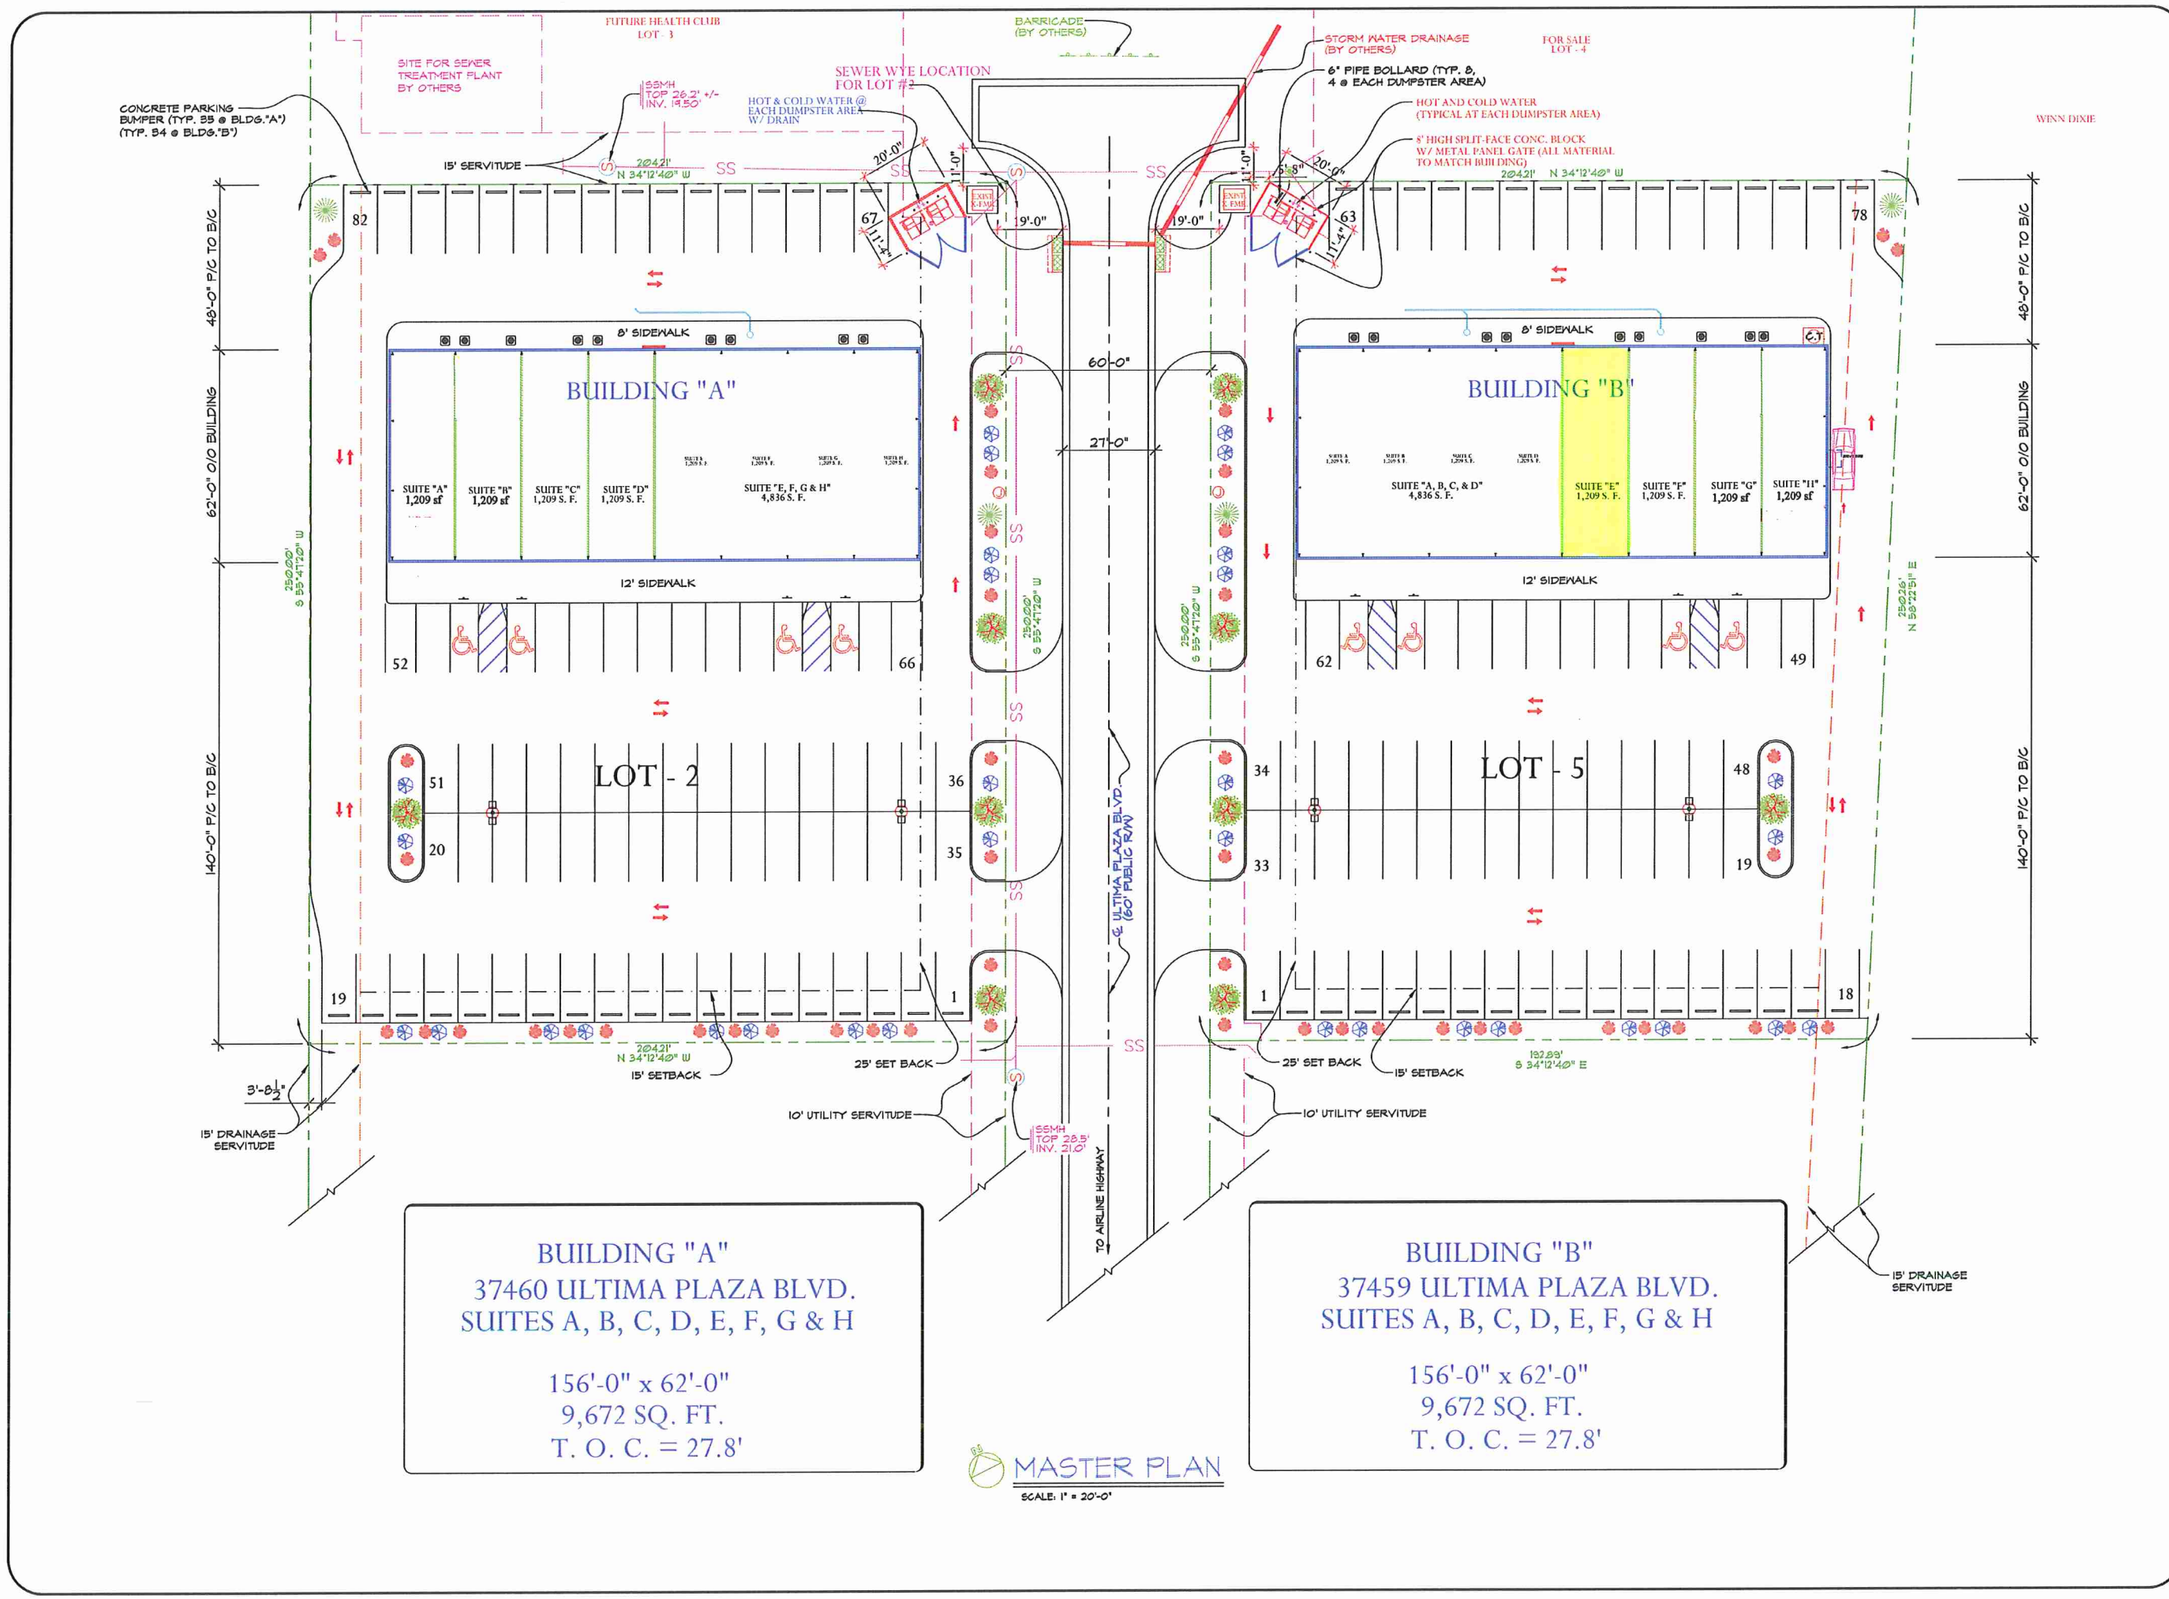

NO.	DATE	BY	REVISIONS

Your Design/Build Construction Firm
SALCO CONSTRUCTION, INC.
8684 ATHENS AVE. BATON ROUGE, LA 70814 927-1970

TWO (2) BUILDINGS FOR:
ULTIMA PLAZA SHOPPING CENTER
TENANT: (UNKNOWN) BUILDING "A", SUITE A THRU H & BUILDING "B", SUITE A THRU H
37460 & 37459 ULTIMA PLAZA BLVD.
PRAIRIEVILLE, LOUISIANA 70769
OWNER: GIOVANNI ENTERPRISES

DRAWN	CHECKED
RRE	
DATE 12/18/02	APPROVED
PROJECT NUMBER 12-02-522-183	

SHEET
MASTER
1 OF 1