CAUTION: IF THIS SHEET IS NOT 30"x42" IT IS A REDUCED PRINT.

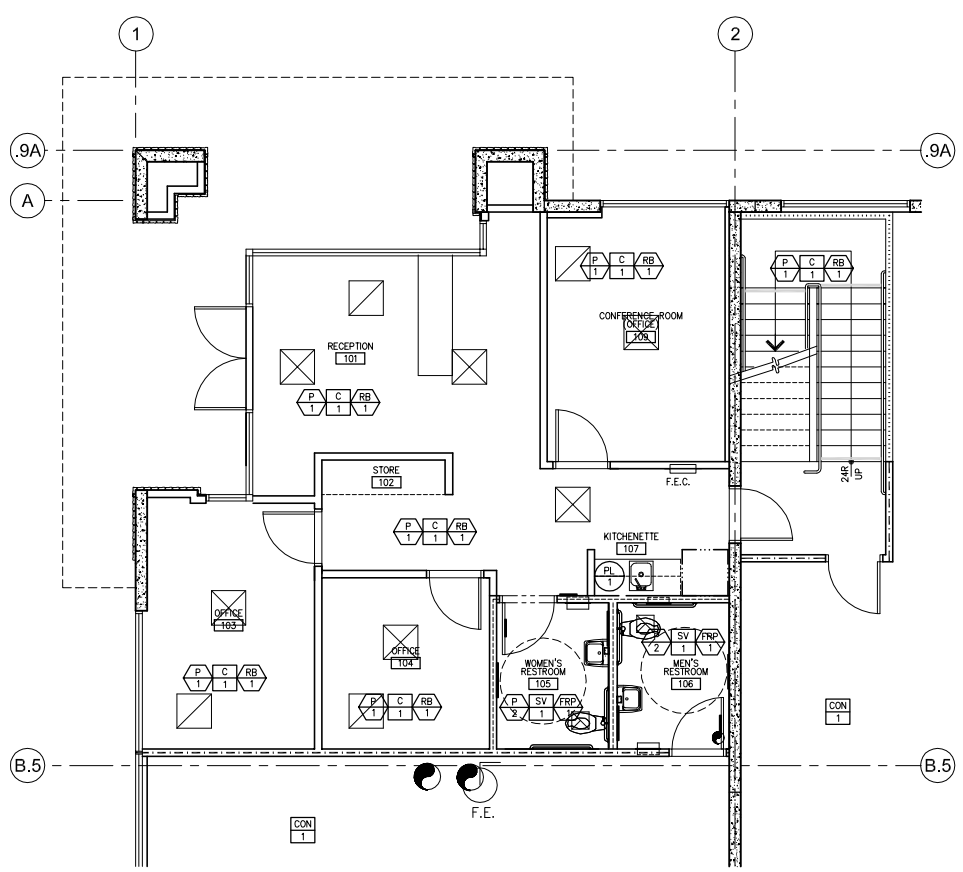

ENLARGED 1ST FLOOR FINISH PLAN
SCALE: 1/4"=1'-0" (4)

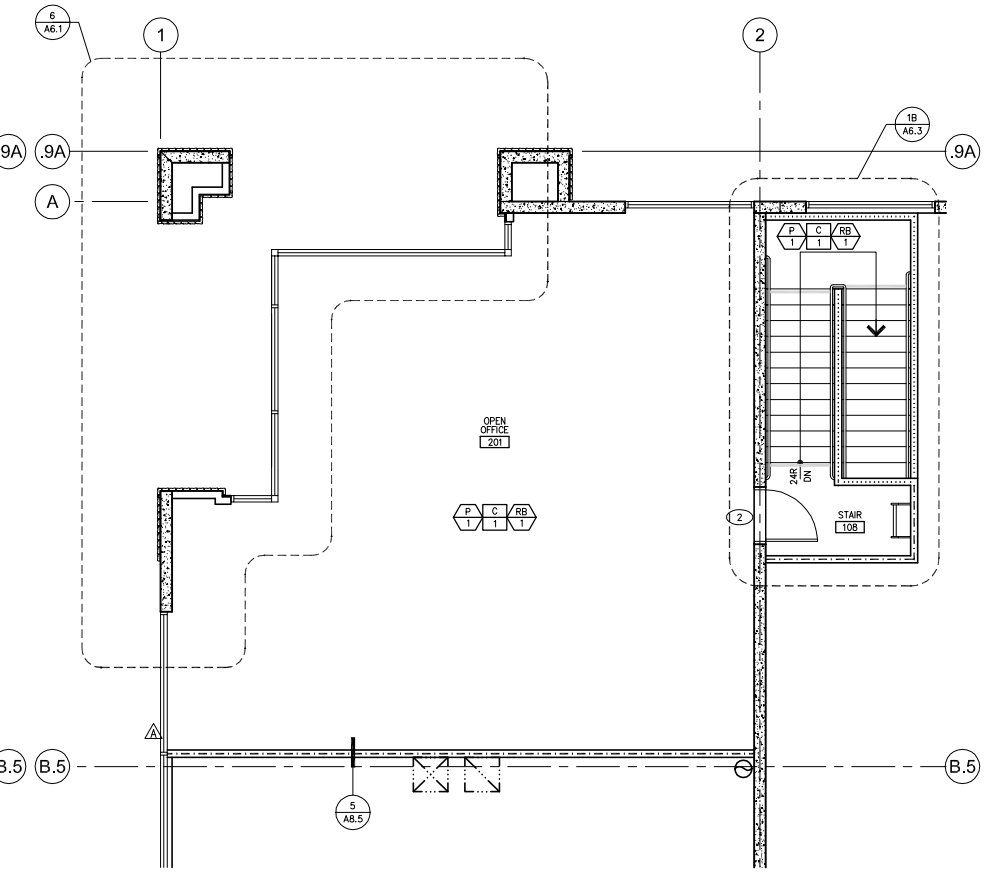

ENLARGED MEZZANINE PLAN
SCALE: 1/4"=1'-0" (2)

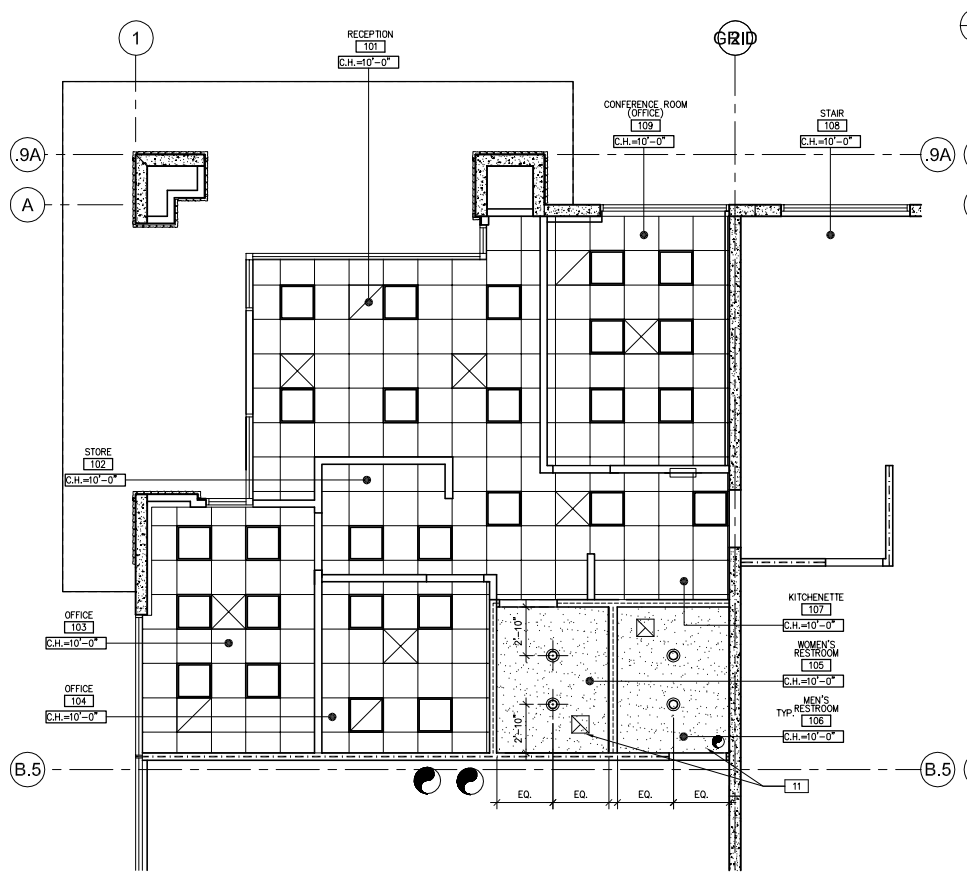

ENLARGED 1ST FLOOR REFLECTED CEILING PLAN
SCALE: 1/4"=1'-0" (3)

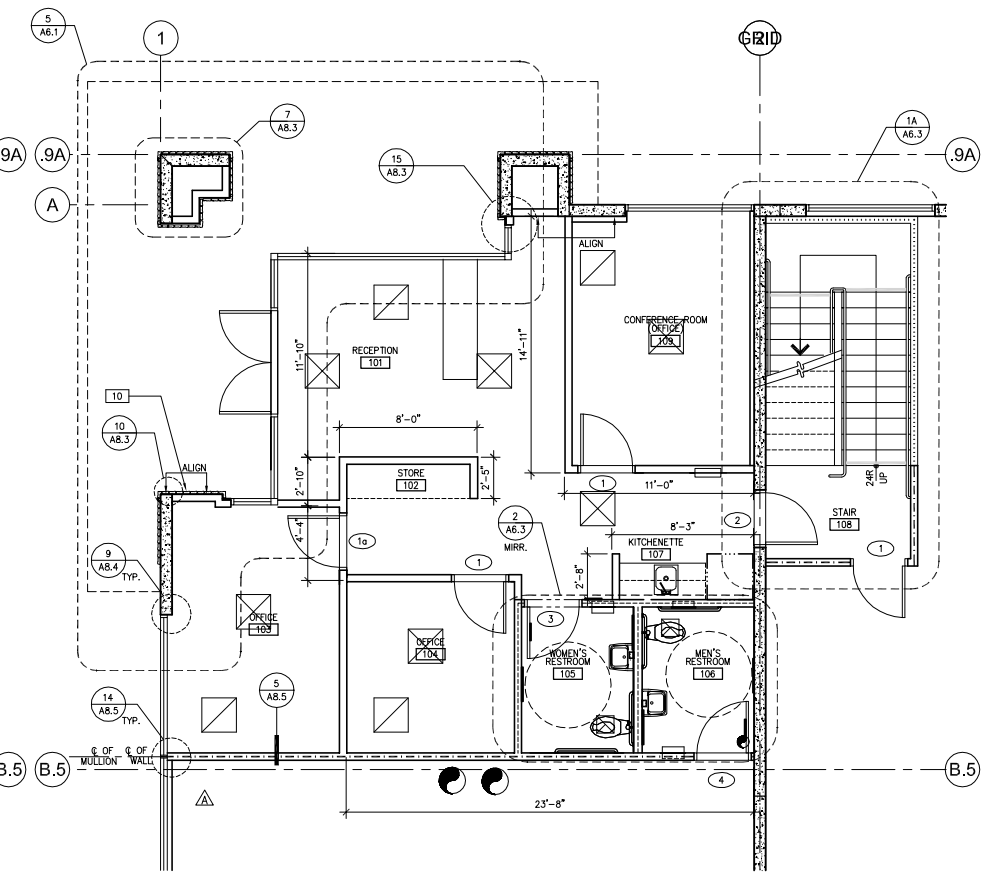

ENLARGED 1ST FLOOR PLAN
SCALE: 1/4"=1'-0" (1)

DOOR TYPES

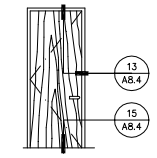

STAIN GRADE
SOLID WOOD CORE

INTERIOR OFFICE DOOR — 1, 1a

3'-0" X 7'-0" / STAINED FINISH SOLID WOOD DOOR / FRAME: ALUMINIUM.

HARDWARE:				
3 EA	HINGES	AB700 4-1/2 x 4-1/2	652	HAG
1 EA	OFFICE LOCK	L9010 06A	626	SCH
1 EA	SURFACE CLOSER	1461 X DS COVER	689	LCN
1 EA	DOME STOP	FB13 / 14R / FB17 AS REQUIRED	626	GLY
1 SET	PERIMETER SEAL	S44D HEAD AND JAMBS	BRN	PEM

(OMIT CLOSER ON DOOR 1a)

INTERIOR OFFICE TO WAREHOUSE ACCESS DOOR — 2

3'-0" X 7'-0" / STAINED FINISH SOLID WOOD DOOR / FRAME: ALUMINIUM.

HARDWARE:				
3 EA	HINGES	AB700 4-1/2 x 4-1/2 NRP	652	HAG
1 EA	ENTRANCE LOCK	L9453P 06A X TURN XL11-800	626	SCH
1 EA	SURFACE CLOSER	1461 / 91461 AS REQUIRED X DS COVER	689	LCN
1 EA	KICK PLATE	8400 10" x 2" LDW .060 B4S	630	IVE
1 EA	DOME STOP	FB13 / 14R / FB17 AS REQUIRED	626	GLY
1 SET	PERIMETER SEAL	S44D HEAD AND JAMBS	BRN	PEM
1 EA	THRESHOLD	170A X MS&A	AL	PEM

INTERIOR RESTROOM DOOR — 3

3'-0" X 7'-0" / STAINED FINISH SOLID WOOD DOOR / FRAME: ALUMINIUM.

HARDWARE:				
3 EA	HINGES	AB700 4-1/2 x 4-1/2	652	HAG
1 EA	LATCHSET	L9010 06A	626	SCH
1 EA	SURFACE CLOSER	1461 X DS COVER	689	LCN
1 EA	KICK PLATE	8400 10" x 2" LDW .050 B4S	630	IVE
1 EA	DOME STOP	FB13 / 14R / FB17 AS REQUIRED	626	GLY
1 SET	PERIMETER SEAL	S44D HEAD AND JAMBS	BRN	PEM
1 EA	THRESHOLD	170A X MS&A	AL	PEM
	SIGNS	BY OTHERS		

INTERIOR RESTROOM DOOR — 4

3'-0" X 7'-0" / STAINED FINISH SOLID WOOD DOOR / FRAME: ALUMINIUM.

HARDWARE:				
3 EA	HINGES	AB700 4-1/2 x 4-1/2	652	HAG
1 EA	LATCHSET	L9010 06A	626	SCH
1 EA	SURFACE CLOSER	1461 X DS COVER	689	LCN
1 EA	KICK PLATE	8400 10" x 2" LDW .050 B4S	630	IVE
1 EA	DOME STOP	FB13 / 14R / FB17 AS REQUIRED	626	GLY
1 SET	PERIMETER SEAL	S44D HEAD AND JAMBS	BRN	PEM
1 EA	THRESHOLD	170A X MS&A	AL	PEM
	SIGNS	BY OTHERS		

FINISH LEGEND

WALL FINISHES

- P 1 — PAINT – FRAZEE, #CW057W "WHITE SOLITUDE" FLAT FINISH, U.N.O. – TYPICAL THROUGHOUT, U.N.O.
- P 2 — PAINT – EVERGUARD 400 #52 LT. ANTIQUE WHITE SEMIGLOSS ENAMEL FINISH – BATHROOM PAINT
- FRP 1 — FIBERGLASS REINFORCED PANELS – MARLITE, P-140 "IVORY" INSTALL FROM COVE BASE TO 48" A.F.F.
- RB 1 — RUBBER BASE – 4" HIGH, JOHNSONITE, #09 "CLAY"

FLOOR FINISHES

- C 1 — CARPET – PACIFICREST MILLS, #MP704-03 "LAKE SHORE" TYPICAL THROUGHOUT, U.N.O.
- SV 1 — SHEET VINYL – ARMSTRONG, #85714 "ASIAN TAN" PROVIDE 6" HIGH CONTINUOUS SELF-COVE BASE
- CON 1 — CONCRETE – SEALED

MISCELLANEOUS FINISHES

- PL 1 — PLASTIC LAMINATE – WILSONART, #1503-60 "PUTTY" – VERTICAL SURFACES
- PC 1 — POWDER COAT – ACCURATE, #990 LIGHT GRAY – RESTROOM PARTITIONS

FLOOR PLAN & FINISH NOTES

1. 12" x 24" PORCELAIN CERAMIC TILE
2. 24" X 24" PORCELAIN CERAMIC TILE, 1 GRANITI LONDON WHITE POLISHED
3. 12" X 24" PORCELAIN CERAMIC TILE, 1 GRANITI LONDON WHITE-FLAMED
4. 12" X 12" PORCELAIN CERAMIC TILE ACCENT
5. CARPET INSET
6. ALL ROOMS TO RECEIVE PAINT (P-1) AND RUBBER BASE (RB-1)
7. PAINT IN THIS ROOM TO BE SEMI-GLOSS.
8. ALL STAIRS TO HAVE CONTRASTING EDGE NOSING AS REQUIRED FOR ADA.
9. EQUIP. CHASE, W/ SOUND INSULATION MINIMIZE SIZE OF FURRING
10. KNOX BOX SET IN STONE VENEER WALL, SECURE TO WALL BEHIND,
11. THE CEILING OF THIS ROOM IS TO BE PROVIDED WITH (1) LAYER OF 3" SOUND BATT INSULATION.

CEILING LEGEND

- 2X4 CORTEGA SECOND LOOK II, WHITE TILE W/ ANGLED TEGULAR EDGE
- 5/8" TYPE "X" GYP. BD. CEILING/SOFFIT
- 6"x 4' FLUORESCENT LIGHT FIXTURE (2 LAMP) WITH PARABOLIC LENS, SEE TO ELECTRICAL DWGS.
- 2'x2' FLUORESCENT PARABOLIC LIGHT FIXTURE (3 LAMP) – SEE ELEC. DWGS.
- RECESSED DOWNLIGHT
- C.H.= +X'-X" INDICATES CEILING HEIGHT

NOTE:
EXIT SIGNS SHALL BE SELF-LUMINOUS TYPE OR ELECTRICALLY ILLUMINATED & ENERGIZED FROM SEPERATE CIRCUITS, ONE OF WHICH SHALL BE FROM STORAGE BATTERIES OR AN ON-SITE GENERATOR.

GE NERAL NOTES

1. ALL FULL HEIGHT INTERIOR WALLS AND FURRING TO HAVE BATT INSULATION PER TITLE 24 CALCULATIONS.
2. PAINT ALL T.I. WALLS WHITE, TYP.
3. EXPOSED CONC. FLOOR/ TOPPING TO BE FINISHED SMOOTH & READY FOR FUTURE FLOOR INSTALLATION
4. PROVIDE FRP PANELING @ RESTROOM INTERIOR
5. 3-HR. WALL SEPERATION REQUIRED BWTWEEN OFFICE & WAREHOUSE AREA

- FEC — RECESSED FIRE EXTINGUISHER CABINET
- FE — WALL MOUNTED FIRE EXTINGUISHER
- EXIT LIGHT W/ BATTERY BACKUP SEE ELEC. DWGS.

WALL LEGEND

- CONCRETE WALL W/ FURRING WHERE OCCURS
- INTERIOR PARTITION TO UNDERSIDE OF CEILING
- INTERIOR PARTITION TO 6" ABOVE CEILING
- 1-HR RATED PARTITION
- FULL HEIGHT NON-RATED PARTITION TO STRUCTURE
- LOW WALL PARTITION, SEE PLAN SPECIFIC NOTES FOR WALL HEIGHT

THESE DRAWINGS AND SPECIFICATIONS ARE THE PROPERTY AND COPYRIGHT OF WARE MALCOMB AND SHALL NOT BE USED ON ANY OTHER WORK EXCEPT BY AGREEMENT WITH WARE MALCOMB. WRITTEN DIMENSIONS SHALL TAKE PREFERENCE OVER SCALED DIMENSIONS AND SHALL BE VERIFIED ON THE JOB SITE. ANY DISCREPANCY SHALL BE BROUGHT TO THE NOTICE OF WARE MALCOMB PRIOR TO THE COMMENCEMENT OF ANY WORK.

WARE MALCOMB
architecture
planning
interiors
graphics
irvine
los angeles
northern california
sacramento
san diego
denver
chicago
new jersey
10 celestan
irvine, california 92618
p 949.660.9128 f 949.863.1581

BULLHEAD AIRPARK
AIRPARK DR. & LANDON DR.
BULLHEAD CITY, ARIZONA

BLDG. B - ENLARGED PLAN AND RCP/FINISH PLAN

DATE	REMARKS
08-03-06	2ND PLAN CHECK SUBMITTAL

PA / PM:	LUIS IBANEZ
DRAWN BY:	FTS/J.N.
JOB NO.:	061-009-00

SHEET
A2.1a

2ND PLAN CHECK SUBMITTAL 08-03-06

I:\Jobs06\Corbiz LLC\06100900 - Bullhead City-Landon Drive\Cad\CD\B_009A21a.dwg, 10/18/2006 1:59:52 PM, PDF995.pc3

E:\Jobs06\Corbiz LLC\06100900 - Bullhead City-Landon Drive\Cad\CD\B_009A21a.dwg