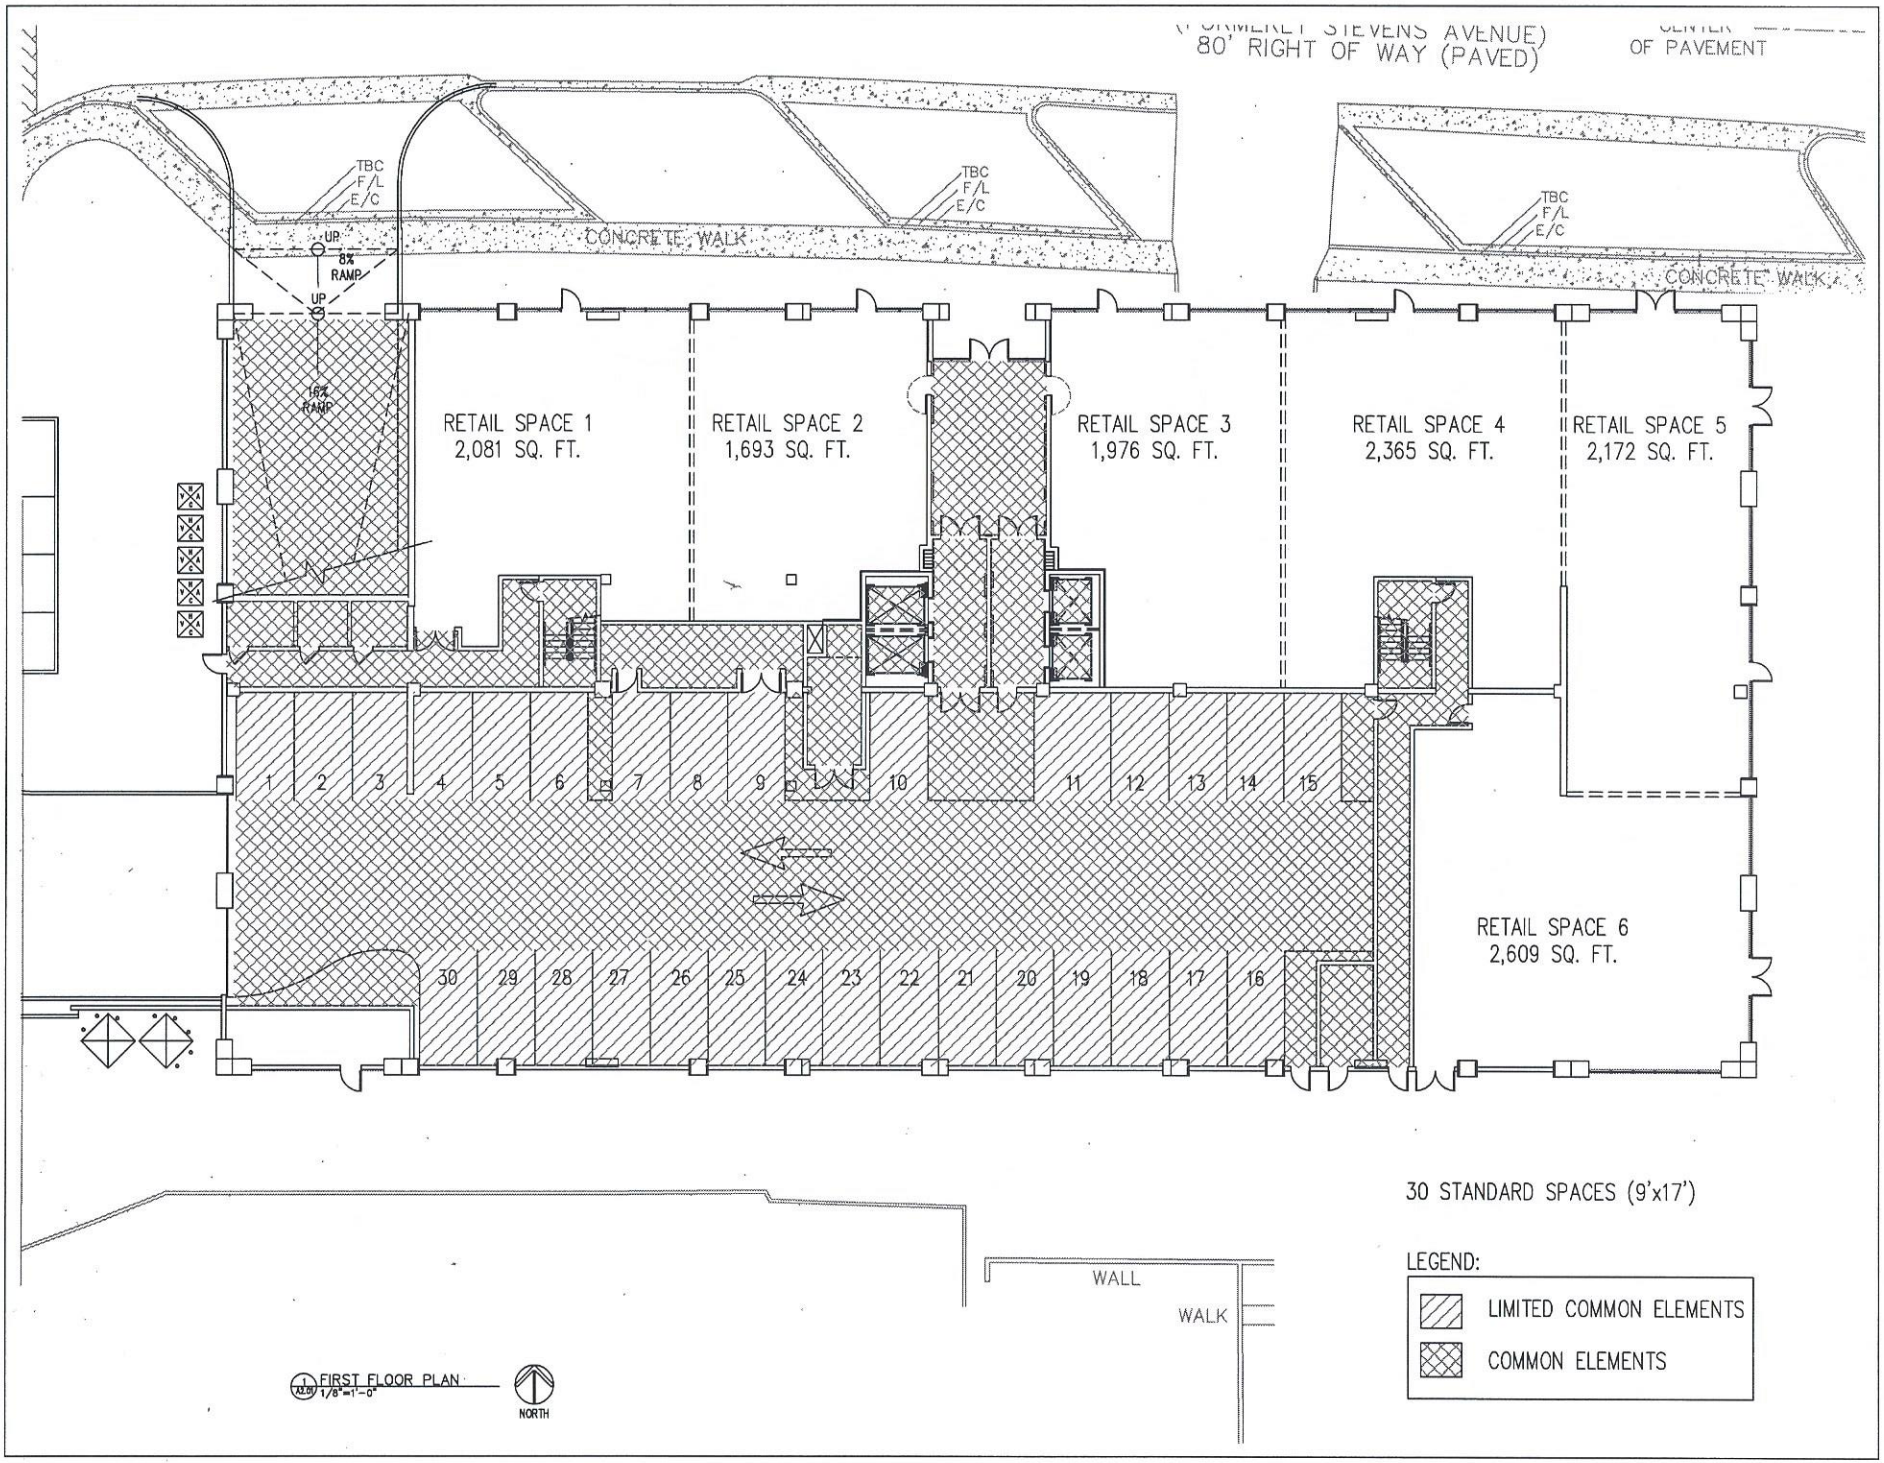

1 FIRST FLOOR PLAN
A2.01 1/8"=1'-0"

KBJ ARCHITECTS

KBJ Architects, Inc.
AAC000081
510 North Julia Street
Jacksonville, Florida 32202
539 South Delaney Avenue
Orlando, Florida 32801

The Metropolitan Luxury Condominium Multi-Use Building

Jacksonville Beach, Florida

TO THE BEST OF THE ARCHITECT'S OR ENGINEER'S KNOWLEDGE, THE PLANS AND SPECIFICATIONS COMPLY WITH THE APPLICABLE MINIMUM BUILDING CODES AND THE APPLICABLE FIRESAFETY STANDARDS AS DETERMINED BY THE LOCAL AUTHORITY IN ACCORDANCE WITH CHAPTERS 553 AND 633.

PERMIT ISSUE

FIRST FLOOR PLAN

NO:	DATE:	REVISION

COMMISSION NO.:	02054
ISSUE DATE:	
DRAWN BY:	B.S.S.
CHECKED BY:	
LAST EDIT:	03/14/06
LAST PLOT:	03/14/06
FILE NAME:	PARKING-1.dwg

A2.01