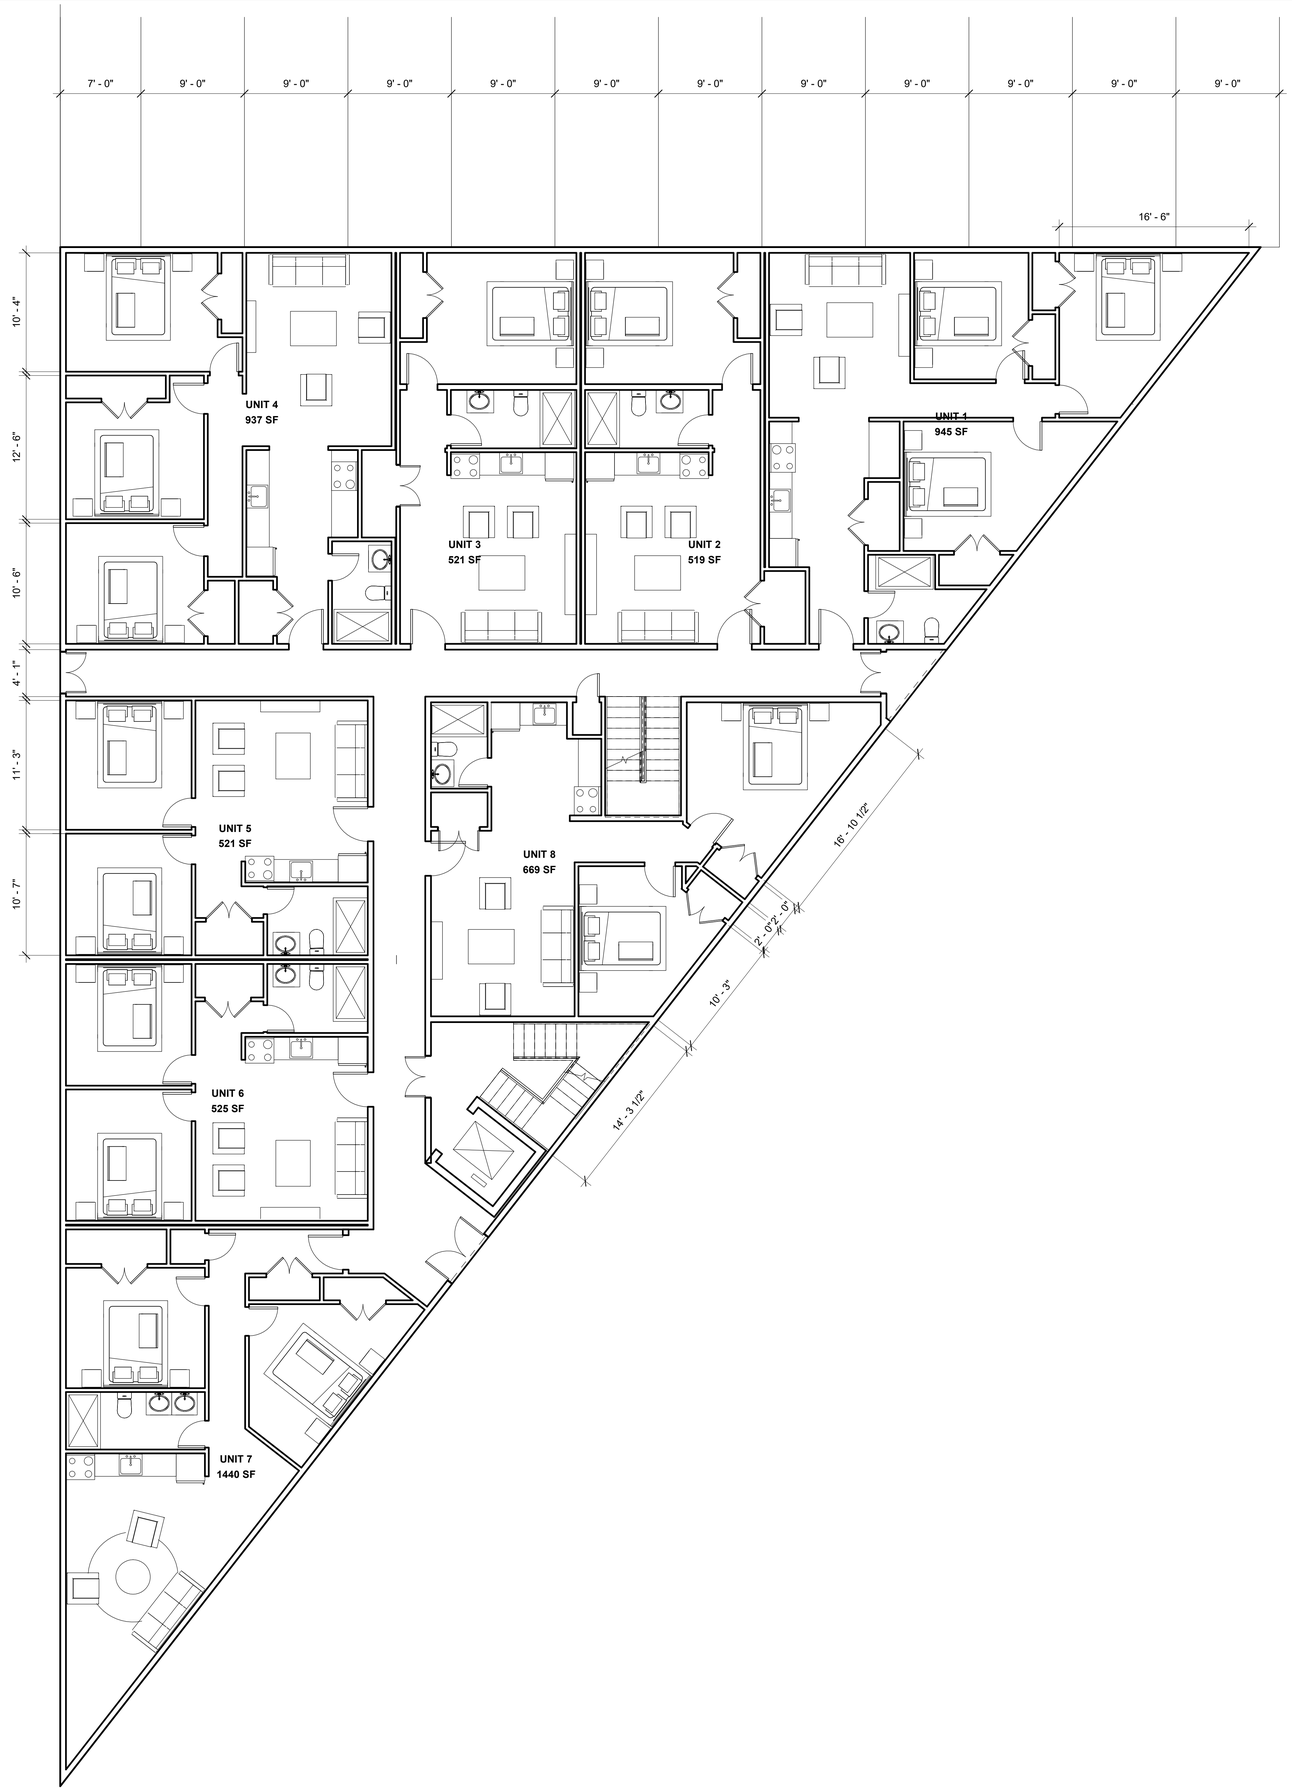

1 FIRST FLOOR PLAN
3/16" = 1'-0"

DASOL ENGINEERS ARCHITETS

810 7th St NE
WASHINGTON D.C. 20002
SUITE 2-103

4600 SOUTHERN AVE.

4600 Southern Ave.

OWNER / DEVELOPER

CIVIL ENGINEER,

STRUCTURAL ENGINEER

MEP

Key Plan

Issue
NO. DATE

Revisions
NO. DATE

DISTRICT OF COLUMBIA
NEGUSSU SOLOMON
REGISTERED
PROFESSIONAL ENGINEER

FLOOR PLAN

PRINCIPAL IN CHARGE
Negussu Solomon

PROJECT ARCHITECT

DRAWN

DATE	APPROVED
Issue Date	-
SCALE: 3/16" = 1'-0"	JOB NO. Project Number

DRAWING NO.
A102

Project Status