SITE DATA:

TAX #: [redacted]
TOTAL AREA: 6.99 AC±
ZONING: GENERAL BUSINESS
TAX #: [redacted]
TOTAL AREA: 15.28 AC±
ZONING: RESIDENTIAL

ZONING REQUIREMENTS:

REQUIRED BLDG. SETBACKS	REQUIRED (COMMERCIAL)	PROPOSED
ENDING FROM RIGHT OF WAY	100	100
SIDE	30'	35'
REAR	30'	33'
BUFFER REQUIREMENTS TO RESIDENTIAL ZONES	50'	N/A

* GENERAL BUSINESS ZONING REQUIREMENTS LISTED
INCENTIVE ZONING REQUIREMENTS TO BE DETERMINED

PARKING REQUIREMENTS:

ZONES - IZ	REQUIRED	PROPOSED
BLDG. A, FAST FOOD RESTAURANT	100	155
BLDG. B, GAS STATION	N/A	45
BLDG. C, HOTEL (120 ROOMS)	108	166
BLDG. D, MEDICAL OFFICES	79	84
BLDG. E, HOTEL (98 ROOMS)	103	142
BLDG. F, FAST FOOD RESTAURANT	75	81
BLDG. G, FAST FOOD RESTAURANT	125	97
BLDG. H, BANK	N/A	52
BLDG. I, OFFICE BUILDING	190	187

BUILDING SCHEDULE:

BUILDING	DESCRIPTION	SQ FT	STORIES
A	RESTAURANT	4600	1
B	GAS STATION	4600	1
C	HOTEL	65 000	3
D	MEDICAL BUILDING	10,500	1
E	HOTEL	65 000	3
F	RESTAURANT	3 000	1
G	RESTAURANT	3 000	1
H	BANK	3 000	1
I	OFFICE BUILDING	31 000	2

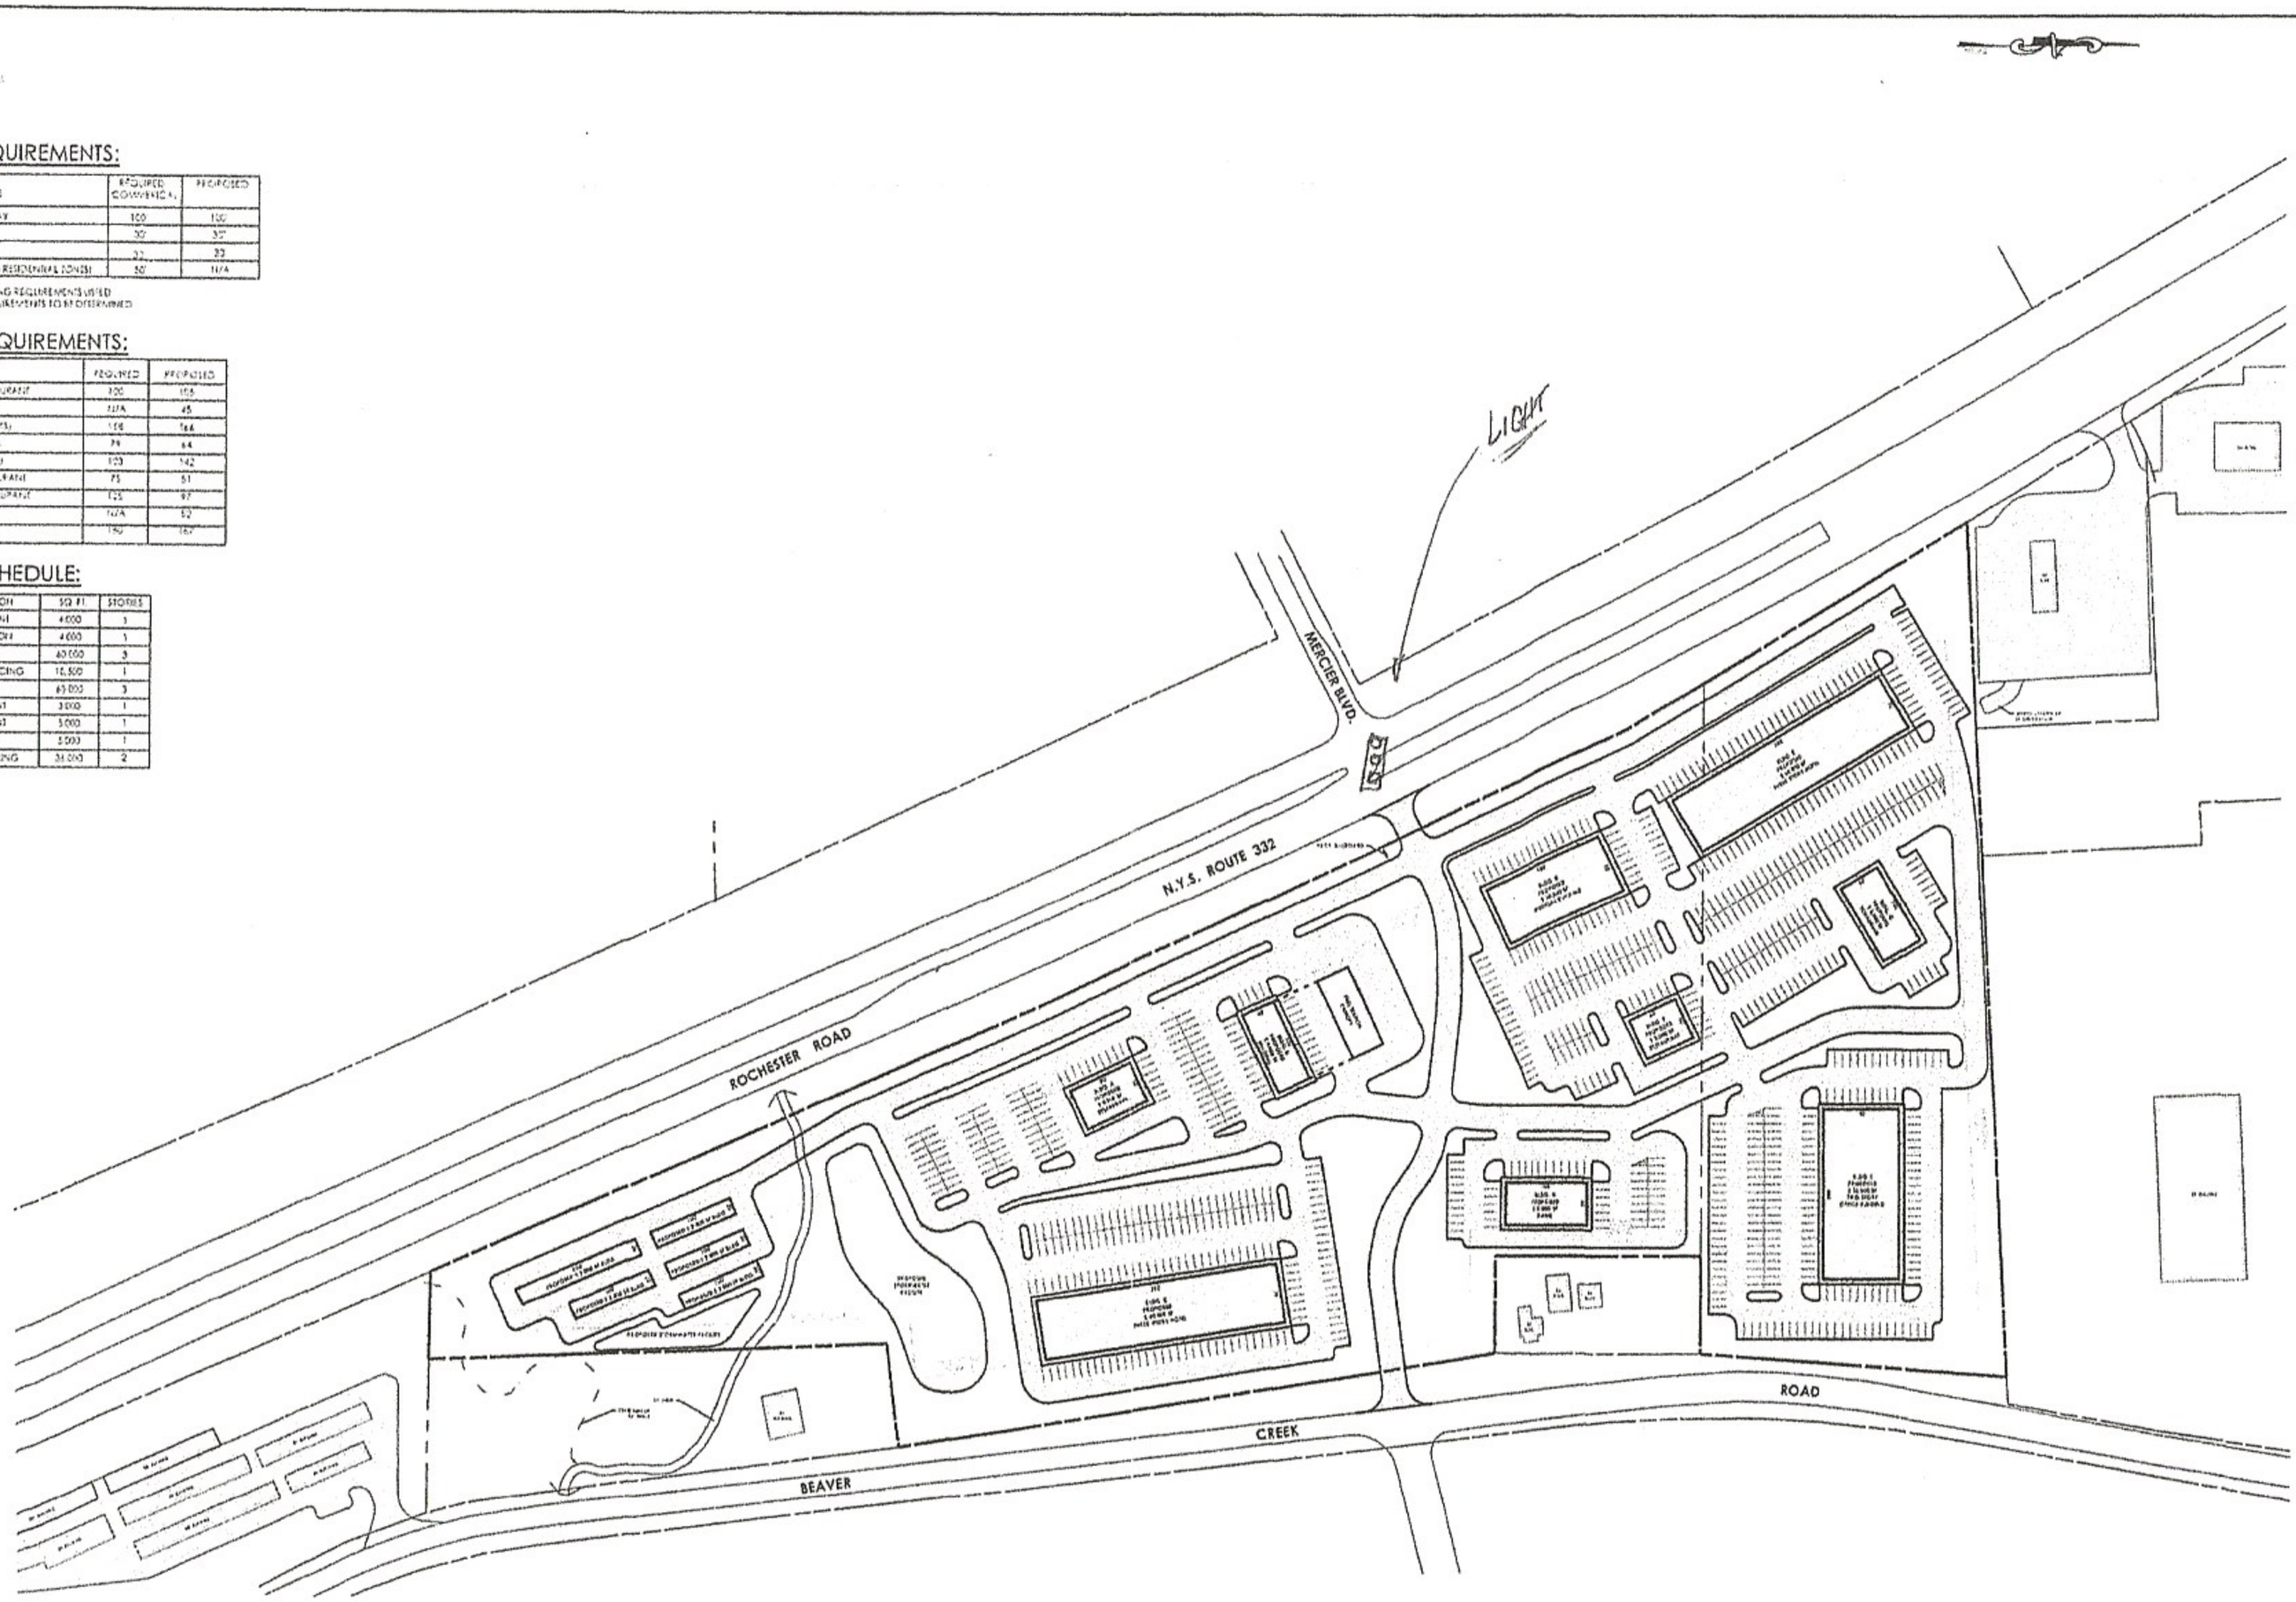

GRAPHIC SCALE

THE DDS COMPANIES
45 HENDRIX ROAD
WEST HENRIETTA, NY 14586
PHONE (585) 359-7540
FAX (585) 359-7547

CONCEPT

TOWN OF FARMINGTON

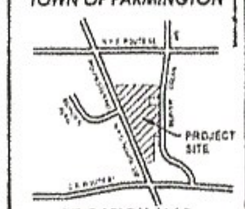

LOCATION MAP

NO.	DATE	BY	REVISIONS PER

PROJECT NAME:
NYS ROUTE 332 LOT CONCEPT

TOWN OF FARMINGTON
ONTARIO COUNTY, NEW YORK

[redacted]

DESIGNED BY:	C.E.K.
CHECKED BY:	R.K.W.
APPROVED BY:	R.K.W.
DATE:	3/5/2018
PROJECT NO:	17-1094
DRAWING TITLE	SITE PLAN
DRAWING SCALE	1"=60'
DRAWING NO.	17-1094-C2