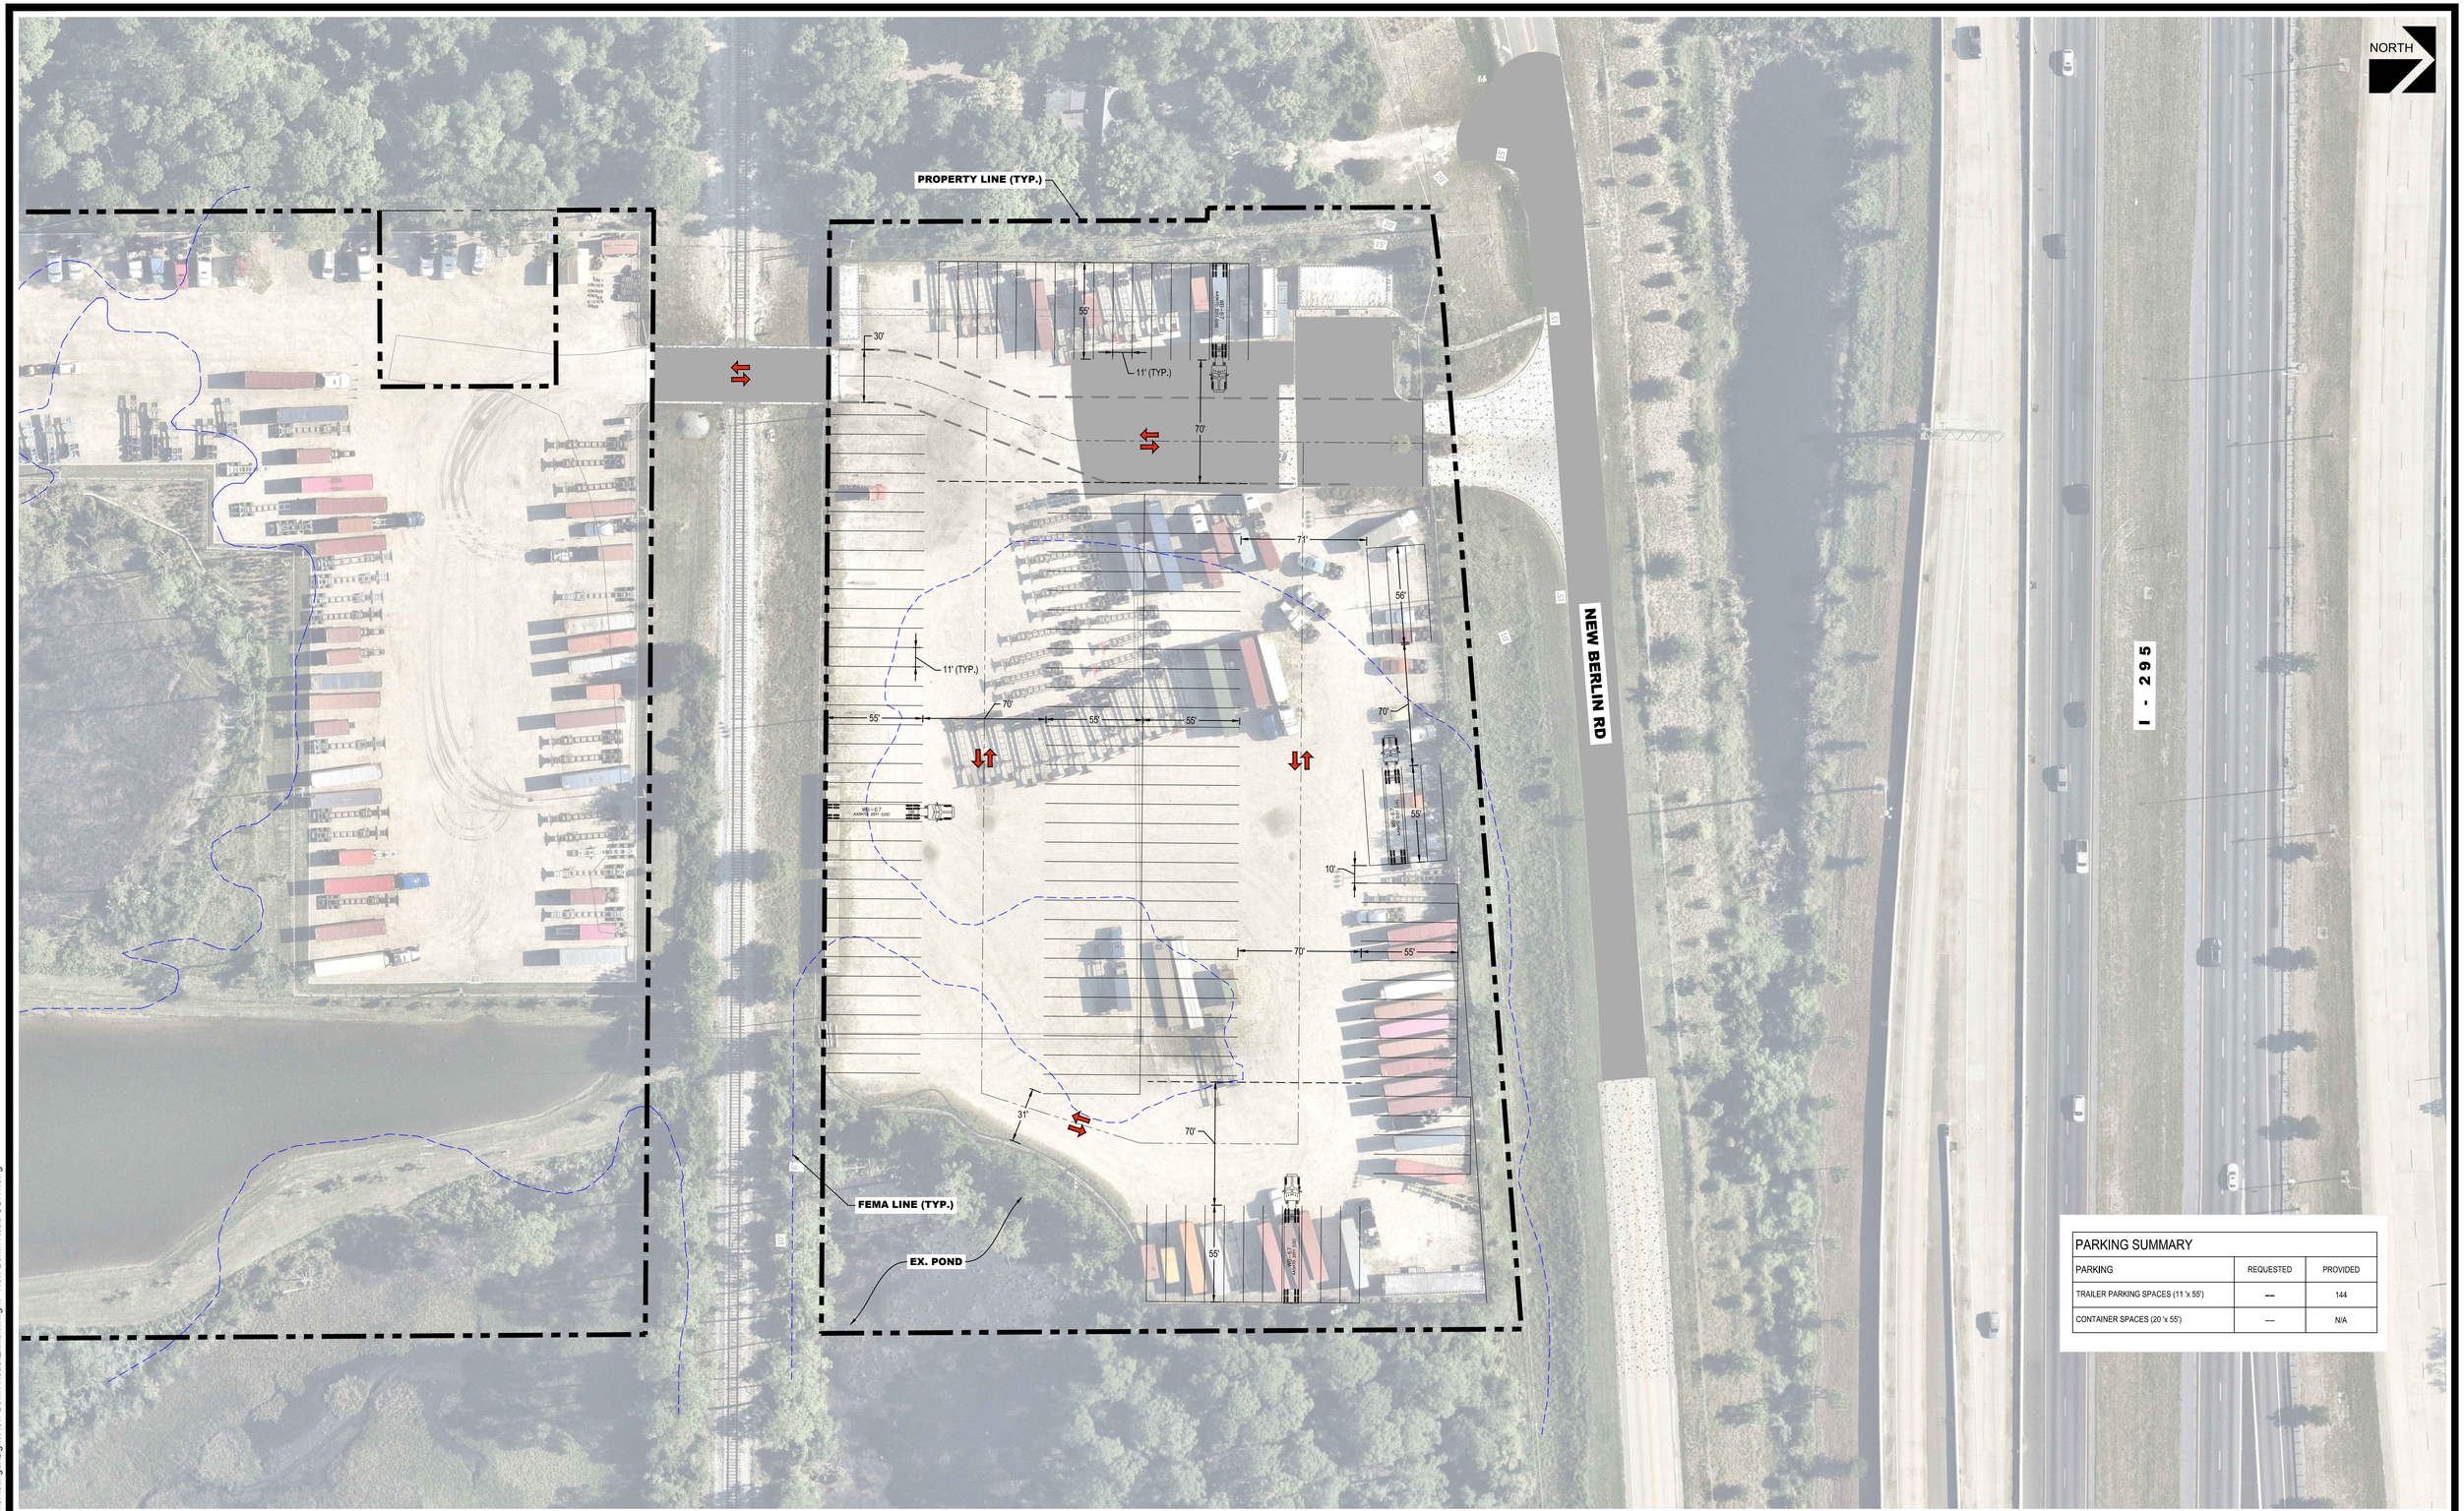

PARKING SUMMARY		
PARKING	REQUESTED	PROVIDED
TRAILER PARKING SPACES (11' x 55')	—	144
CONTAINER SPACES (20' x 55')	—	N/A

BGE
10151 DEERWOOD PARK BLVD
BLDG 200, STE 200
JACKSONVILLE, FL 32256
www.bgeinc.com

INLIGHT NEW BERLIN ROAD - CONCEPTUAL SITE PLAN

9850 NEW BERLIN ROAD, JACKSONVILLE, FL 32226 (PARCEL ID 108853 0050)

DATE: 09/12/2025

0 40' 80' 120'
SCALE: 1" = 40'

G:\FLA\Office\JAX\Marketing\InLight\New Berlin Road\Exhibit\Inlight - New Berlin Road CON1.dwg

THIS DOCUMENT, TOGETHER WITH THE CONCEPTS AND DESIGNS PRESENTED HEREIN, AS AN INSTRUMENT OF SERVICE, IS INTENDED ONLY FOR THE SPECIFIC PURPOSE AND CLIENT FOR WHICH IT WAS PREPARED. REUSE OF AND IMPROPER RELIANCE ON THIS DOCUMENT WITHOUT WRITTEN AUTHORIZATION AND ADAPTATION BY BGE INC. SHALL BE WITHOUT LIABILITY TO BGE INC.