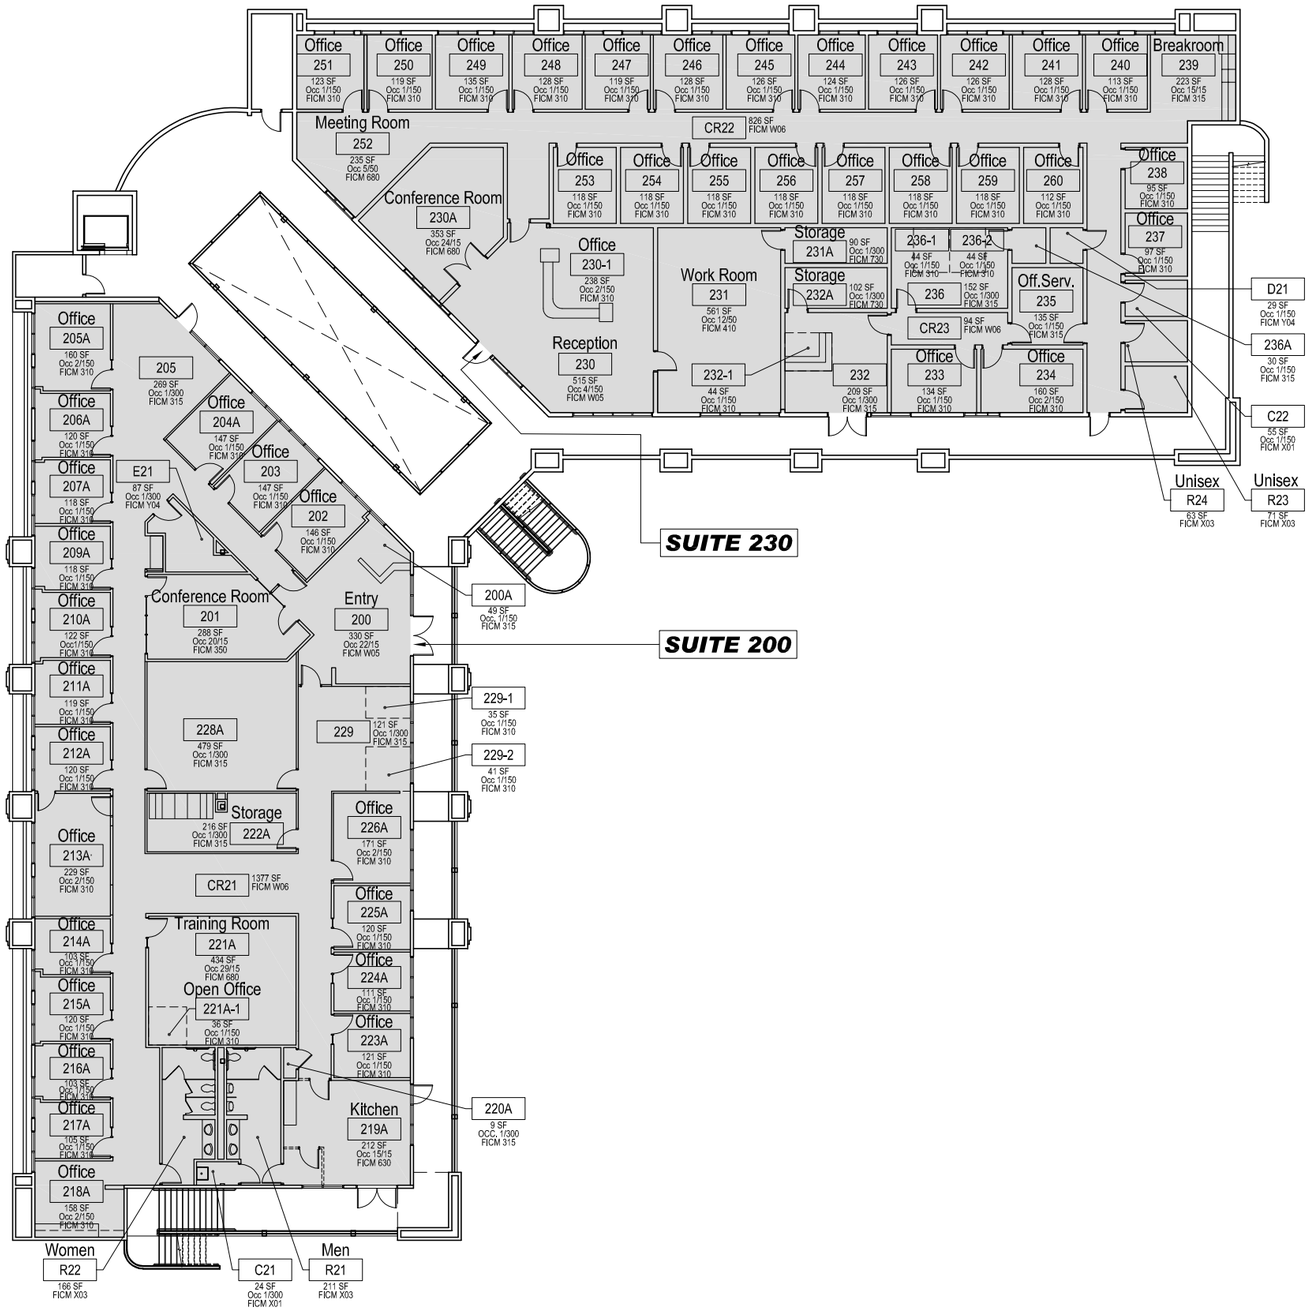

No:	Revision	Approved	Date

Campus: 303 S. WATER STREET

Rm(s) Area: SECOND FLOOR PLAN

Project:

303 S. WATER STREET SECOND FLOOR

CSN COLLEGE OF SOUTHERN NEVADA

DEPARTMENT OF FACILITIES MANAGEMENT

These drawings are property of CSN and may not be reproduced or used for any purpose without the CSN written consent.

north

Job #: WO-321735

Drawn: AC

Date: 06/30/22

Scale: AS NOTED

Sheet Title:
303 S. WATER ST. SECOND FLOOR SECOND FLOOR

CONFORMANCE SET:

FY-22

6/6/2022 4:59:01 PM P:\CURRENT PROJECTS\21-044 CSN GEN-Master Drawings FY-21\Drawings\Architecture\Schematic Design\Henderson\1. CURRENT - HENDERSON\HN (sitefiles)_ 303 WATER ST-2.dwg