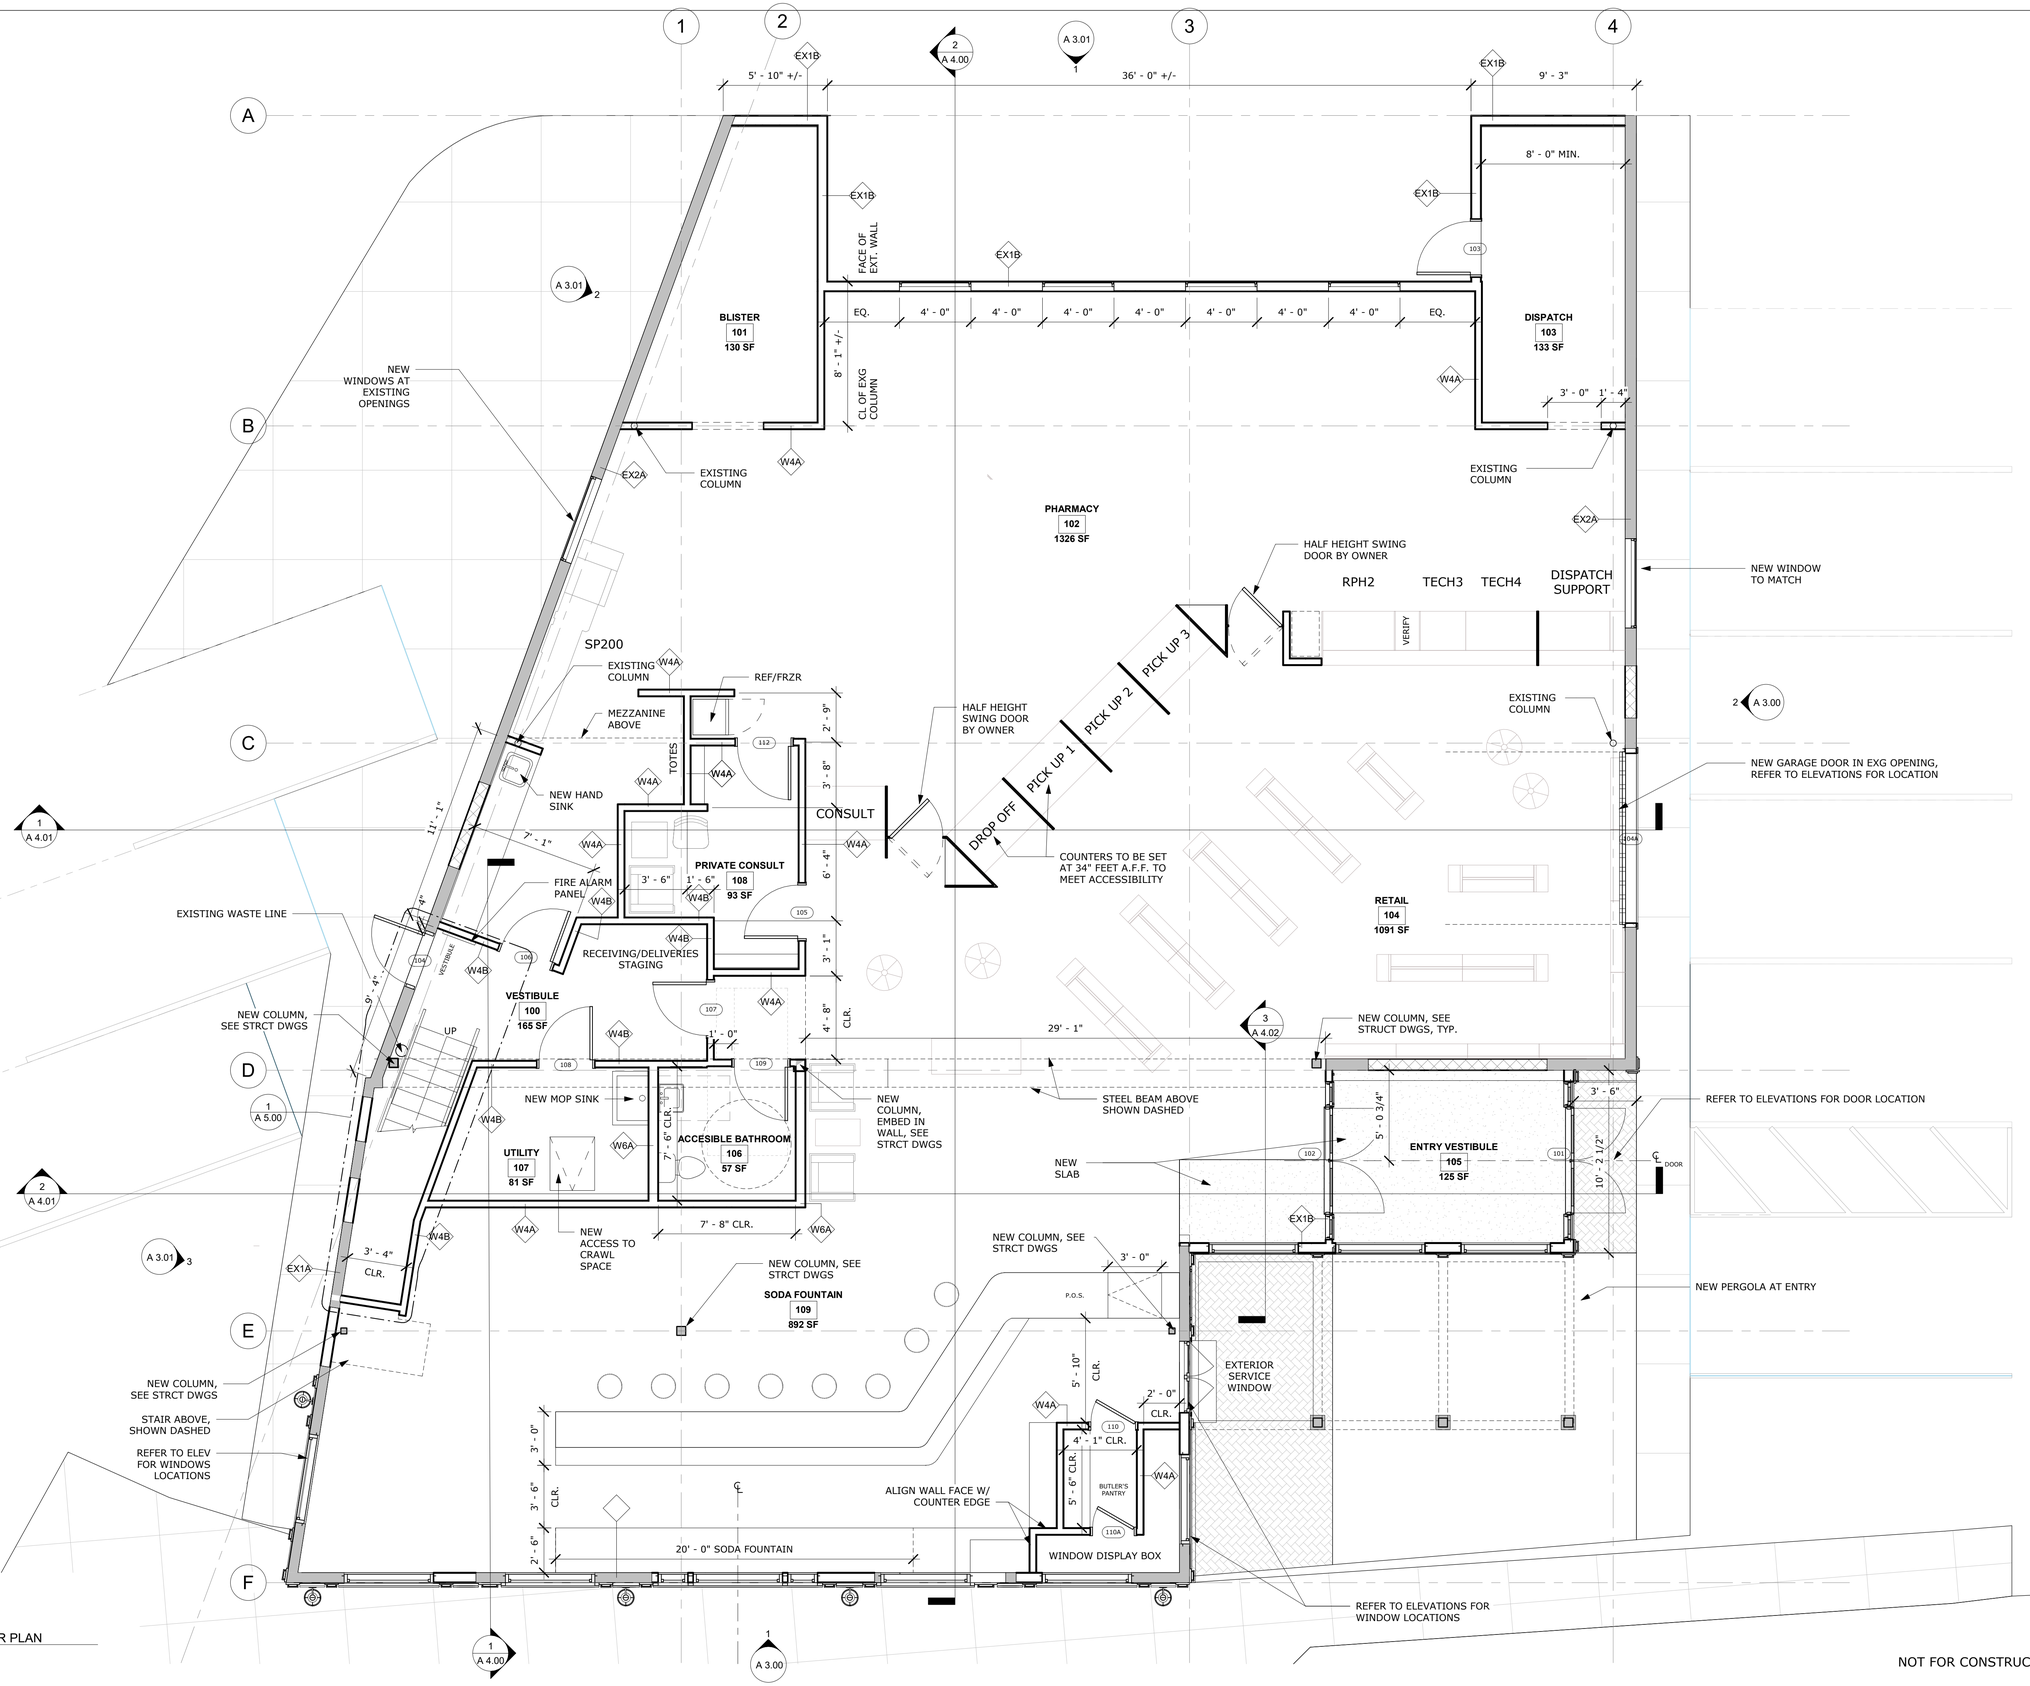

PLOT CREATED: 8/18/2020 4:04:31 PM

CLIENT

LINEAGE LLC

KEN PROCACCIANTI

STAMP

CONSULTANTS

PROJECT NAME

GREEN LINE APOTHECARY

245 MAIN STREET
SOUTH KINGSTOWN, RI 02879

PROJECT NO. 20085

THESE DRAWINGS ARE FOR THE CONSTRUCTION OF THE PROJECT LISTED ABOVE AND ARE NOT TO BE COPIED IN ANY FORM WITHOUT THE EXPRESS WRITTEN PERMISSION OF ZDS, INC.

THE GENERAL CONTRACTOR SHALL NOT SCALE DRAWINGS FOR MEASUREMENTS, BUT SHALL VERIFY AT THE SITE ALL LEVELS AND MEASUREMENTS NECESSARY FOR COMPLETE FABRICATION, ASSEMBLY AND INSTALLATION OF THE WORK. MINOR DETAILS OF THE WORK NOT SPECIFICALLY SHOWN ON THE DRAWINGS SHALL BE ASCERTAINED BY THE CONTRACTOR AT THE SITE OF THE WORK, AND SHALL BE ACCOMPLISHED WITH THE INTENT OF THIS PROJECT.

REVISIONS

NO	DATE	DESCRIPTION

PRELIMINARY PERMIT DRAWINGS

ISSUED DATE: AUGUST 18, 2020

SHEET TITLE

FIRST FLOOR PLAN

DRAWING NO.

A 1.01

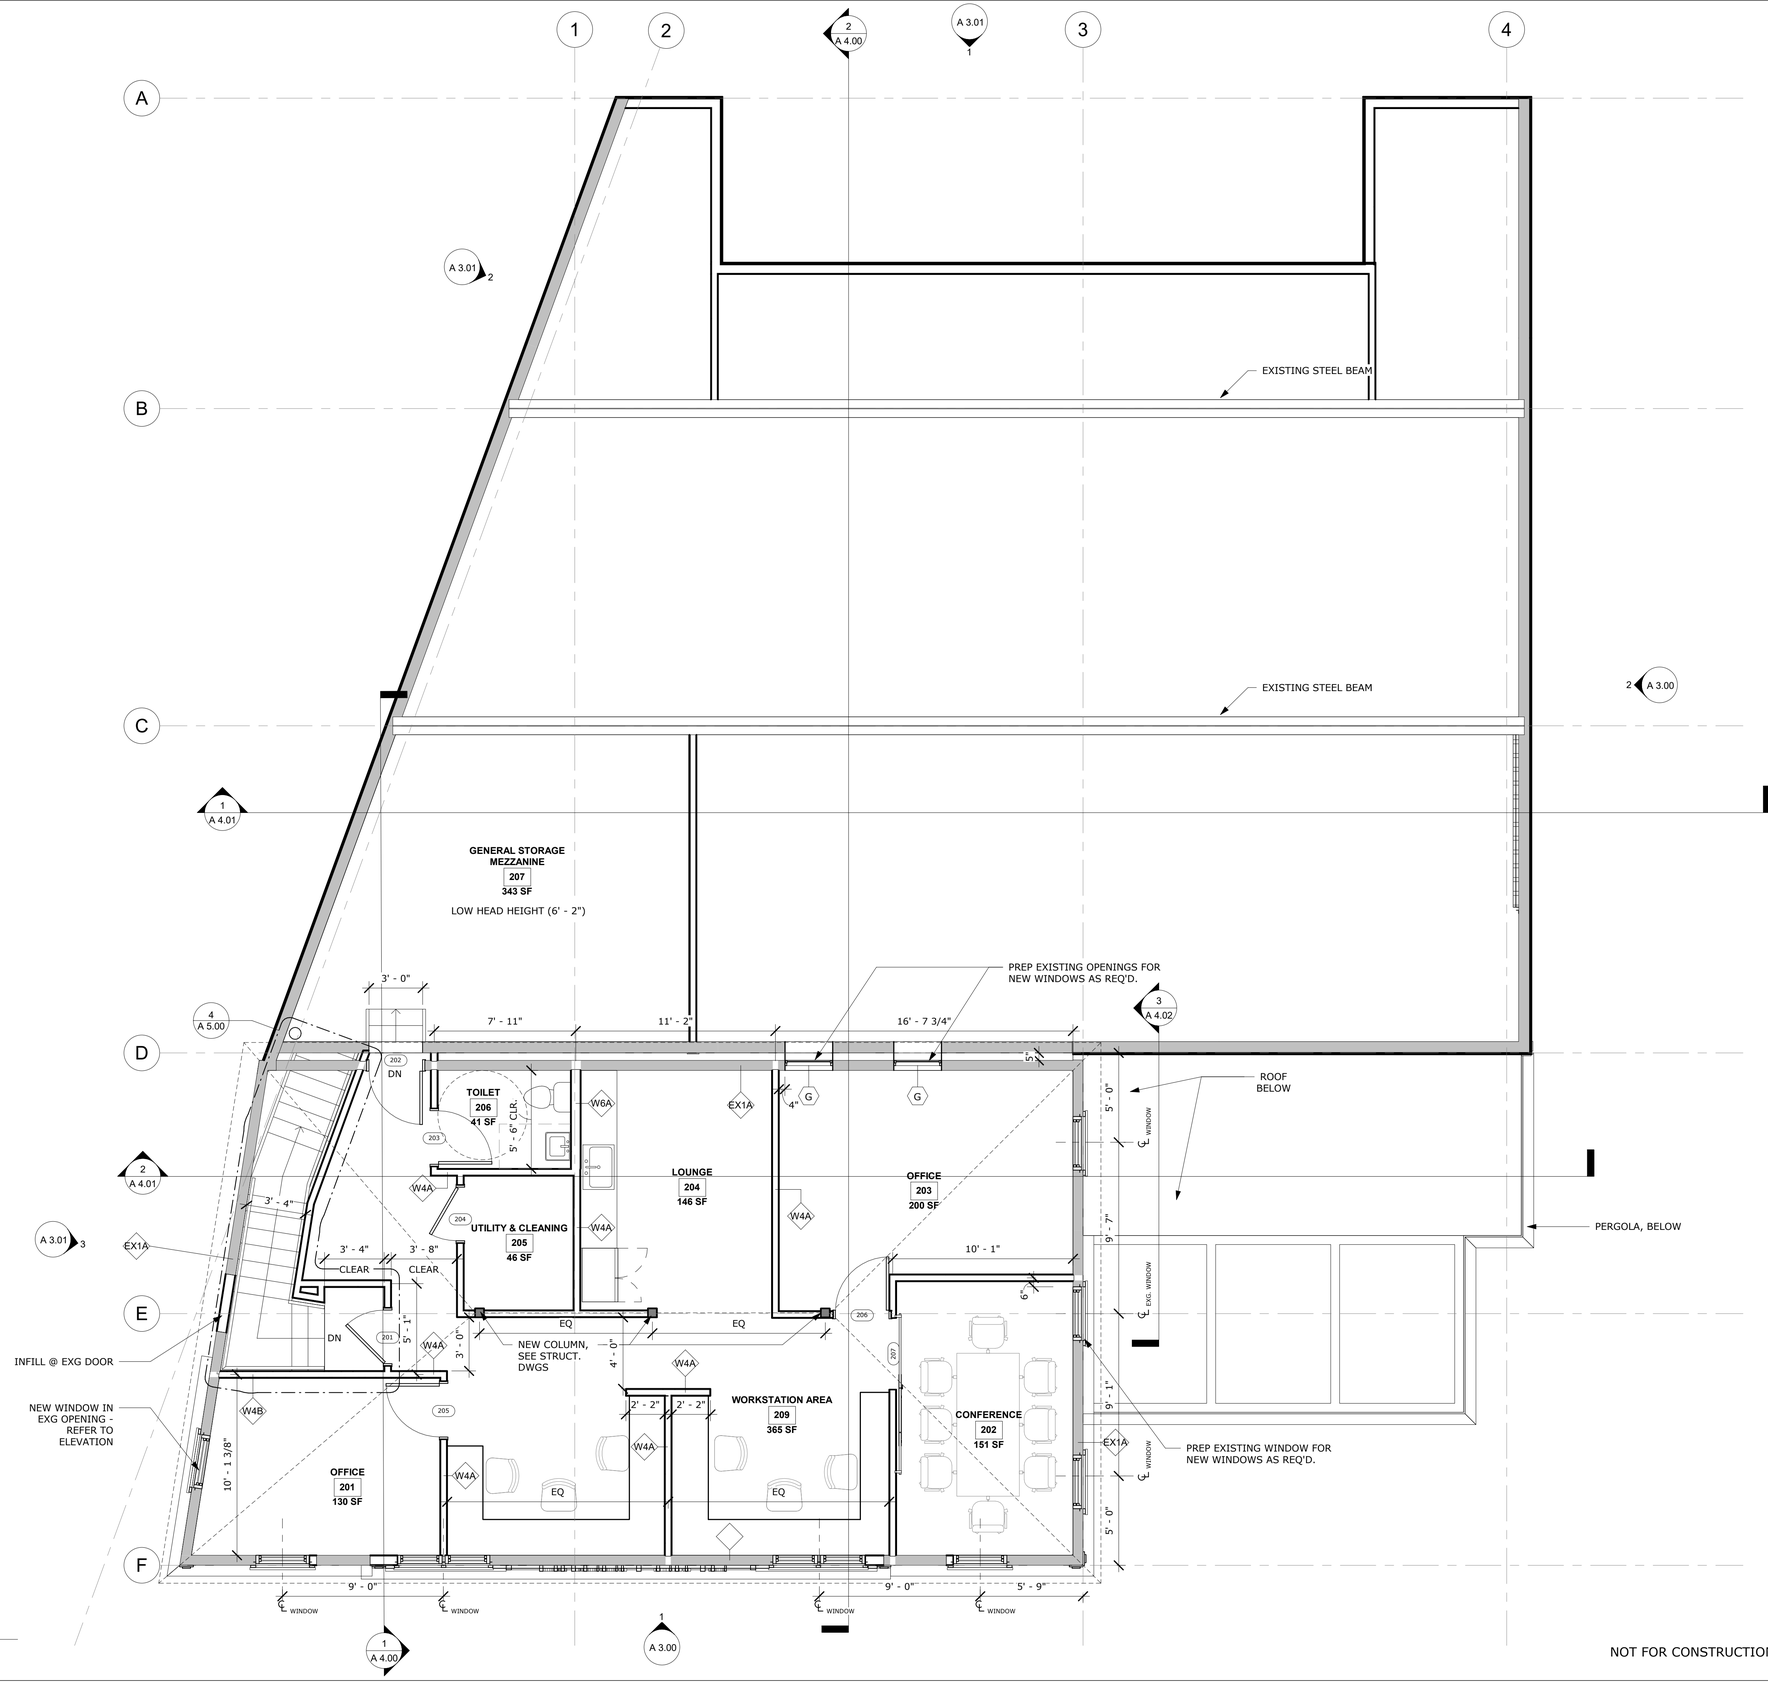

1 SECOND FLOOR AND MEZZANINE PLAN
1/4" = 1'-0"

NOT FOR CONSTRUCTION

PLOT CREATED: 8/18/2020 4:04:32 PM

CLIENT

LINEAGE LLC

KEN PROCACCIANTI

STAMP

CONSULTANTS

PROJECT NAME

GREEN LINE APOTHECARY

245 MAIN STREET
SOUTH KINGSTOWN, RI 02879

PROJECT NO. 20085

THESE DRAWINGS ARE FOR THE CONSTRUCTION OF THE PROJECT LISTED ABOVE AND ARE NOT TO BE COPIED IN ANY FORM WITHOUT THE EXPRESS WRITTEN PERMISSION OF ZDS, INC.

THE GENERAL CONTRACTOR SHALL NOT SCALE DRAWINGS FOR MEASUREMENTS, BUT SHALL VERIFY AT THE SITE ALL LEVELS AND MEASUREMENTS NECESSARY FOR COMPLETE FABRICATION, ASSEMBLY AND INSTALLATION OF THE WORK. MINOR DETAILS OF THE WORK NOT SPECIFICALLY SHOWN ON THE DRAWINGS SHALL BE ASCERTAINED BY THE CONTRACTOR AT THE SITE OF THE WORK, AND SHALL BE ACCOMPLISHED WITH THE INTENT OF THIS PROJECT.

REVISIONS

NO	DATE	DESCRIPTION

PRELIMINARY PERMIT DRAWINGS

ISSUED DATE: AUGUST 18, 2020

SHEET TITLE

SECOND FLOOR AND MEZZANINE PLAN

DRAWING NO.

A 1.02