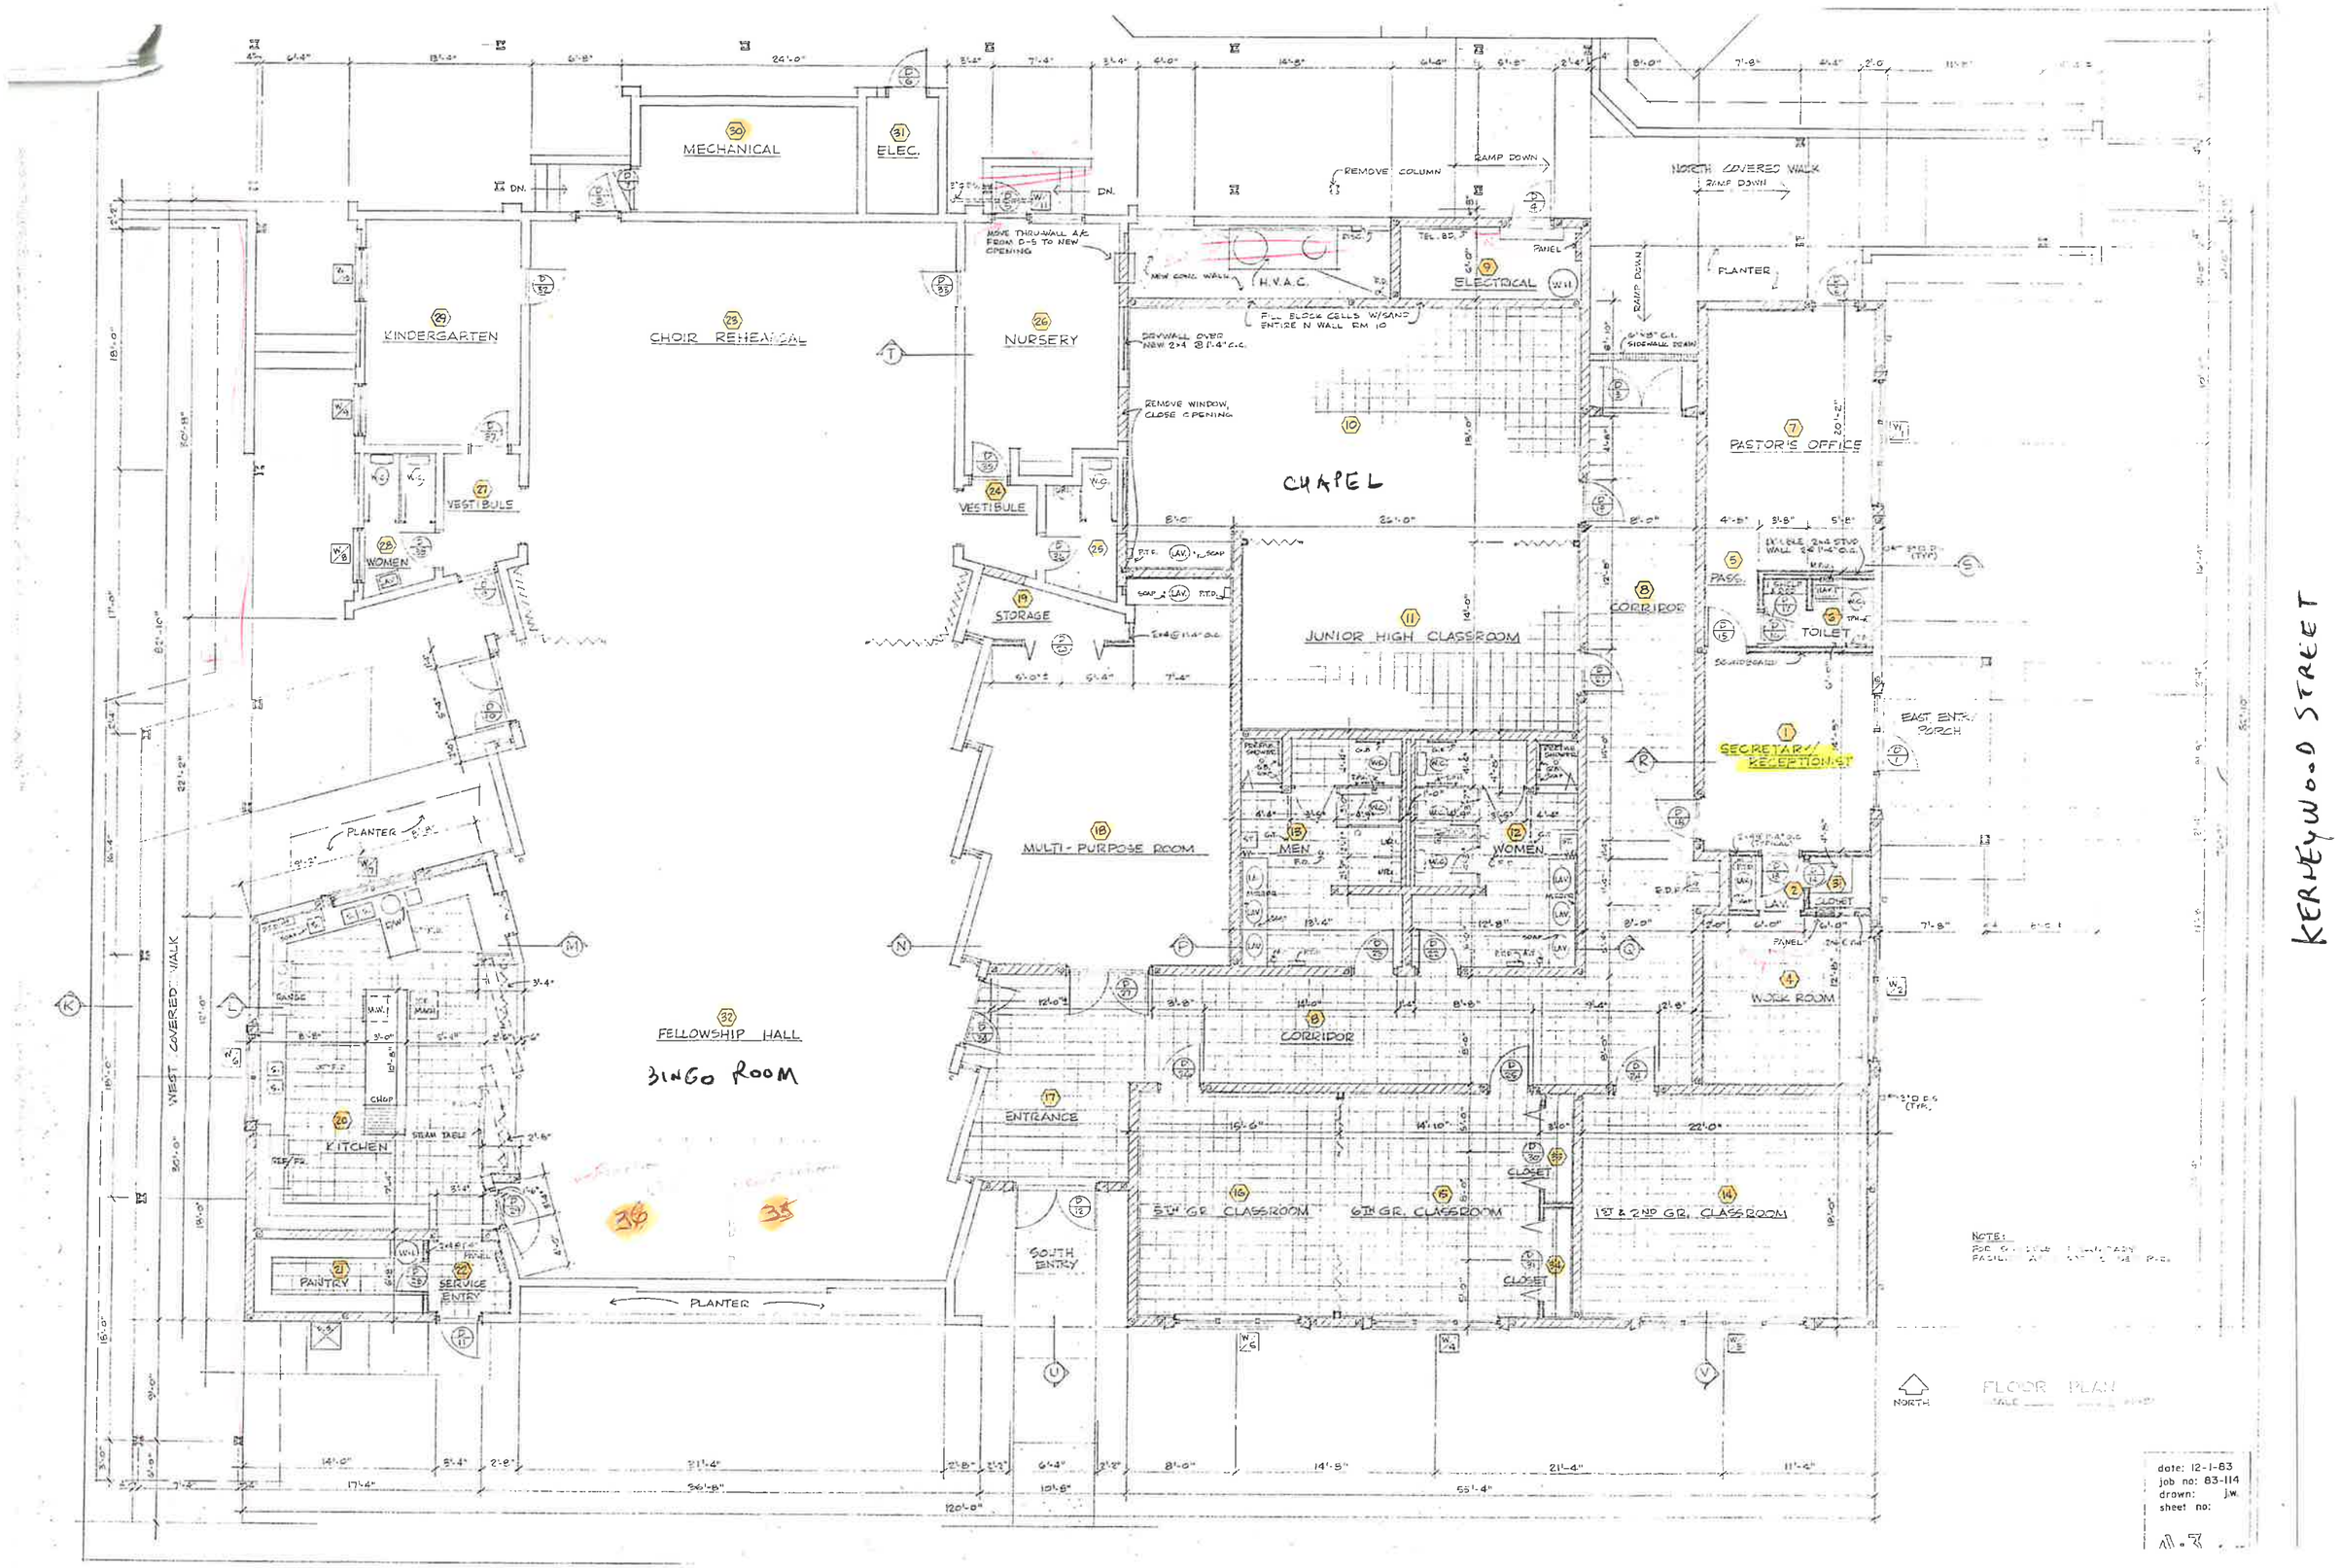

MECHANICAL
ELEC.
KINDERGARTEN
CHOIR REHEARSAL
NURSERY
VESTIBULE
WOMEN
STORAGE
H.V.A.C.
ELECTRICAL
CHAPEL
JUNIOR HIGH CLASSROOM
CORRIDOR
PASTOR'S OFFICE
PASS.
TOILET
SECRETARY/ RECEPTIONIST
EAST ENTRY PORCH
MULTI-PURPOSE ROOM
MEN
WOMEN
LAV.
CLOSET
WORK ROOM
FELLOWSHIP HALL
BINGO ROOM
KITCHEN
PANTRY
SERVICE ENTRY
ENTRANCE
SOUTH ENTRY
5TH GR. CLASSROOM
6TH GR. CLASSROOM
1ST & 2ND GR. CLASSROOM
WEST COVERED WALK
NORTH COVERED WALK
PLANTER
REMOVE COLUMN
RAMP DOWN
REMOVE WINDOW, CLOSE OPENING
NOTE:
NORTH
FLOOR PLAN
date: 12-1-83
job no: 83-114
drawn: j.w.
sheet no:
KERNEYWOOD STREET