FIFTH FLOOR PLAN

SCALE: 1/4" = 1'-0"

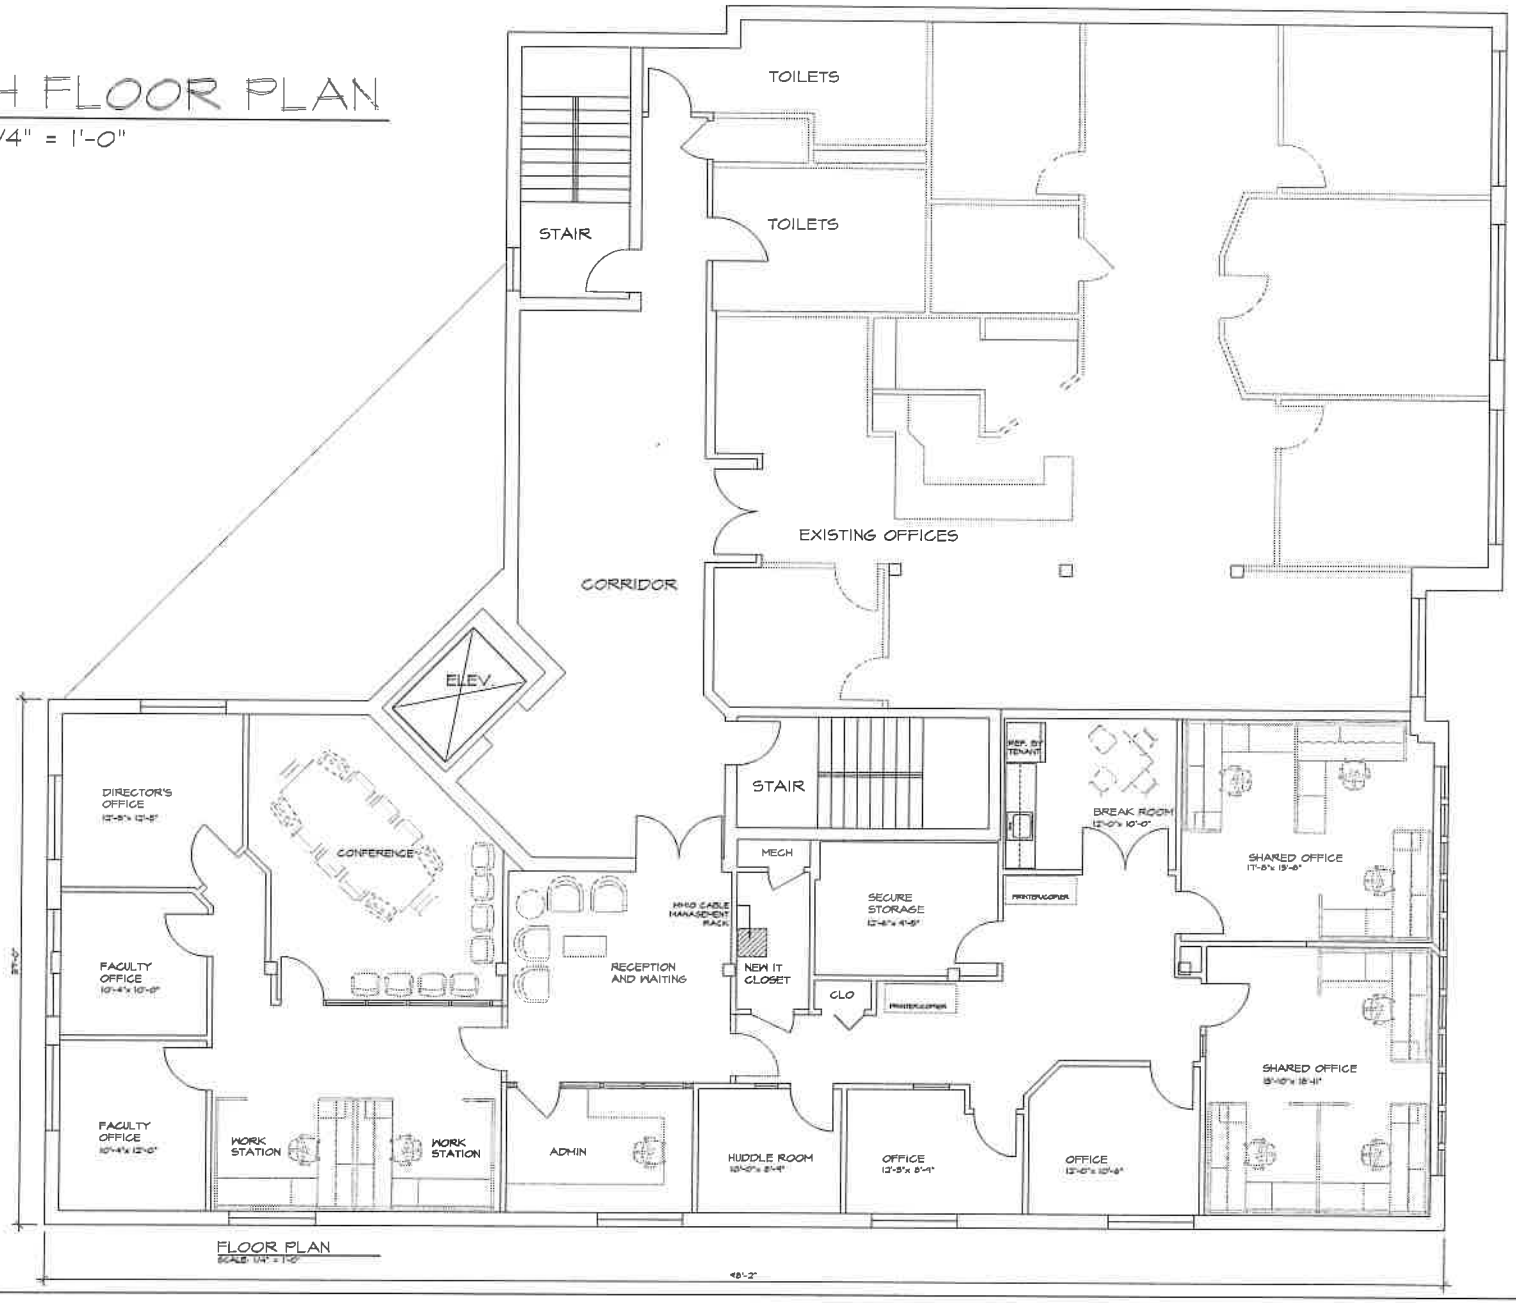

FLOOR PLAN
SCALE: 1/4" = 1'-0"

DRAWN BY:	NSN
SCALE:	1/4" = 1'-0"
DATE:	10-13-2023
PROJ. NO:	09-23

A-05

DWG. NUMBER

NSN
ARCHITECT, LLC
nsnarchitect@gmail.com
860-451-3762
283 Grafiaber Road
Tolland, CT 06084

PROJECT:

INTERIOR LAYOUT:

FIFTH FLOOR PLAN

241 MAIN STREET
HARTFORD, CT

CONSULTANTS:

REVISIONS

NO.	DATE	BY	DESCRIPTION
[illegible]	[illegible]	[illegible]	[illegible]

FACAD_FILES_2023\A-VR-2023\09-23_STAN SADLAD\FLOOR-PLANS.dwg, 10/13/2023 11:32:11 AM, Adobe PDF