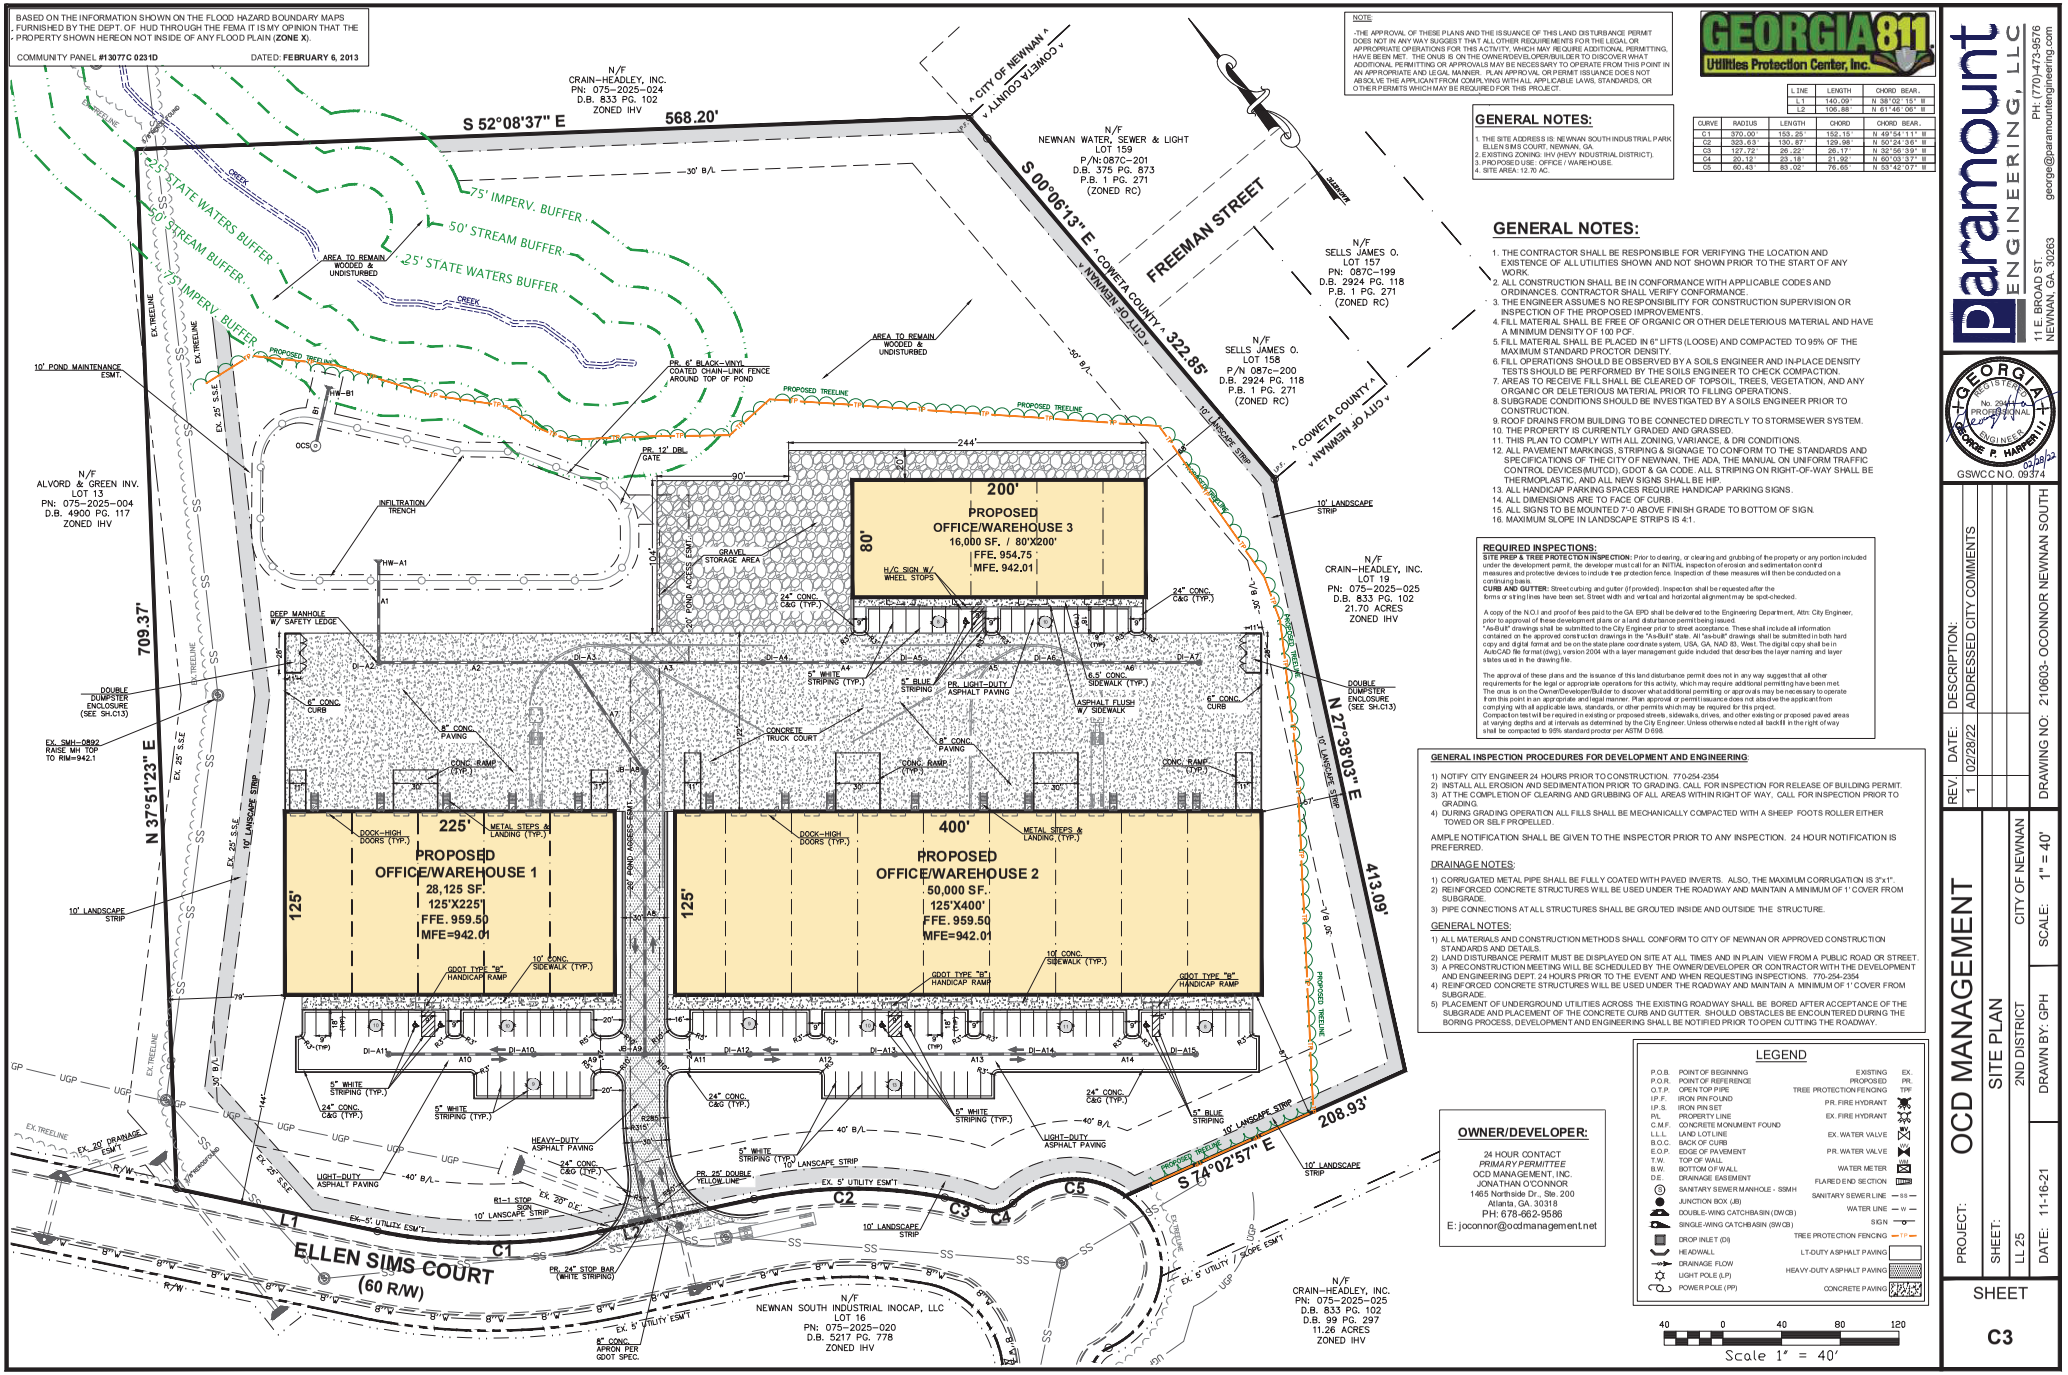

PROJECT:	OCD MANAGEMENT		
SHEET:	SITE PLAN	2ND DISTRICT	CITY OF NEWNAN
LL 25		SCALE:	1" = 40'
DATE:	11-16-21	DRAWN BY:	GPH

REV:	DATE:	DESCRIPTION:
1	02/28/22	ADDRESSED CITY COMMENTS

DRAWING NO: 210603- OCONNOR NEWNAN SOUTH

GSWCC NO. 09374

SHEET C3

Paramount ENGINEERING, LLC
11 E. BROAD ST.
NEWNAN, GA. 30263
PH: (770)-473-9576
george@paramountengineering.com
GEORGIA REGISTERED PROFESSIONAL ENGINEER GEORGE P. HARPER III
02/28/22