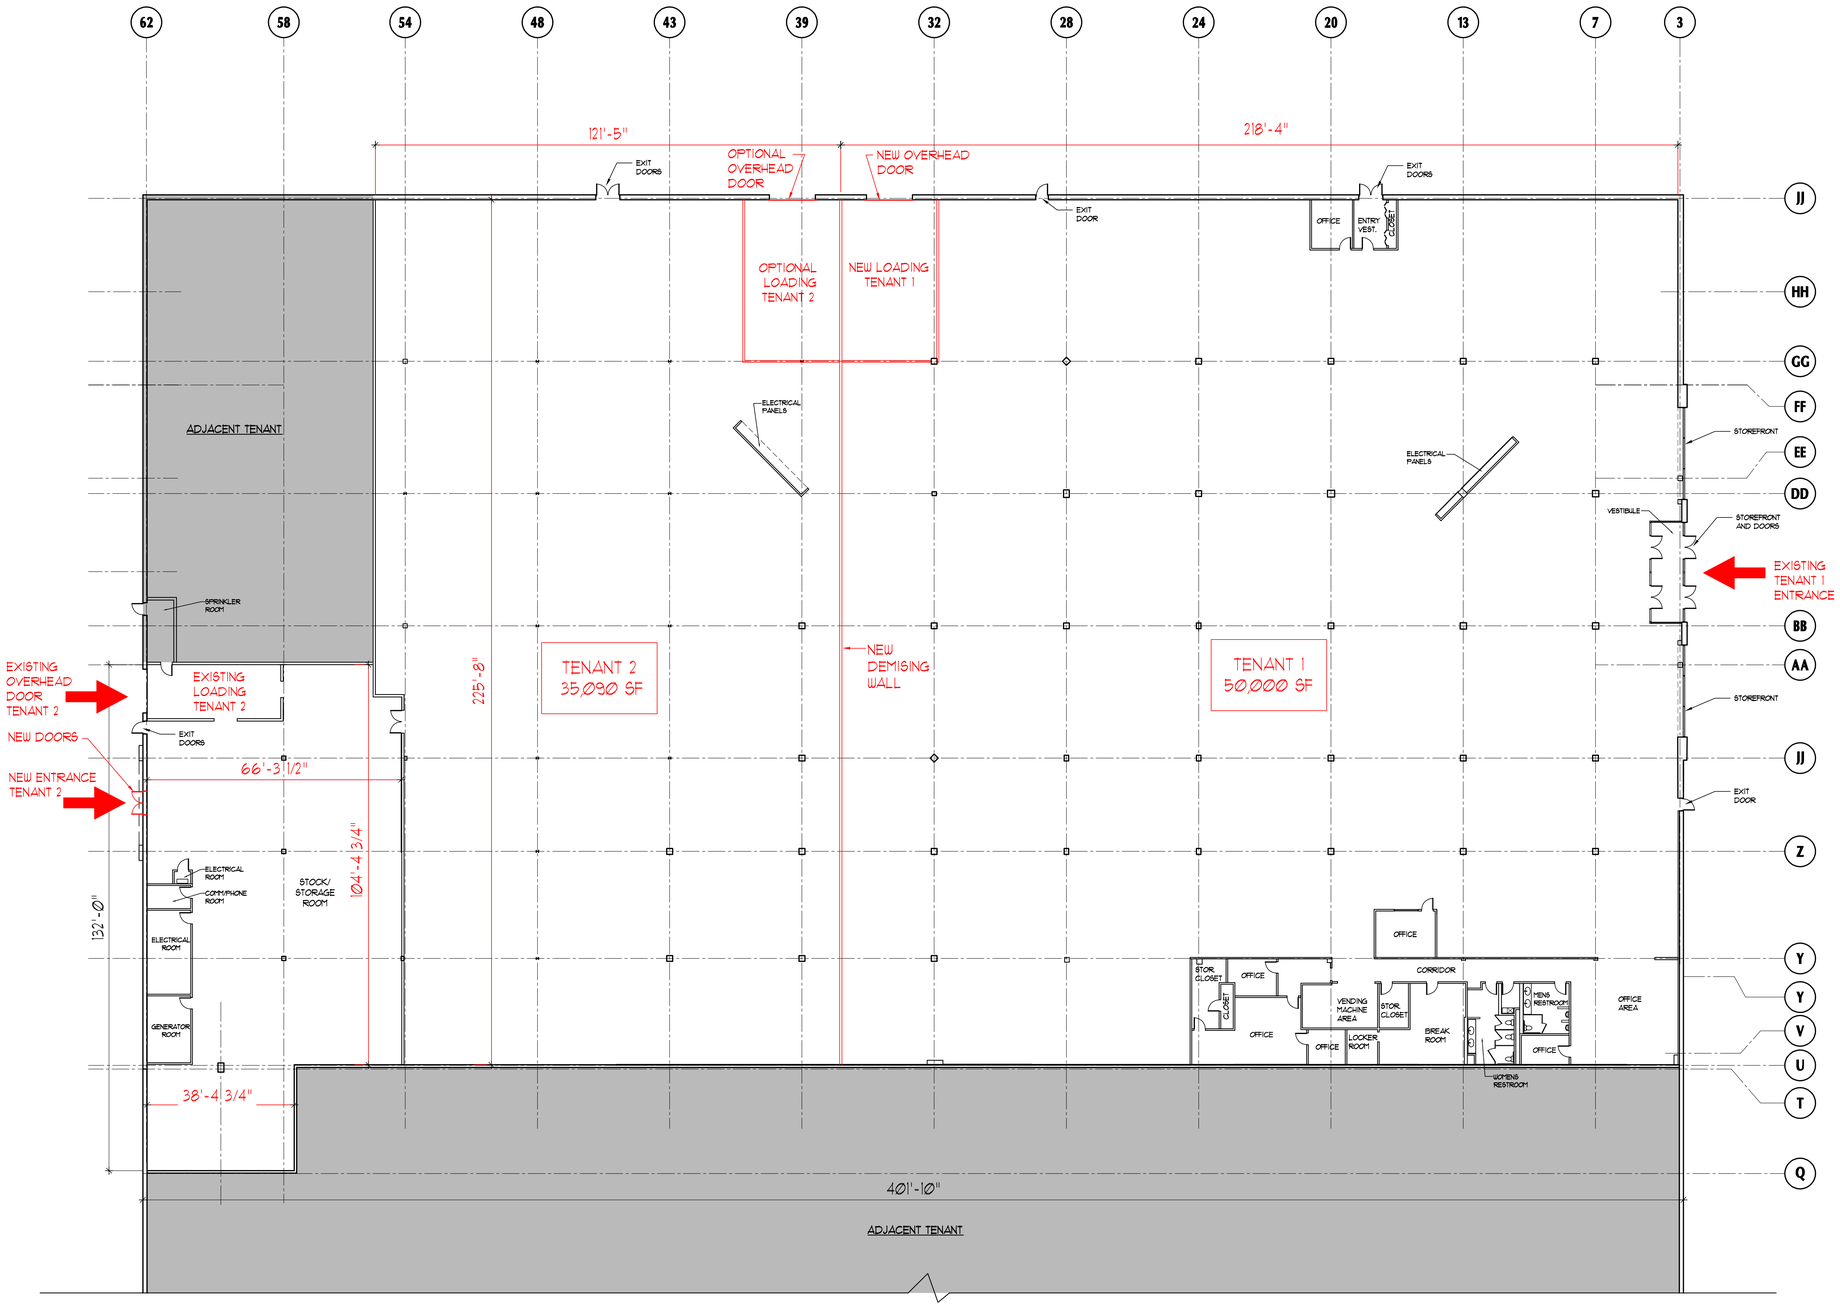

BUILDING 1
85,090 SF

1 EXISTING FLOOR PLAN
1/16" = 1'-0"

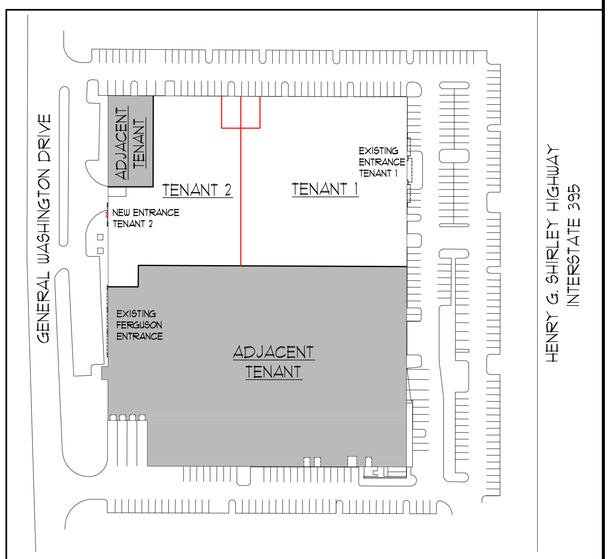

1 KEY PLAN
NTS

OPTION 1A

Lomar Management company

Alexandria, Virginia

These drawings are the property of the Architect. Bignell Watkins Hasser Architects P.A. Unauthorized reproduction for any purpose is an infringement upon copyright laws. Violators will be subject to prosecution by fullest extent of the law.

Written dimensions on these drawings shall have precedence over scale dimensions. Contractors shall verify and be responsible for all dimensions and conditions on the job and this office must be notified of any variation from the dimensions and conditions shown by these drawings.

SCHEMATIC
SCALE:1/16"=1'-0"

24065.00
JULY 7,2025

Bignell Watkins Hasser
ARCHITECTS P.C.
www.bigwaha.com Phone : 410-224-2727