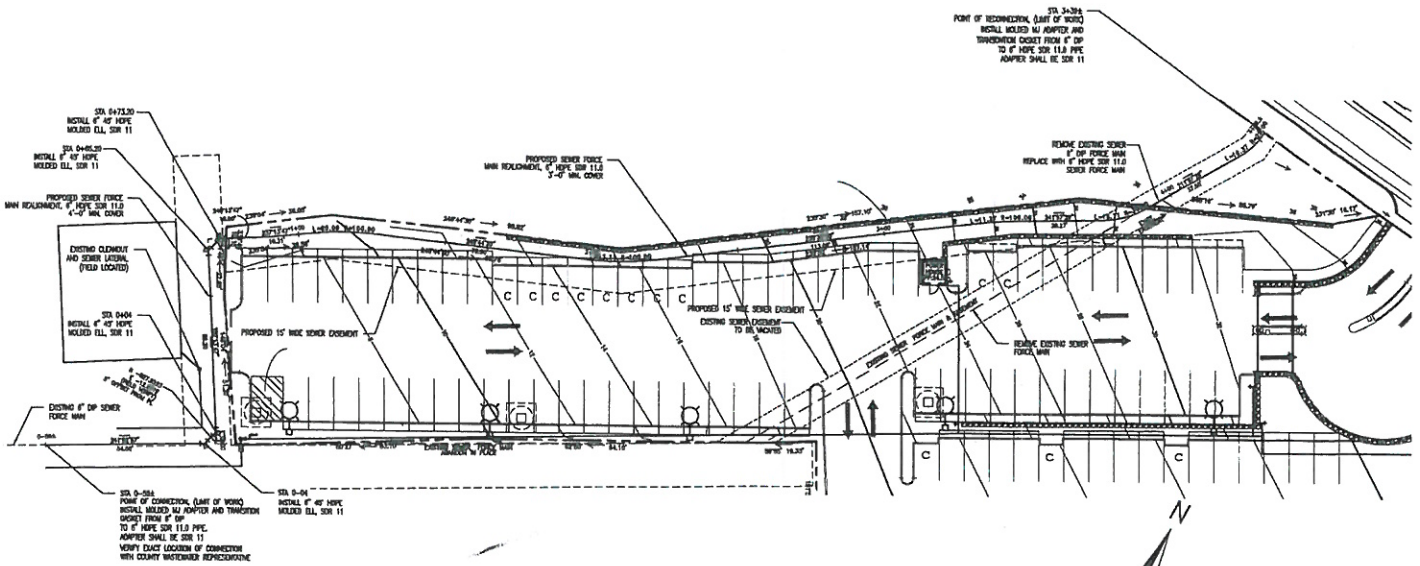

NOTE:
PROPOSED 6" HDPE SDR 11.0 SEWER FORCE MAIN SHALL BE TESTED TO 150 PSI. REFER TO AWWA TEST STANDARDS

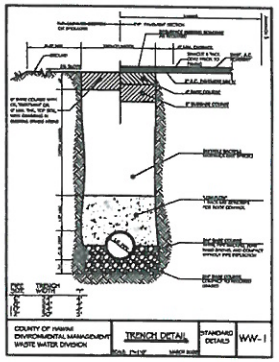

SEWER FORCE MAIN REALIGNMENT PLAN AND PROFILE

SCALE: HORIZ 1" = 20'
VERT 1" = 5'

sign _____ 3/11/08
WASTEWATER DIVISION CHIEF DATE

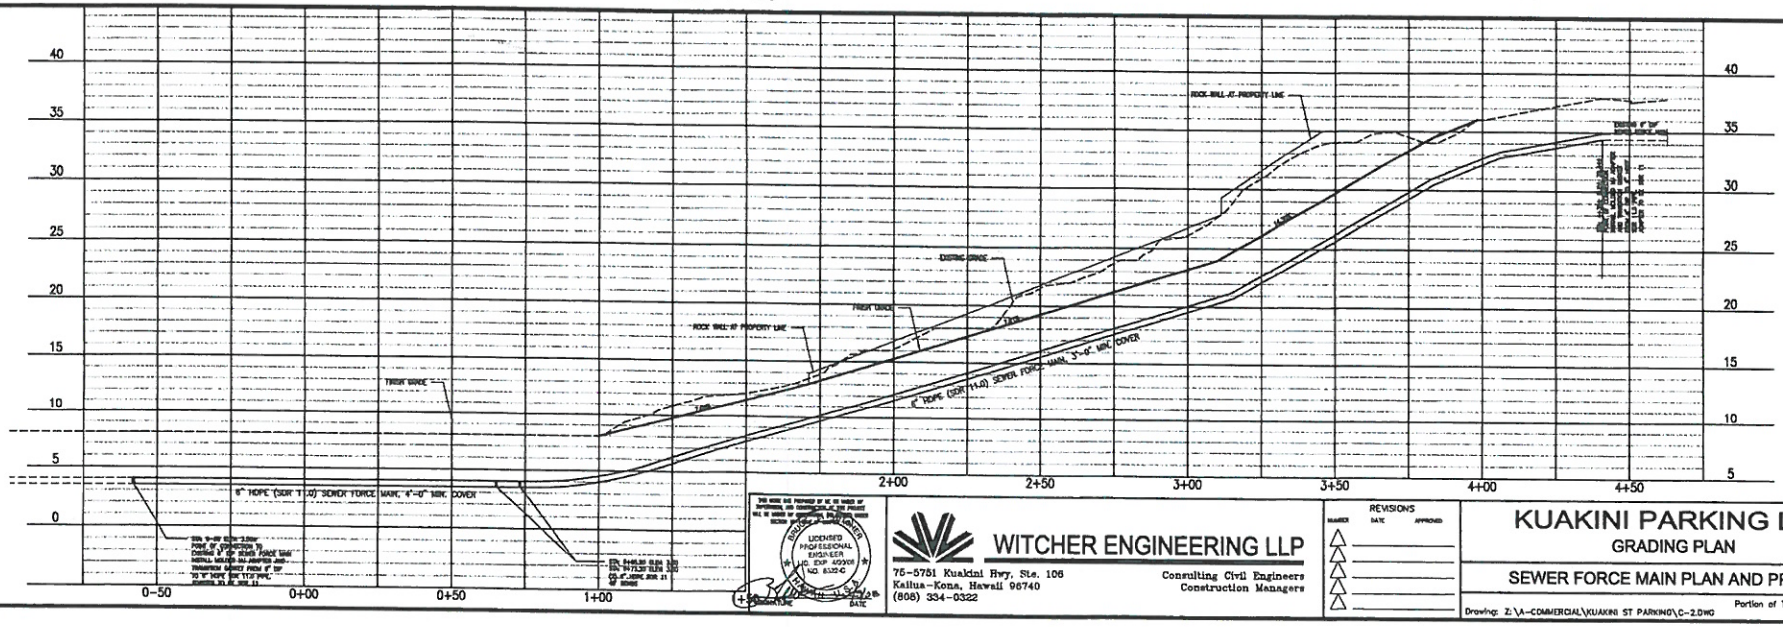

LICENSED PROFESSIONAL ENGINEER
LIC. EXP. 4/30/08
NO. 8320-C
SIGNATURE DATE

WITCHER ENGINEERING LLP
75-5751 Kuakini Hwy, Ste. 106
Kailua-Kona, Hawaii 96740
(808) 334-0322
Consulting Civil Engineers
Construction Managers

REVISIONS
NUMBER DATE APPROVED

KUAKINI PARKING LOT
GRADING PLAN
SEWER FORCE MAIN PLAN AND PROFILE

Drawing: Z:\A-COMMERCIAL\KUAKINI ST PARKING\C-2.DWG
Portion of TMK: (3) 7-5-006:001
Job # 481-01-05

SHEET
C-2
4 OF 6
DATE: 1/9/2008