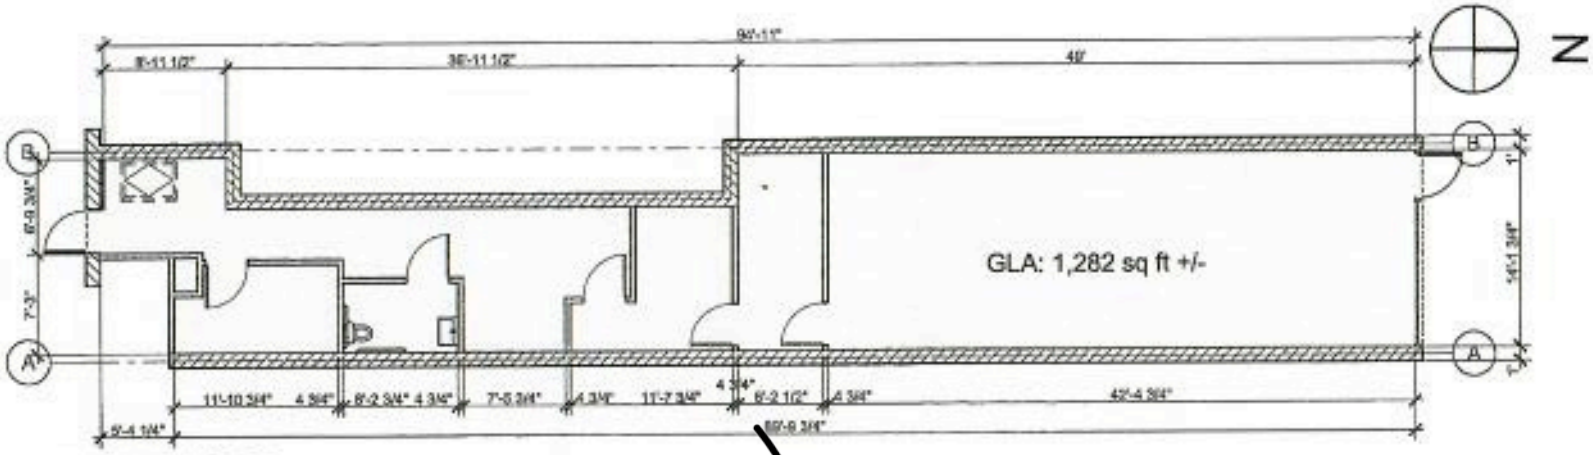

1 FIRST FLOOR
SCALE: 1/8" = 1'-0"

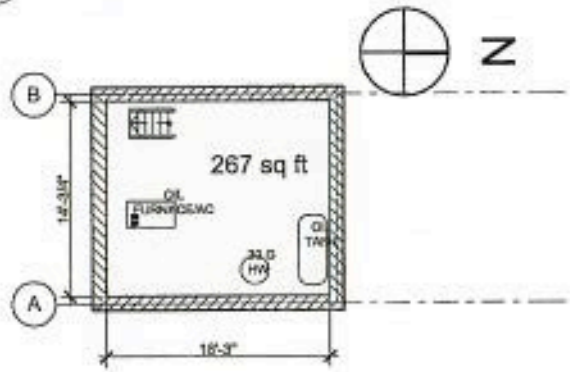

2 BASEMENT PLAN
SCALE: 1/8" = 1'-0"

3 SITE AERIAL
NOT TO SCALE

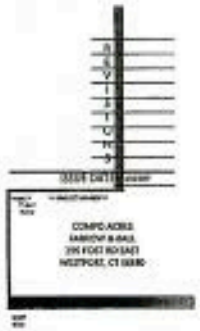

FREDERICK WILLIAM HOAG ARCHITECT

21 Jesup Road
Westport, CT 06880
P: 203.557.0003

** NOTE ** PLANS ARE NOT FOR CONSTRUCTION

1. FIRST FLOOR PLAN

LP=01