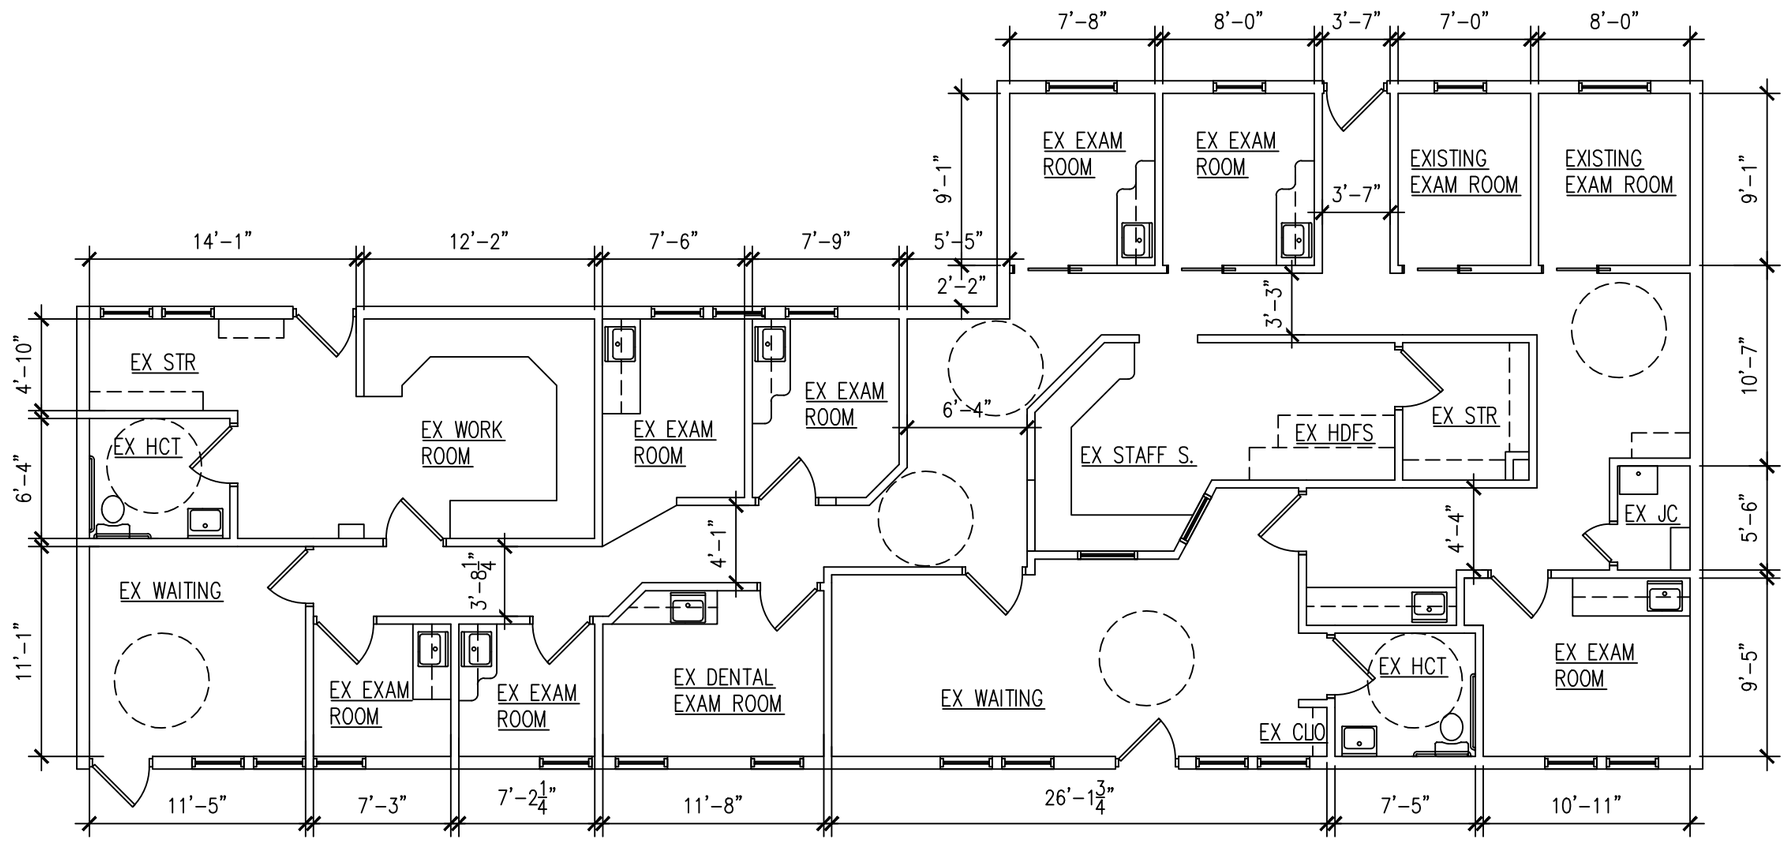


1 EXISTING FLOOR PLAN
SCALE: 1/8"=1'-0"
2,540 GSF

| REV. No. | DATE | REVISIONS |
|---|---|---|
| 1 | 7.27.22 | Additional dimensions added |


AHA
Anthony Hatziioannou Architect, P.C.
471 North Broadway, Suite #716
Jericho, NY 11753
T: 516.250.1820
F: 516.682.9405
E: ahatziio@msn.com


PROJECT: 111 Carleton Avenue, Islip Terrace, NY 11752

CLIENT: 111 Carleton Avenue, Islip Terrace, NY 11752

TITLE: EXISTING FLOOR PLAN

A-101.00

| JOB No.: | SCALE: | DATE: |
|---|---|---|
| 20220725 | AS NOTED | 7.25.22 |