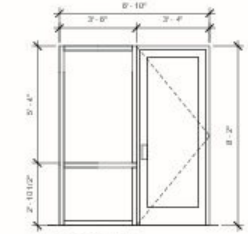

③ STOREFRONT RIGHT
3/8" = 1'-0"

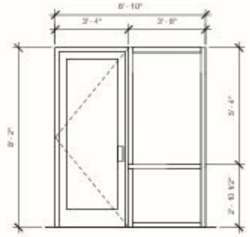

② STOREFRONT LEFT
3/8" = 1'-0"

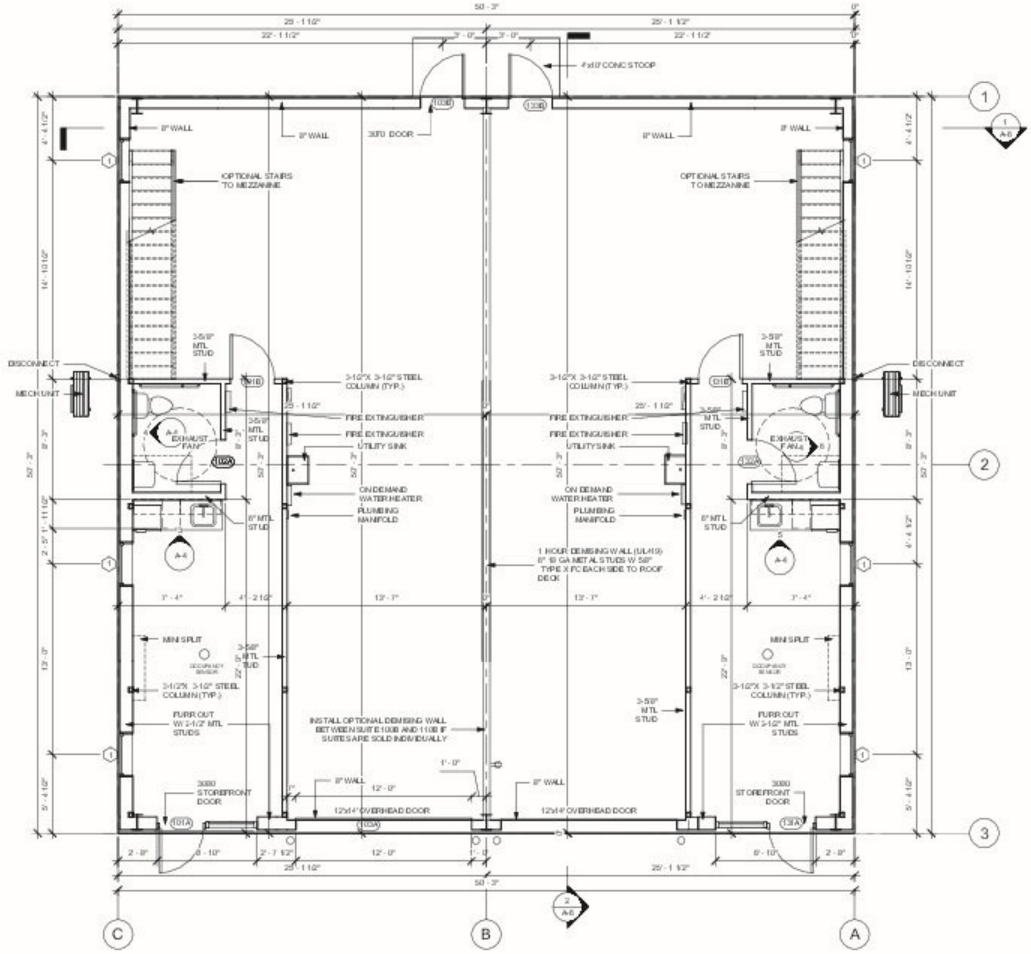

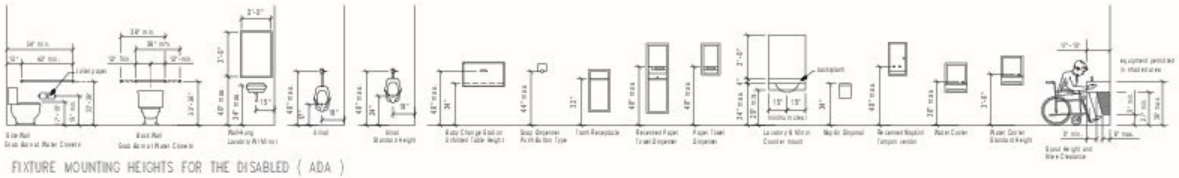

FIXTURE MOUNTING HEIGHTS FOR THE DISABLED (ADA)

① FIRST FLOOR
1/4" = 1'-0"

NOTE:
1 - ALL INTERIOR DOORS TO BE 3ft x 84"
2- CONSTRUCTION TYPE IB NON-SPRINKLED (2021 IBC)
3 - ALL DOOR HARDWARE TO BE ACCESSIBLE COMPLIANT.
4- ALL PLUMBING FIXTURES TO BE ACCESSIBLE COMPLIANT
5 - ALL DOOR DOORS TO FITTED WITH LEVER HANDLES THAT MEET ACCESSIBILITY REQUIREMENTS.
6-GC TO INSTALL SOAP DISPENSER AND PAPER TOWEL DISPENSER IN RESTROOM TO MEET ADA REQUIREMENTS.
7-ALL WORK TO BE DESIGNED AND CONSTRUCTED IN ACCORDANCE WITH THE INTERNATIONAL BUILDING CODE, 2021 EDITION
8-ALL INDIVIDUAL SUITE OR BUILDING ADVERTISING SIGNAGE TO BE PERMITTED SEPERATELY IN ACCORDANCE WITH CITY OF KILLEEN PERMITTING REGULATIONS AND WORKSPACE USA CONDOMINIUM REGIME RULES AND REGULATIONS.

workspace USA

No.	Description	Date
1		2024-09-25

WORKSPACE USA

KILLEEN PHASE 1

BUILDING B
FLOOR PLAN

Project number	2024-03
Date	07-17-2024
Drawn by	JS
Checked by	JS

A-1

Scale: As indicated

10/10/2024 11:01:54 AM