SHELL BUILDING MEP NOTES
1. REFERENCE ELECTRICAL DRAWINGS FOR POWER AND DATA LOCATIONS
STRUCTURAL NOTES - STEEL FRAME
1. BAY AND COLUMN DIMENSIONS SHOWN FOR REFERENCE ONLY -
REFERENCE STRUCTURAL DRAWINGS FOR EXACT SIZES AND BUILDING SPECIFICATIONS
STRUCTURAL NOTES - TILT WALL
1. BAY AND TILT WALL PANEL DIMENSIONS SHOWN FOR REFERENCE ONLY -
REFERENCE STRUCTURAL DRAWINGS FOR EXACT SIZES AND BUILDING SPECIFICATIONS
SHELL BUILDING FLOOR PLAN NOTES
1. ALL DIMENSIONS ARE TO FINISHED FACE OF PARTITIONS UNLESS OTHERWISE NOTED. DIMENSIONS NOTED AS "CLR." MUST BE PRECISELY MAINTAINED. VERIFY DIMENSIONS MARKED "V.I.F." PRIOR TO COMMENCEMENT OF CONSTRUCTION, AND NOTIFY THE ARCHITECT OF ANY INCONSISTENCIES. "ALIGN" SHALL MEAN TO ACCURATELY LOCATE FINISH FACES IN THE SAME PLANE.
2. ADJACENT WALL-MOUNTED DEVICES, SUCH AS OUTLETS, SWITCHES, THERMOSTATS, TO BE ALIGNED. CONTRACTOR TO COORDINATE ALIGNMENT WITH ACCESSIBILITY STANDARDS.
3. PROVIDE 2-HR. FIRESTOPPING AT ALL FLOOR PENETRATIONS NOT LOCATED WITHIN A 2- HOUR SHAFT ENCLOSURE.
4. PROVIDE 2-HR. PERIMETER JOINT FIRESTOPPING AT ALL FLOOR AND ROOF OPEN PERIMETER JOINT LOCATIONS.
5. PROVIDE ELASTOMERIC COATING ON ALL EXTERIOR FACES OF CMU WALLS UNLESS NOTED OTHERWISE.
6. PROVIDE 1/4" STEP DOWN FROM INTERIOR TO EXTERIOR TYP., INCLUDING AT DOORS IN GARAGE LEVELS.
7. ALL SPOT ELEVATIONS ARE IN REFERENCE TO 0'-0" FINISH FLOOR (LEVEL ONE); REFERENCE ARCHITECTURAL SITE PLAN AND CIVIL DRAWINGS.
8. PROVIDE DOUBLE STUDS, BLOCKING, AND/OR DIAGONAL BRACING AS REQUIRED AT JAMBS OF DOORS, WALL OPENINGS, ETC.
9. SEAL ALL CRACKS AROUND STRUCTURAL MEMBERS, BRACING, PIPES, CONDUITS, DUCTS AND BETWEEN WALLS AND ROOF DECK WHERE AIR INFILTRATIONS BETWEEN CONDITIONED AND NON-CONDITIONED (EXTERIOR) SPACES MAY OCCUR (I.E. SEAL THE BUILDING ENVELOPE).

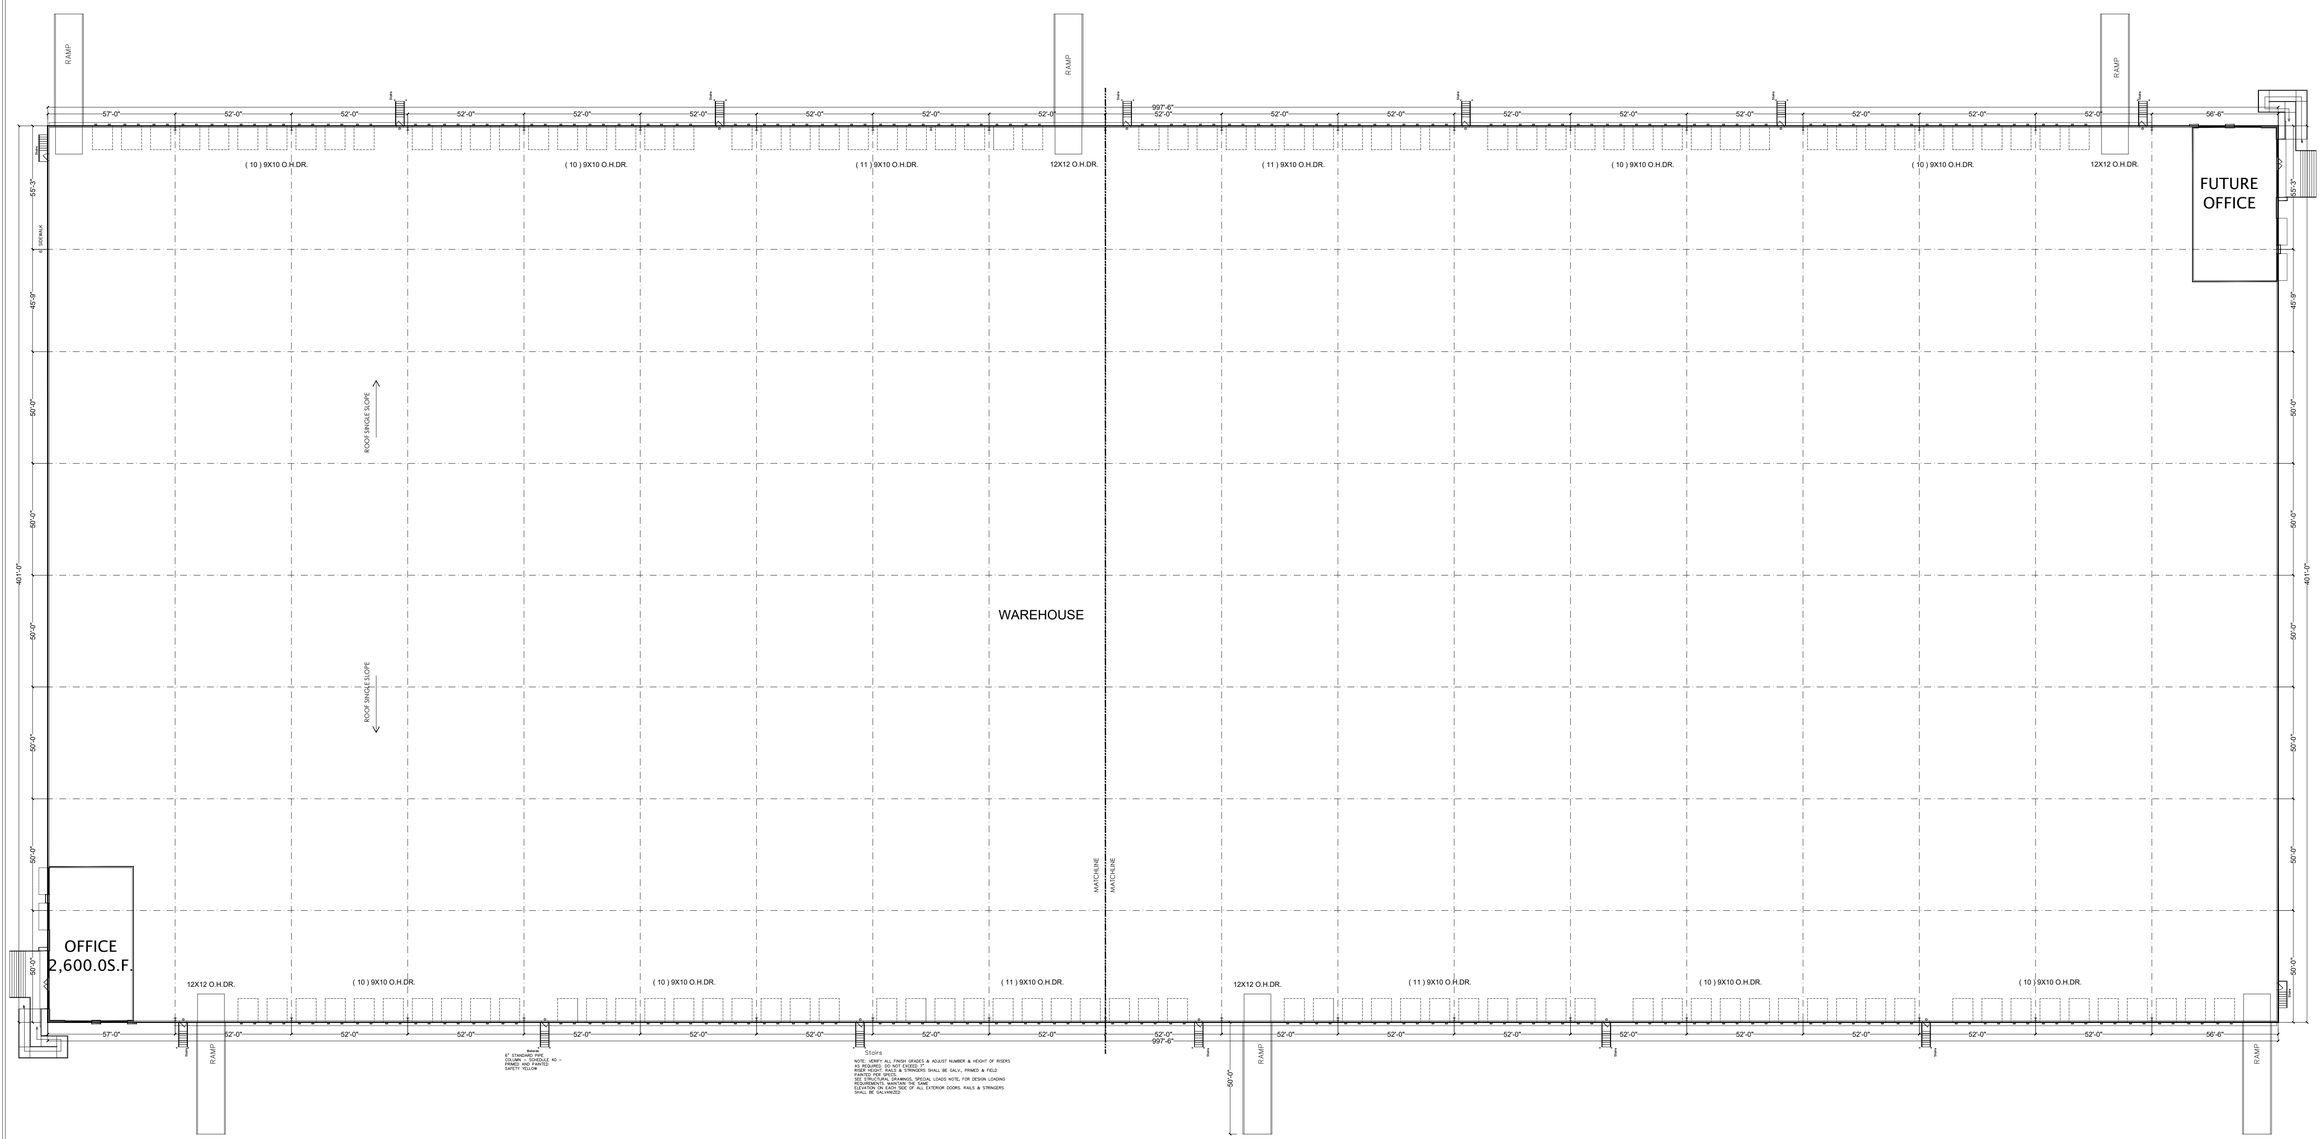

WHITE ARK Enterprises Inc. CONSTRUCTION Co.
6900 McPherson
(956) 726-1165
Laredo, Tx
www.whiteark.com

PROJECT:
PADILLA # 3
scale: 1/32" = 1'-0"
North Laredo Industrial Park Ph. 6
BLK.1 LOT.4

OVERALL FLOOR PLAN
WAREHOUSE

MERCURY Drive
Laredo,Tx.
Drawn by: P.D.
Date: 08/29/24

A006

2021 INTERNATIONAL FIRE CODE
2021 BUILDING CODE
2021 MECHANICAL CODE
2021 PLUMBING ELECTRICAL CODE
2021 ENERGY CONSERVATION CODE
2020 N.E.C.
2012 TEXAS ACCESSIBILITY STD.