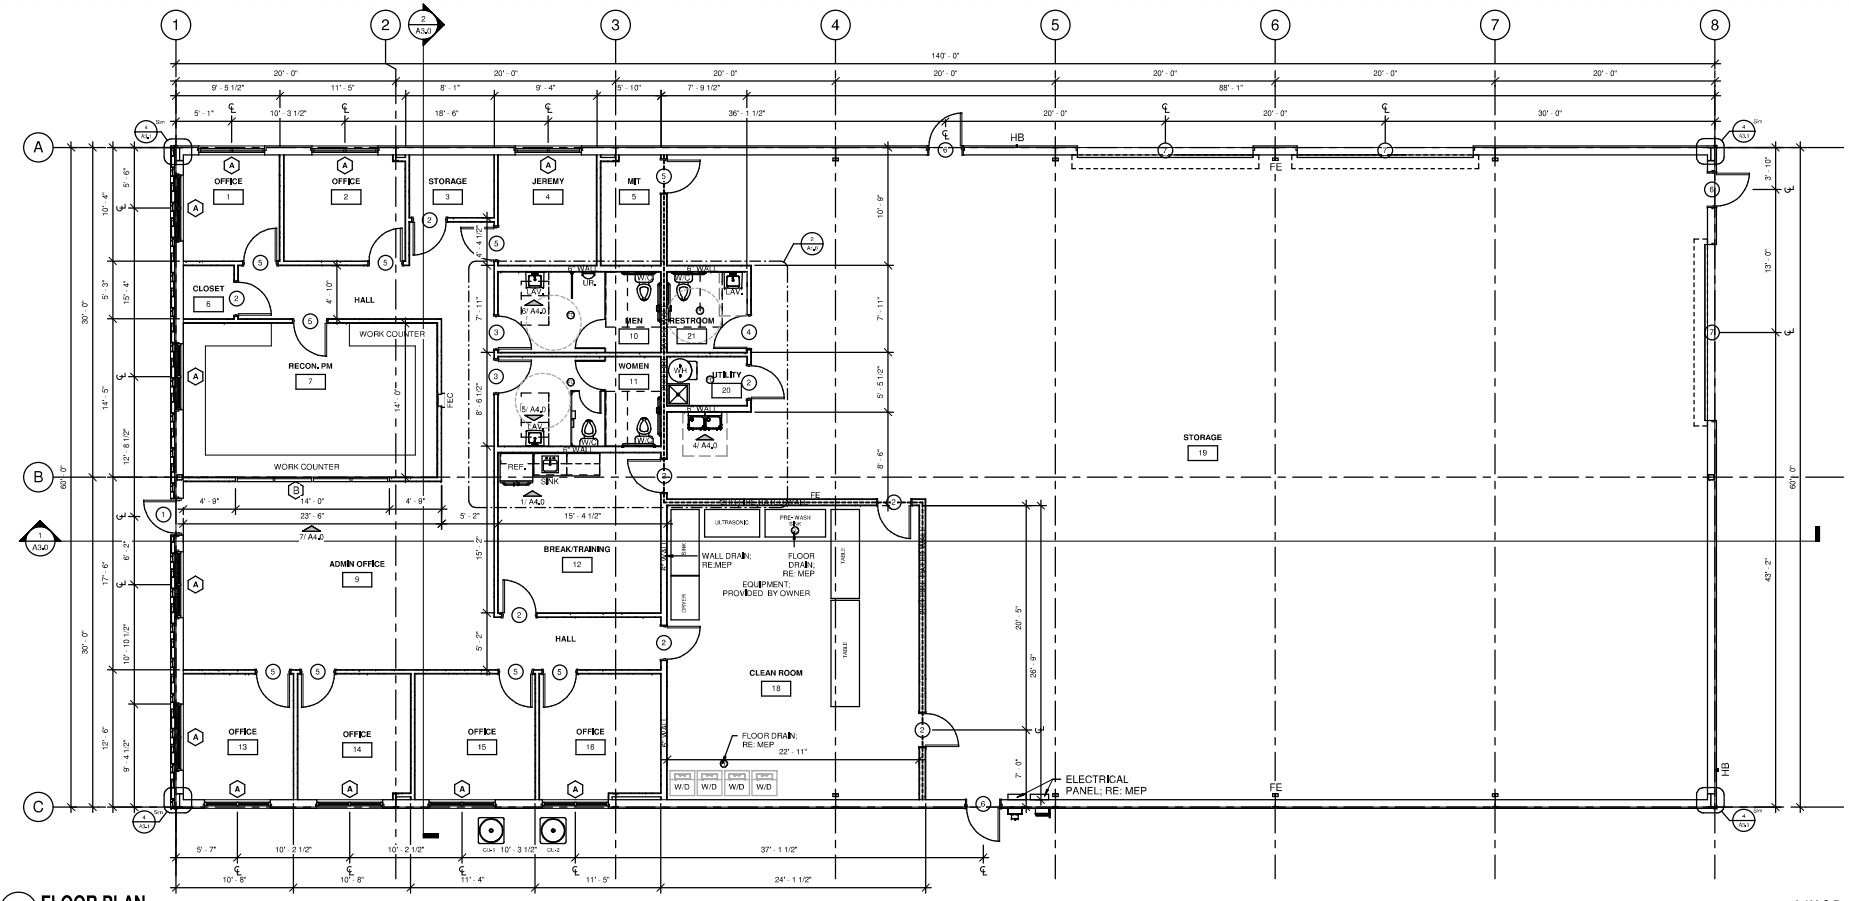

1 FLOOR PLAN
SCALE: 3/16" = 1'-0"

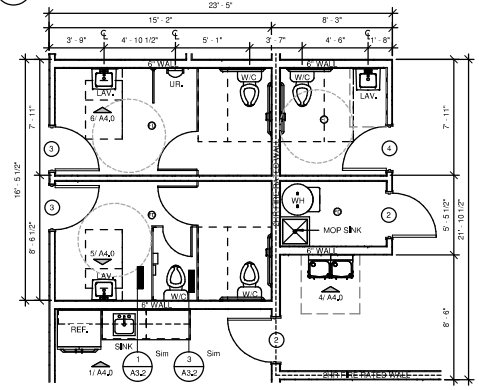

2 FLOOR PLAN DETAIL
SCALE: 1/4" = 1'-0"

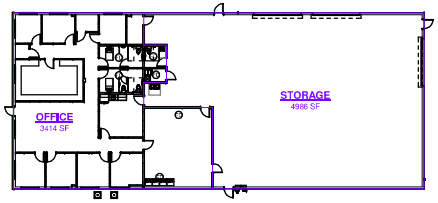

3 AREA PLAN
SCALE: 1" = 20'-0"

WALL LEGEND:

NEW 3 5/8" INTERIOR WALL

NEW 6" INTERIOR WALL/ 6" PLUMBING WALL

NEW 6" 2HR FIRE RATED INTERIOR DEMISING WALL

ARCHITECTURE DESIGN

SELMA PARK 2 LLC / CROWN RESTORATION
F.M. 1518
SELMA, TEXAS

REGISTERED ARCHITECT STATE OF TEXAS 11588

Date: 9-16-2020
Dwn: JS Chk: SJK
Project No.: 2041
Issue:

Sheet Name:
FLOOR PLAN

A1.0