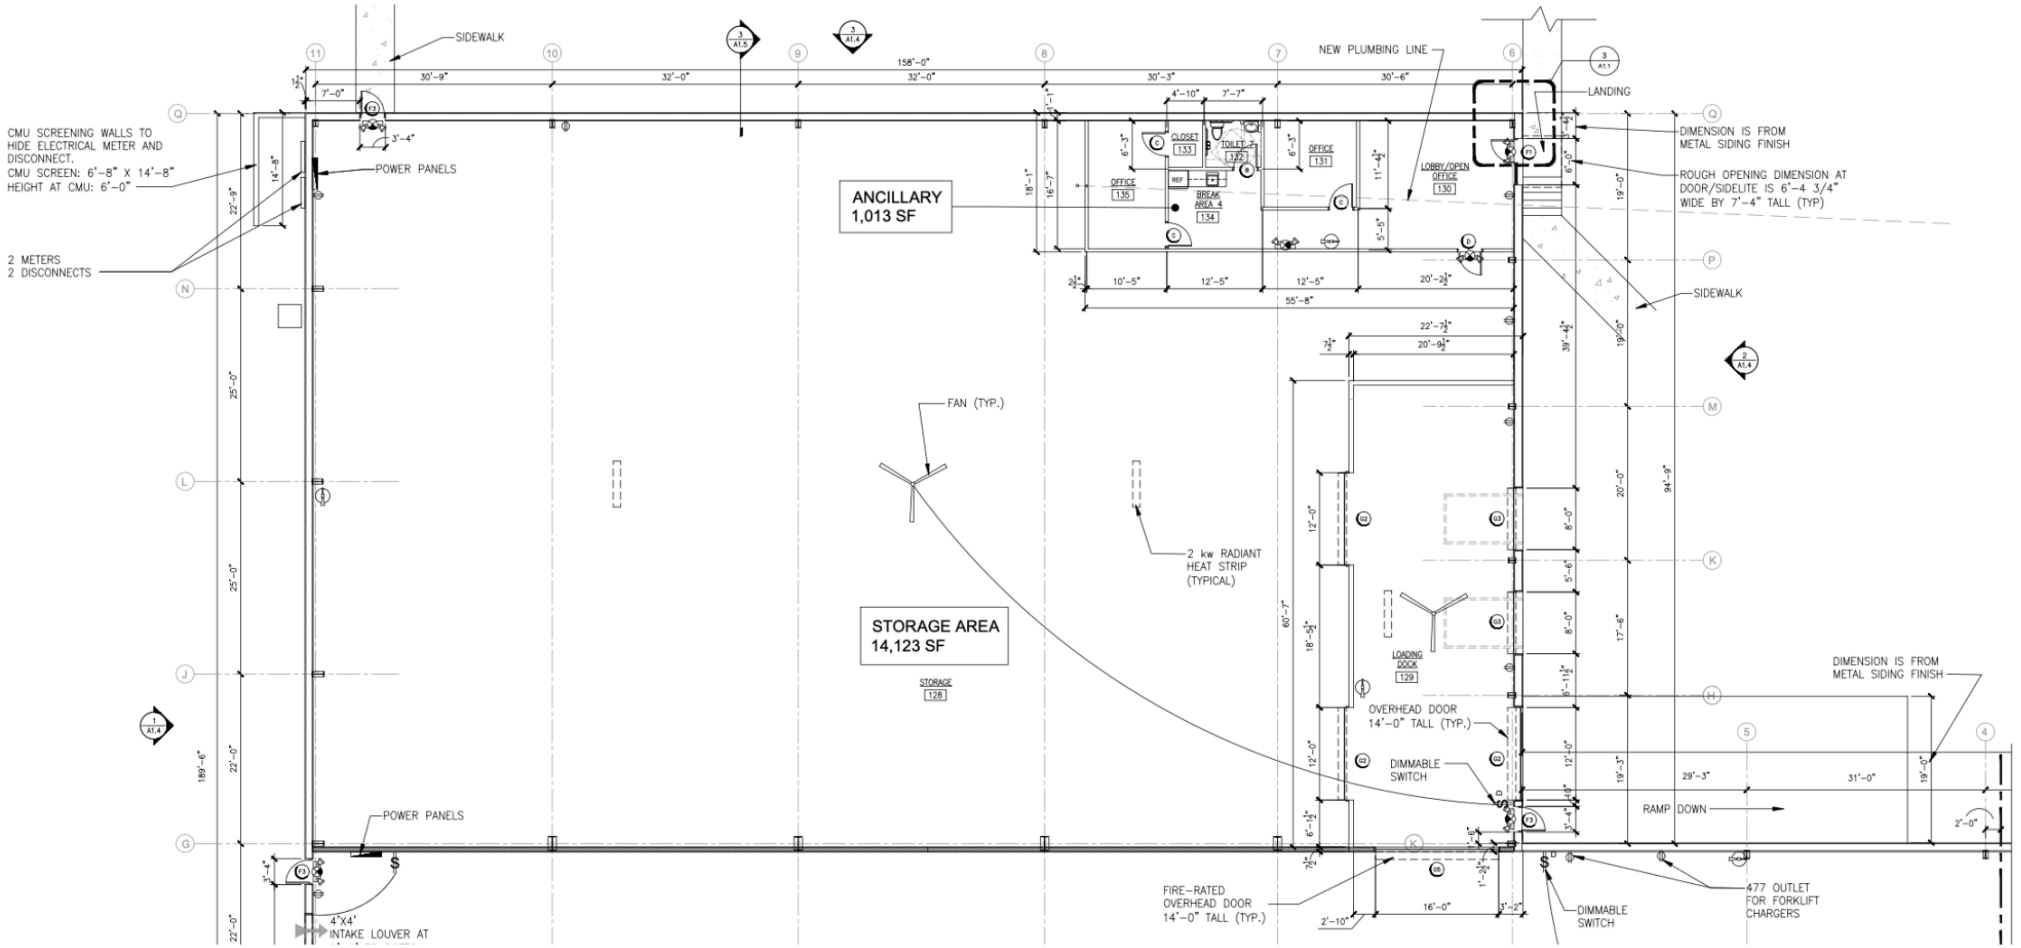
SIDEWALK
NEW PLUMBING LINE
LANDING
CMU SCREENING WALLS TO HIDE ELECTRICAL METER AND DISCONNECT.
CMU SCREEN: 6'-8" X 14'-8"
HEIGHT AT CMU: 6'-0"
POWER PANELS
2 METERS
2 DISCONNECTS
ANCILLARY
1,013 SF
CLOSET 133
TOILET 132
OFFICE 131
OFFICE 135
BREAK AREA 4 134
LOBBY/OPEN OFFICE 130
DIMENSION IS FROM METAL SIDING FINISH
ROUGH OPENING DIMENSION AT DOOR/SIDELITE IS 6'-4 3/4" WIDE BY 7'-4" TALL (TYP)
SIDEWALK
FAN (TYP.)
2 kw RADIANT HEAT STRIP (TYPICAL)
STORAGE AREA
14,123 SF
STORAGE 128
LOADING DOCK 129
OVERHEAD DOOR 14'-0" TALL (TYP.)
DIMMABLE SWITCH
DIMENSION IS FROM METAL SIDING FINISH
RAMP DOWN
POWER PANELS
4'X4' INTAKE LOUVER AT
FIRE-RATED OVERHEAD DOOR 14'-0" TALL (TYP.)
DIMMABLE SWITCH
477 OUTLET FOR FORKLIFT CHARGERS