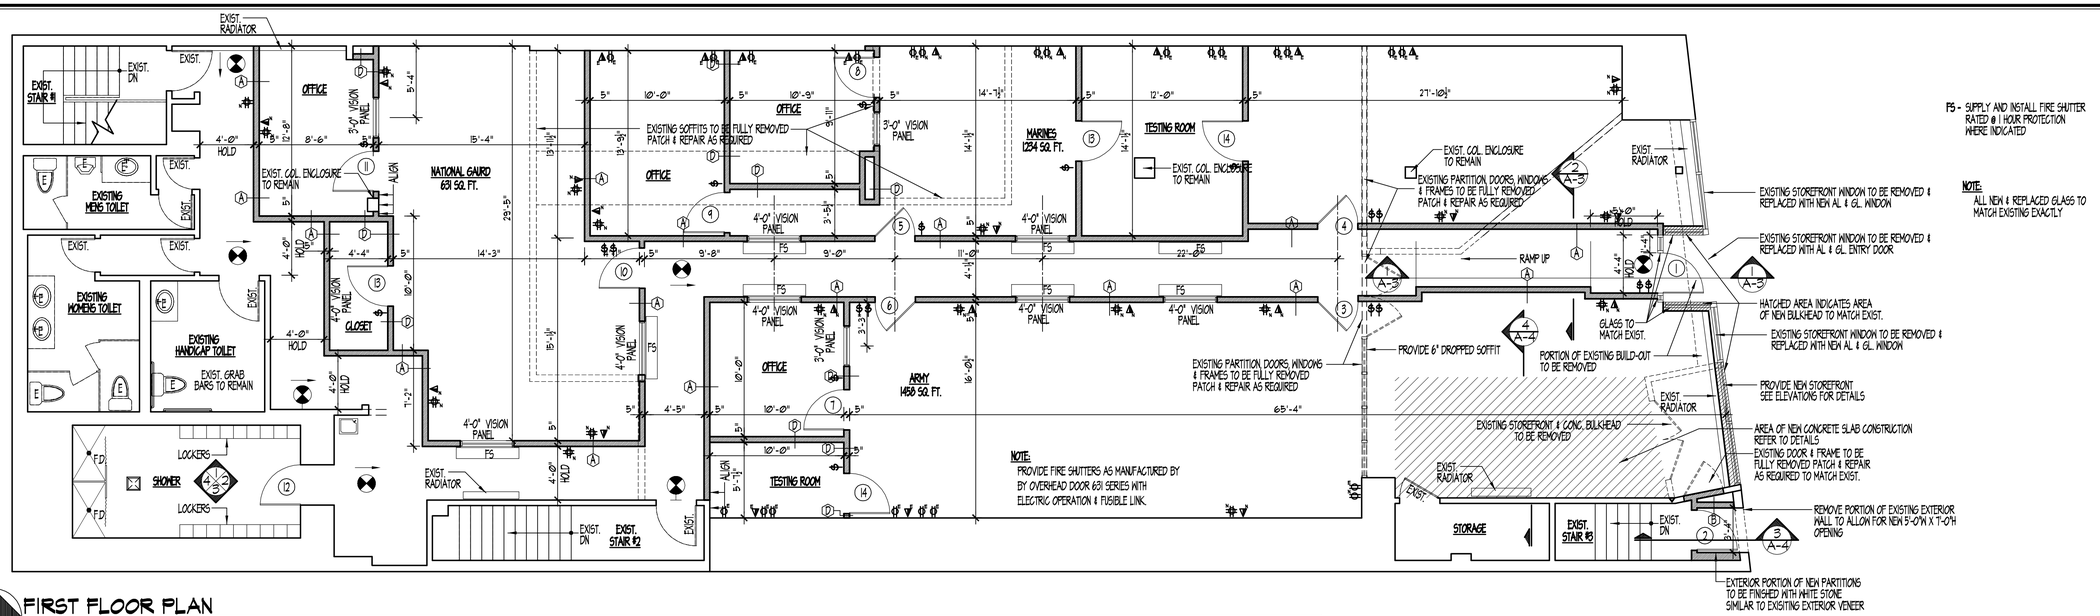


## FIRST FLOOR PLAN

3/16"= 1'- 0"

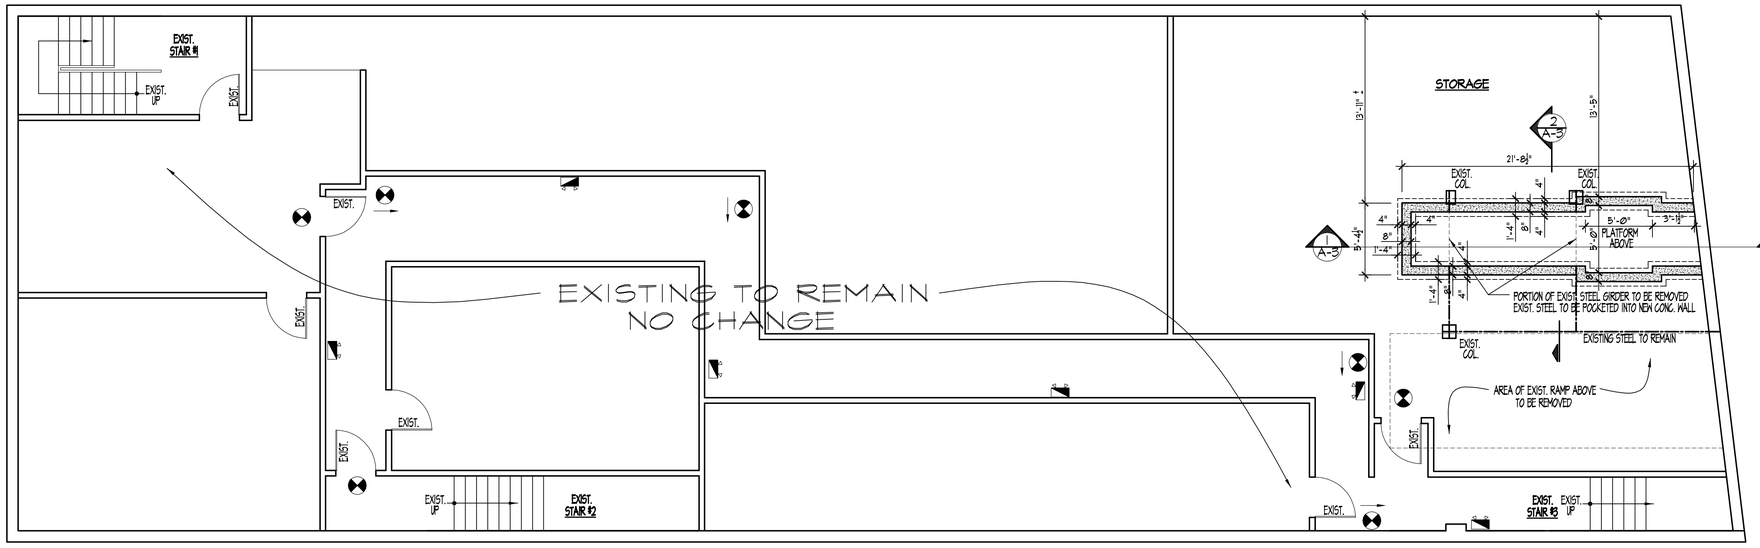


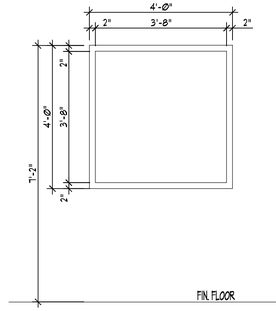


## TYPICAL WINDOW DETAIL

1/2" = 1'-0"

## CELLAR FLOOR PLAN

3/16"= 1'- 0"

## PARTITION LEGEND

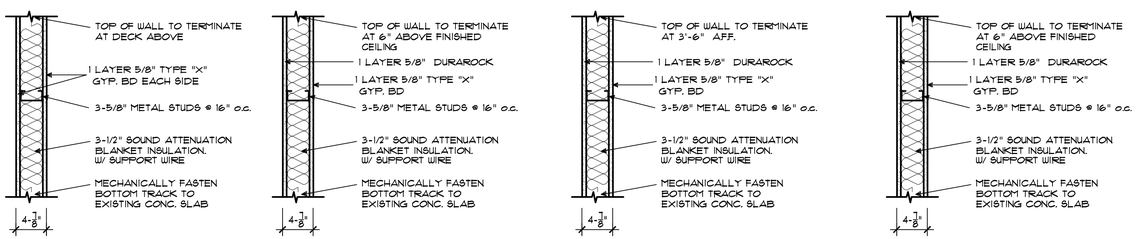


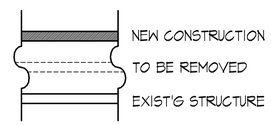


## LEGEND

- E — EXIST'G DUPLEX RECEPTACLE TO REMAIN
- N — NEW QUAD RECEPTACLE TO BE ADDED
- E — EXIST'G DATA RECEPTACLE TO REMAIN
- N — NEW DATA RECEPTACLE TO BE ADDED

CONSTRUCTION CLASS: TYPE II B
"B" BUSINESS GROUP
6720 S.F. 100 S.F./PER = 68 PERSONS MAX PERMITTED
2 MEANS OF EGRESS REQUIRED

TABLE 1004.3.2.1
CORRIDOR FIRE-RESISTANCE RATING
"B" OCCUPANCY - OCCUPANCY MORE THAN 30 PERSONS WITHOUT SPRINKLER SYSTEM
1 HR. RATING REQUIRED

TABLE 1004.3.2.1
OPENING PROTECTIVE FIRE PROTECTION RATING
EXIT ENCLOSURE WALLS:
1 HR. RATING REQUIRED

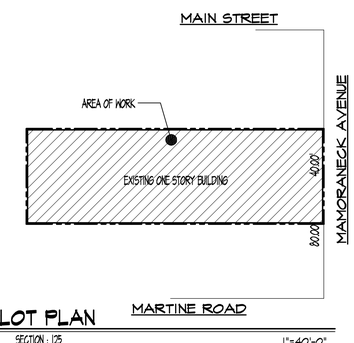


## PLOT PLAN

SECTION : 125
BLOCK : 75
LOT : 5

1"=40'-0"

ART OF FORM
ARCHITECTURE
156 Broadway (Route 110)
Amityville, NY 11701
631-264-8111 FAX 631-264-8885
E-mail: admin@artofform.com

THESE PLANS ARE AN INSTRUMENT OF SERVICE AND OR THE PROPERTY OF THE ARCHITECT INFRINGEMENTS WILL BE PROSECUTED.

| NO | DATE | DESCRIPTION |
|---|---|---|
| 1 | | ISSUED TO D.O.B. |
| | | M.A.S. B1 |

PROPOSED ALTERATIONS TO:
# ARMED SERVICES CAREER CENTER
WHITE PLAINS, NEW YORK

DRAWN BY: R.M.M.
CHECKED BY: M.A.S.
DATE: 10-23-07
PROJECT #: 07068
DRAWING TITLE: FLOOR PLAN
DRAWING #

A-1