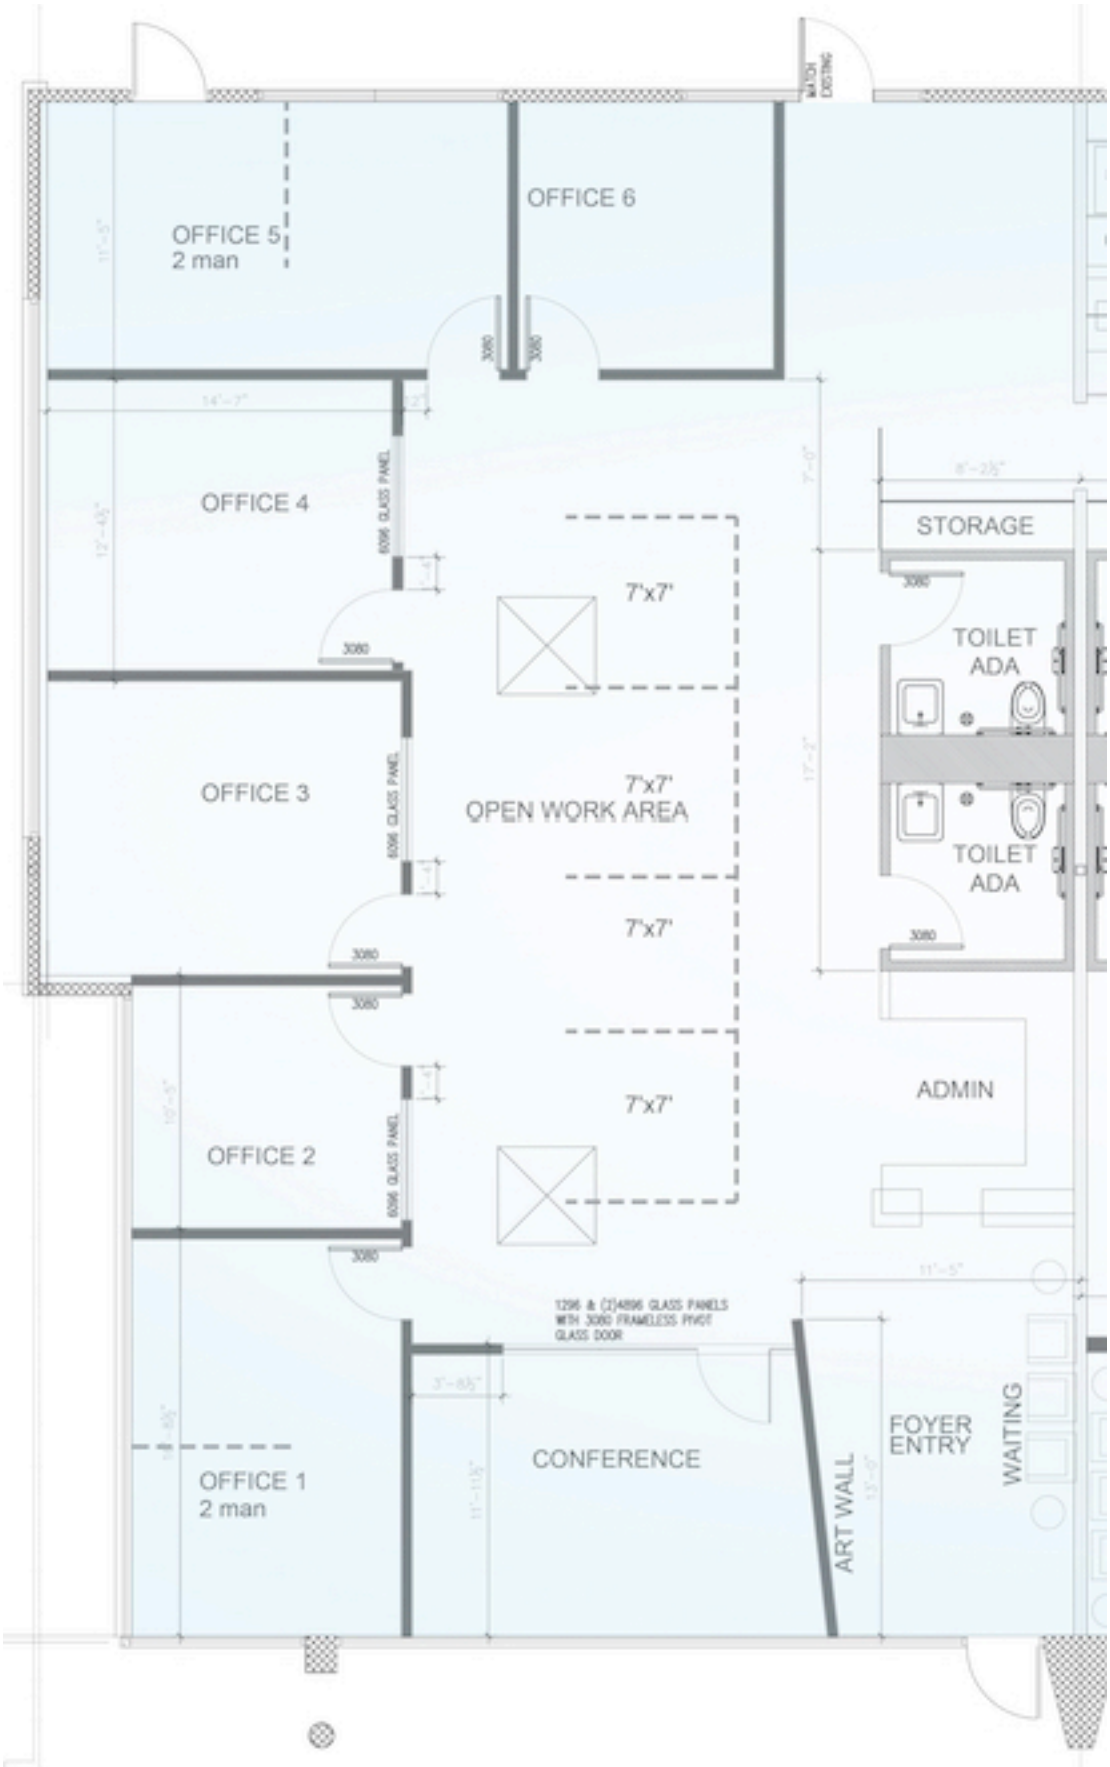
OFFICE 5
2 man
OFFICE 6
OFFICE 4
OFFICE 3
OFFICE 2
OFFICE 1
2 man
6096 GLASS PANEL
3080
7'x7'
OPEN WORK AREA
STORAGE
TOILET
ADA
TOILET
ADA
ADMIN
1296 & (2)4896 GLASS PANELS
WITH 3080 FRAMELESS PIVOT
GLASS DOOR
CONFERENCE
ART WALL
FOYER
ENTRY
WAITING