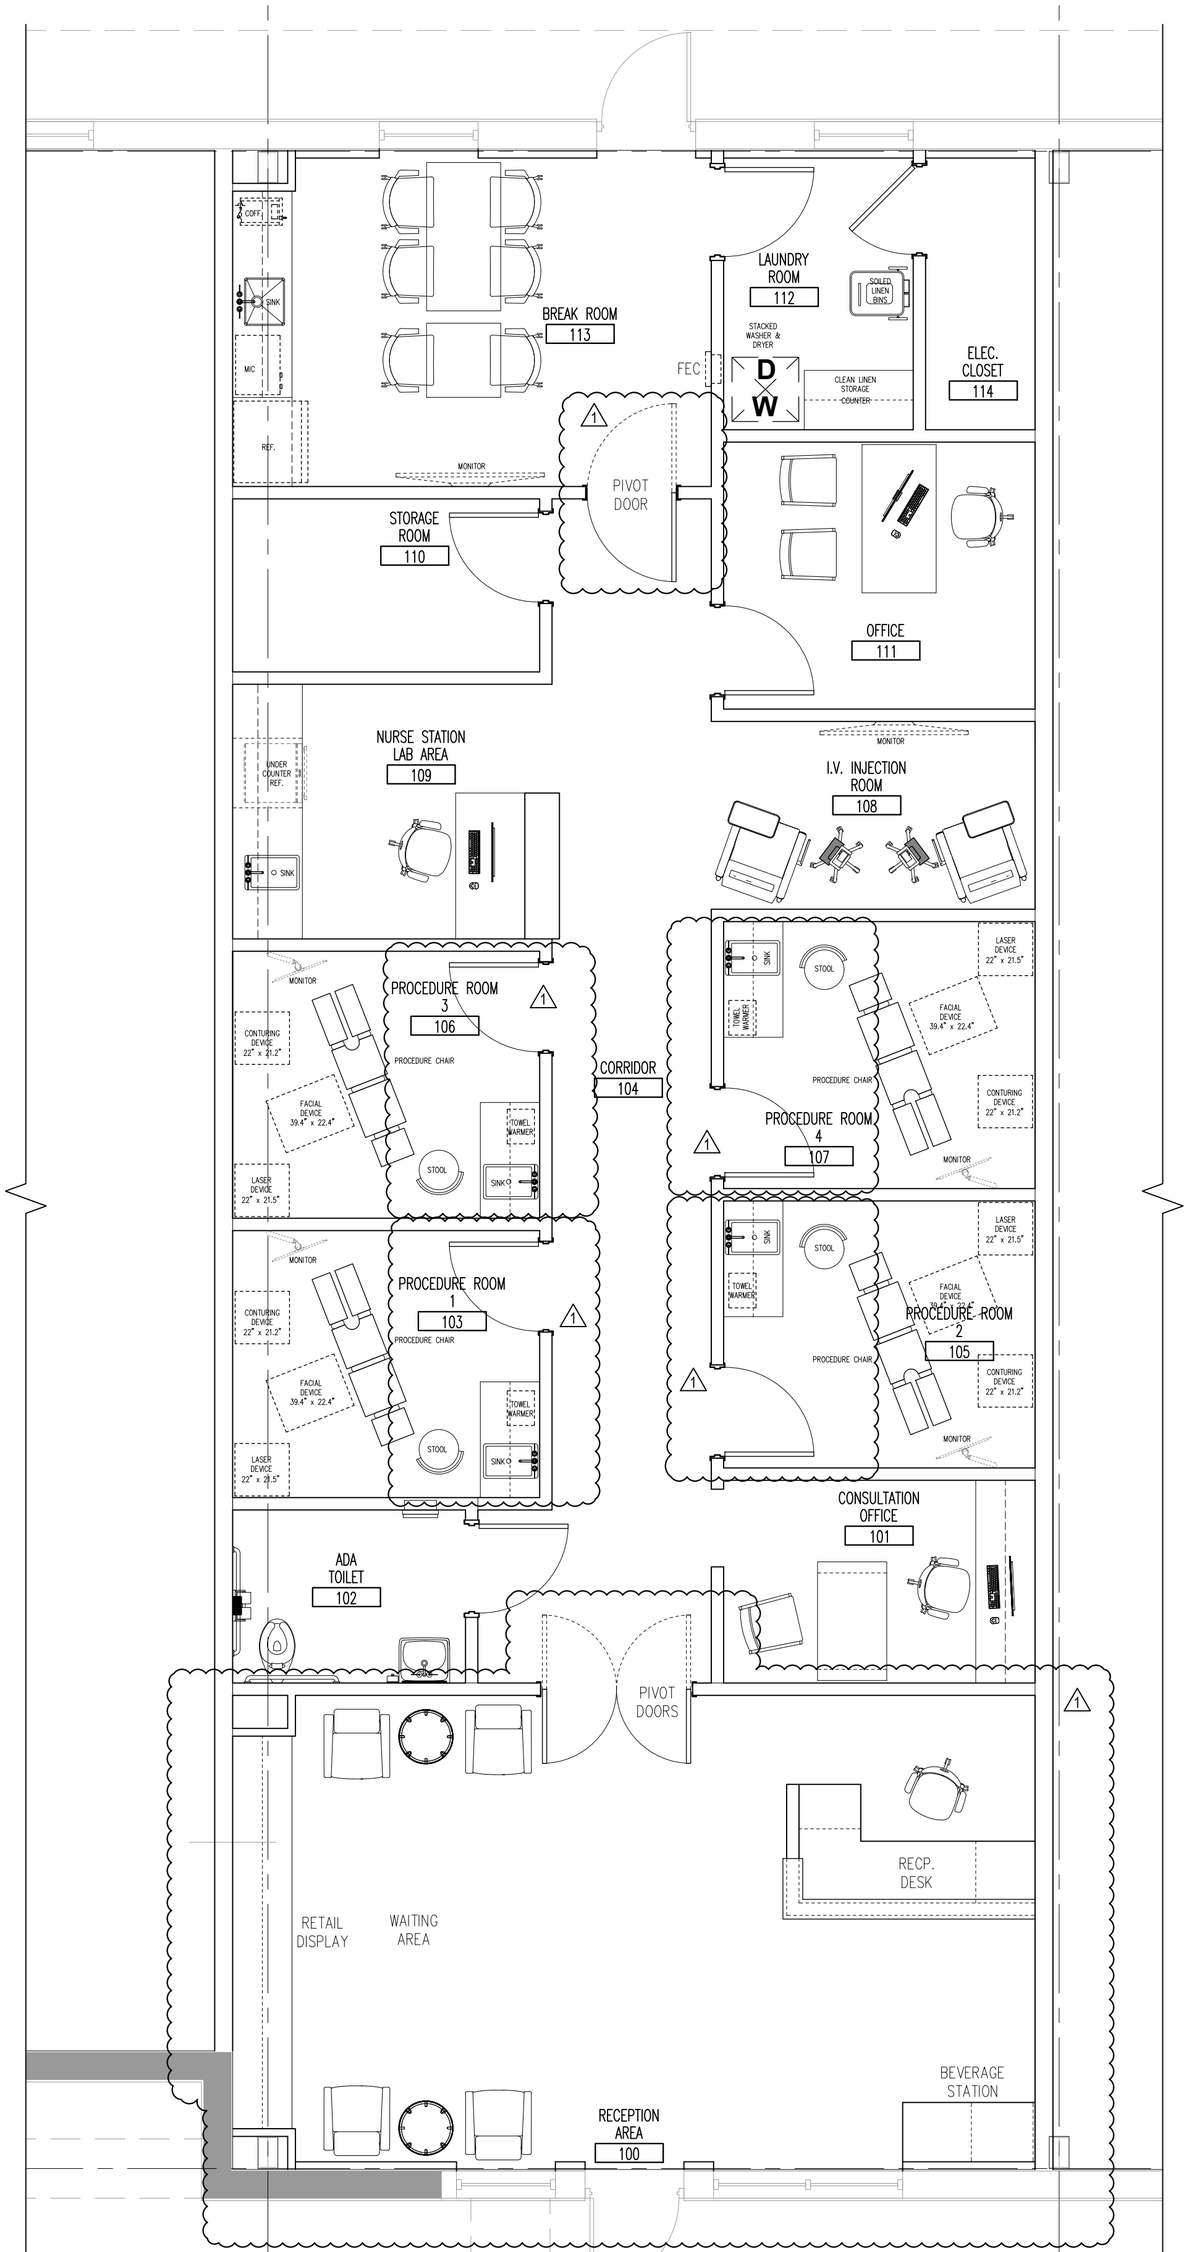

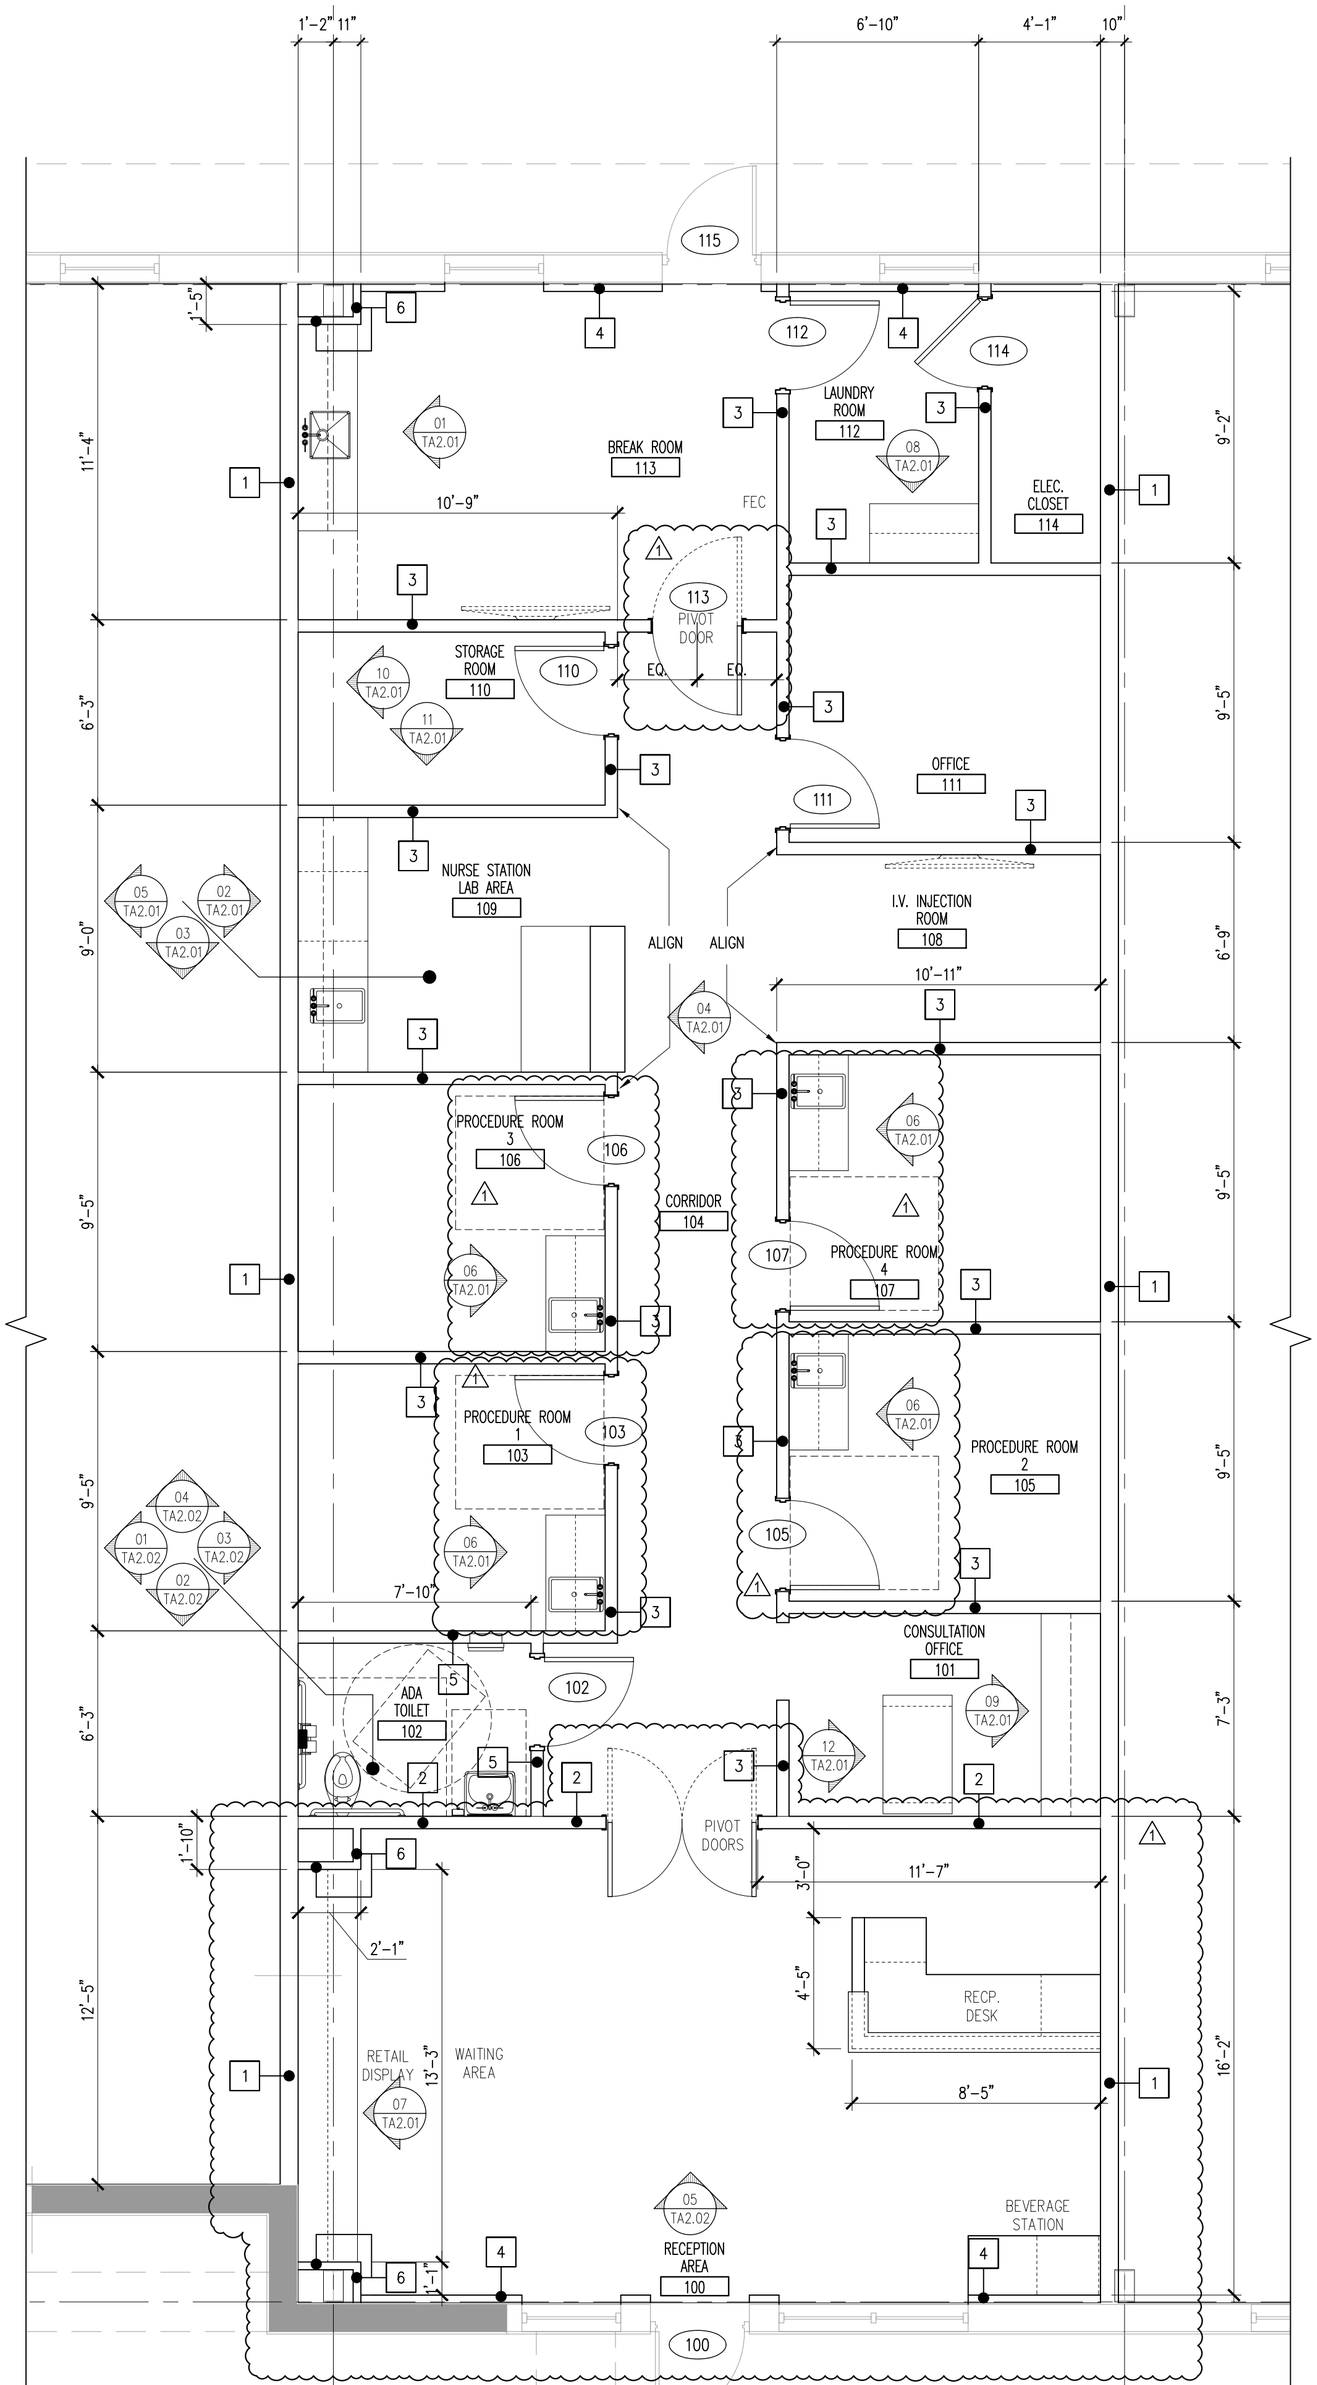

BUILDING SIGNAGE
W/LIGHTING