OWNE :

Ehsan Afaghi

30555 Camino De Las Lomas

Escondido, CA. 92026

310 - 490 - 40.30

CONTACT

SAME

Site ADDRESS

APN 127-521-13

Proposed

200 AMP Meter

Minimum Construction Specifications (DPL #81) are attached to these plans and are made a part thereof.

Escondido

COUNTY OF SAN DIEGO
DEPARTMENT OF PLANNING & LAND USE

SITE ADDRESS 30555 Camino de las Lomas

ASSESSOR'S PARCEL NO. 127-521-13

USE 200 amp meter

USE REGULATIONS A70

ANIMAL REGULATIONS L

Density 75

Lot Size 4AC

Bldg Type C

Area Ratio

Height

Coverages

Setback

Other Area Regs B

SPECIAL AREA REGS

MUP/VAR/SECT NO.

COUNTER PERSON DATE 11/13/08

PLANNER DATE 11/7/08

FY 60 RY 35' 15' 35

REVIEWED

NOV 07 2008

BUILDING

Pre - Submitt

This plot plan shows all buildings and structures existing and presently proposed. It shows the correct dimensions of the property, the buildings, their setbacks from property lines and distances from one another. The proposed use of each building shown is true and correct. To my knowledge all easements, flood plains and encumbrances to development have been accurately shown and labeled. I am aware that it is the owner's responsibility to locate the property lines and all structures according to applicable County regulations. The applicant is responsible for provide an accurate boundary description on the plot plan. County approval does not constitute an endorsement or confirmation of the accuracy of the description. Applicant will defend, indemnify and hold harmless the County for any liability arising from an inaccurate description.

11-7-08

Date

Ehsan Afaghi

Signature of Owner or Permittee

Witnessed:

Department of Planning and Land Use

ELECTRICAL

BY [signature] DATE 11/13/08

PLANNING & ZONING APPROVAL

FACILITIES SHOWN ON THE PLOT PLAN MAY ONLY BE USED FOR 200 AMP METER FOR well PURPOSES ONLY. NO OTHER CONNECTIONS TO THIS METER ALLOWED.

County of San Diego

By: Luna Flores

Date: 11/7/08

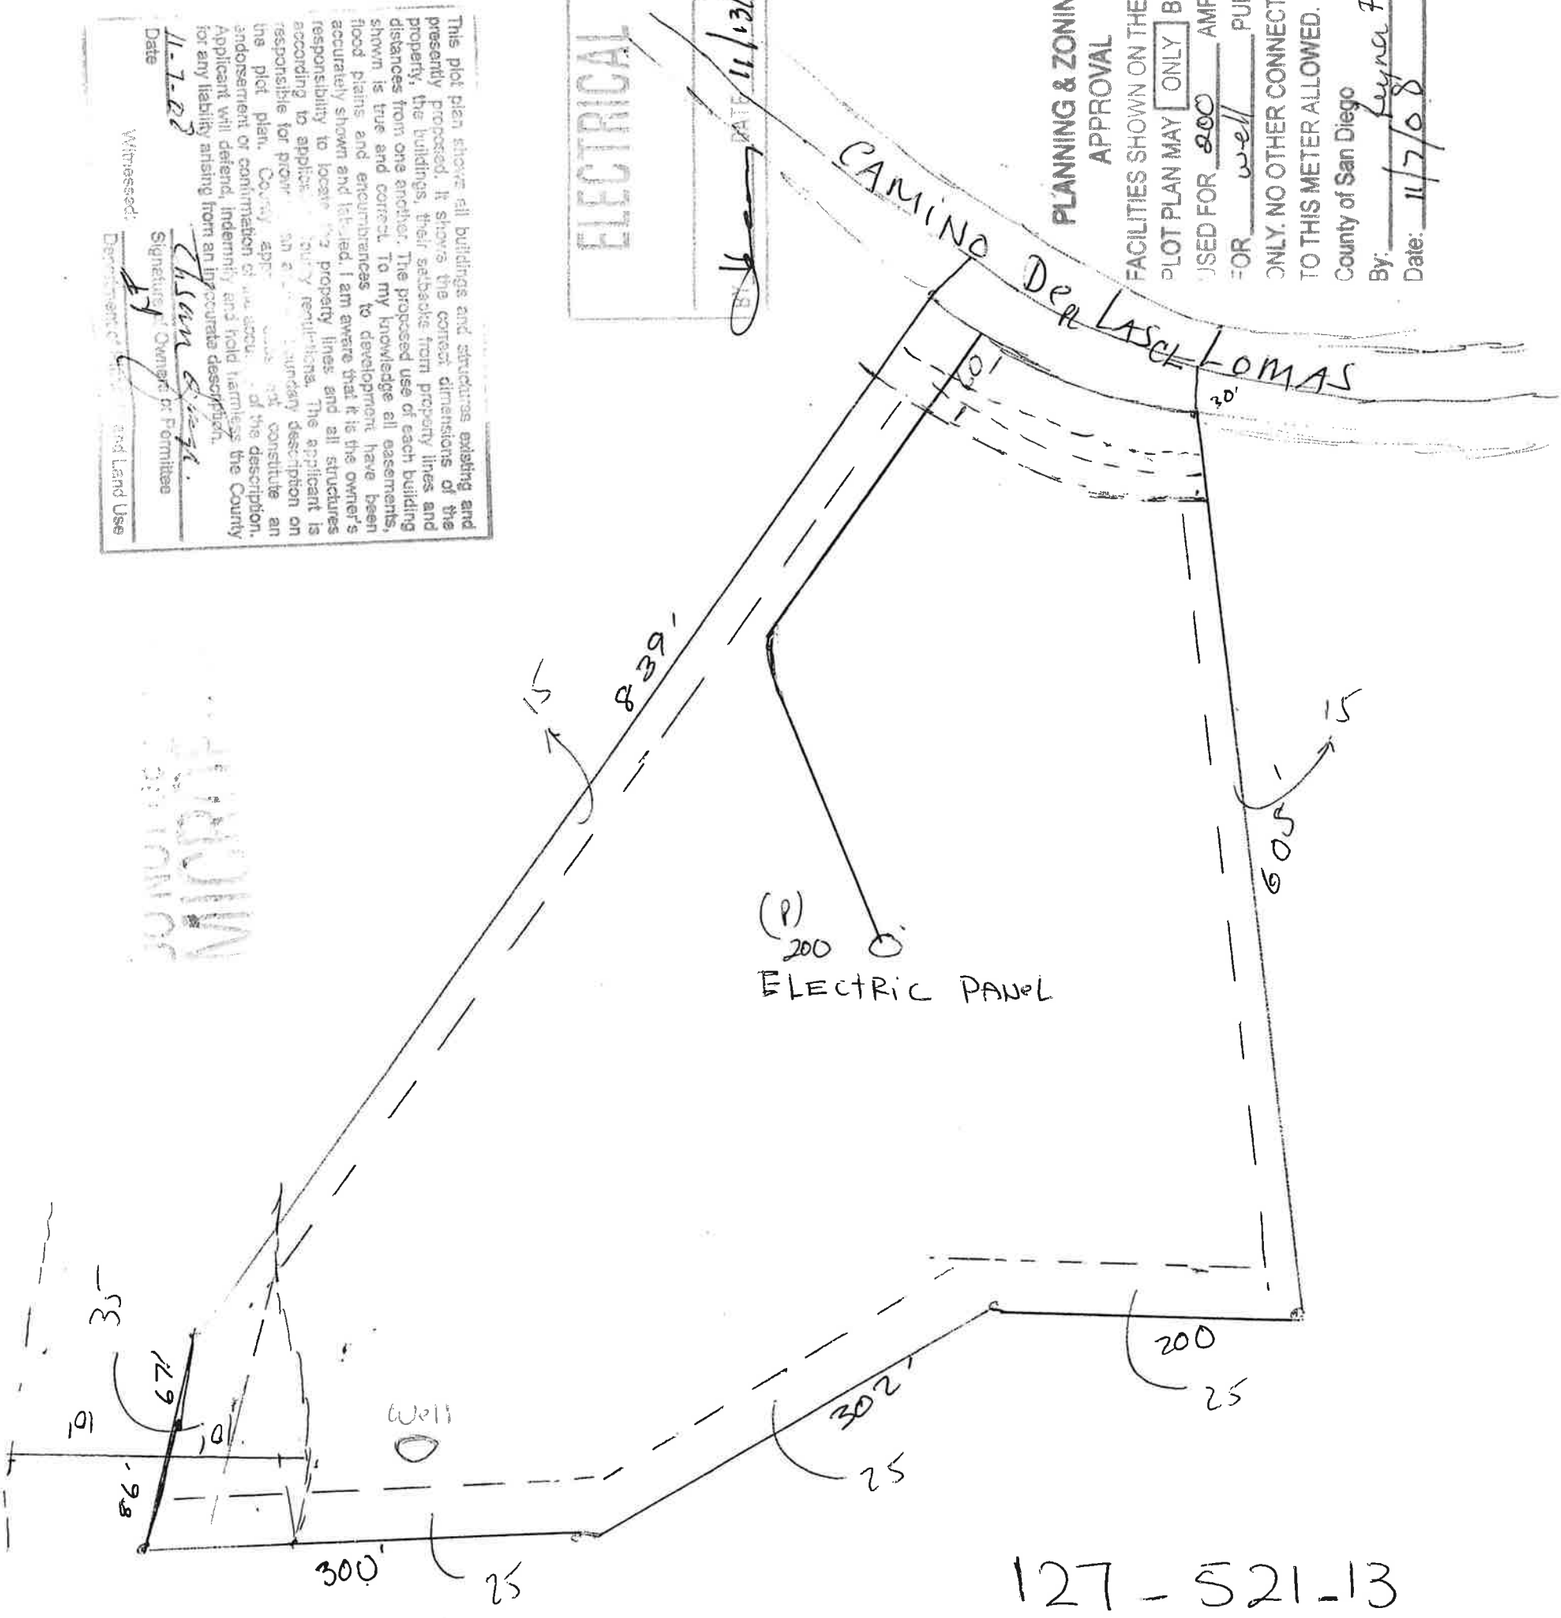

127-521-13