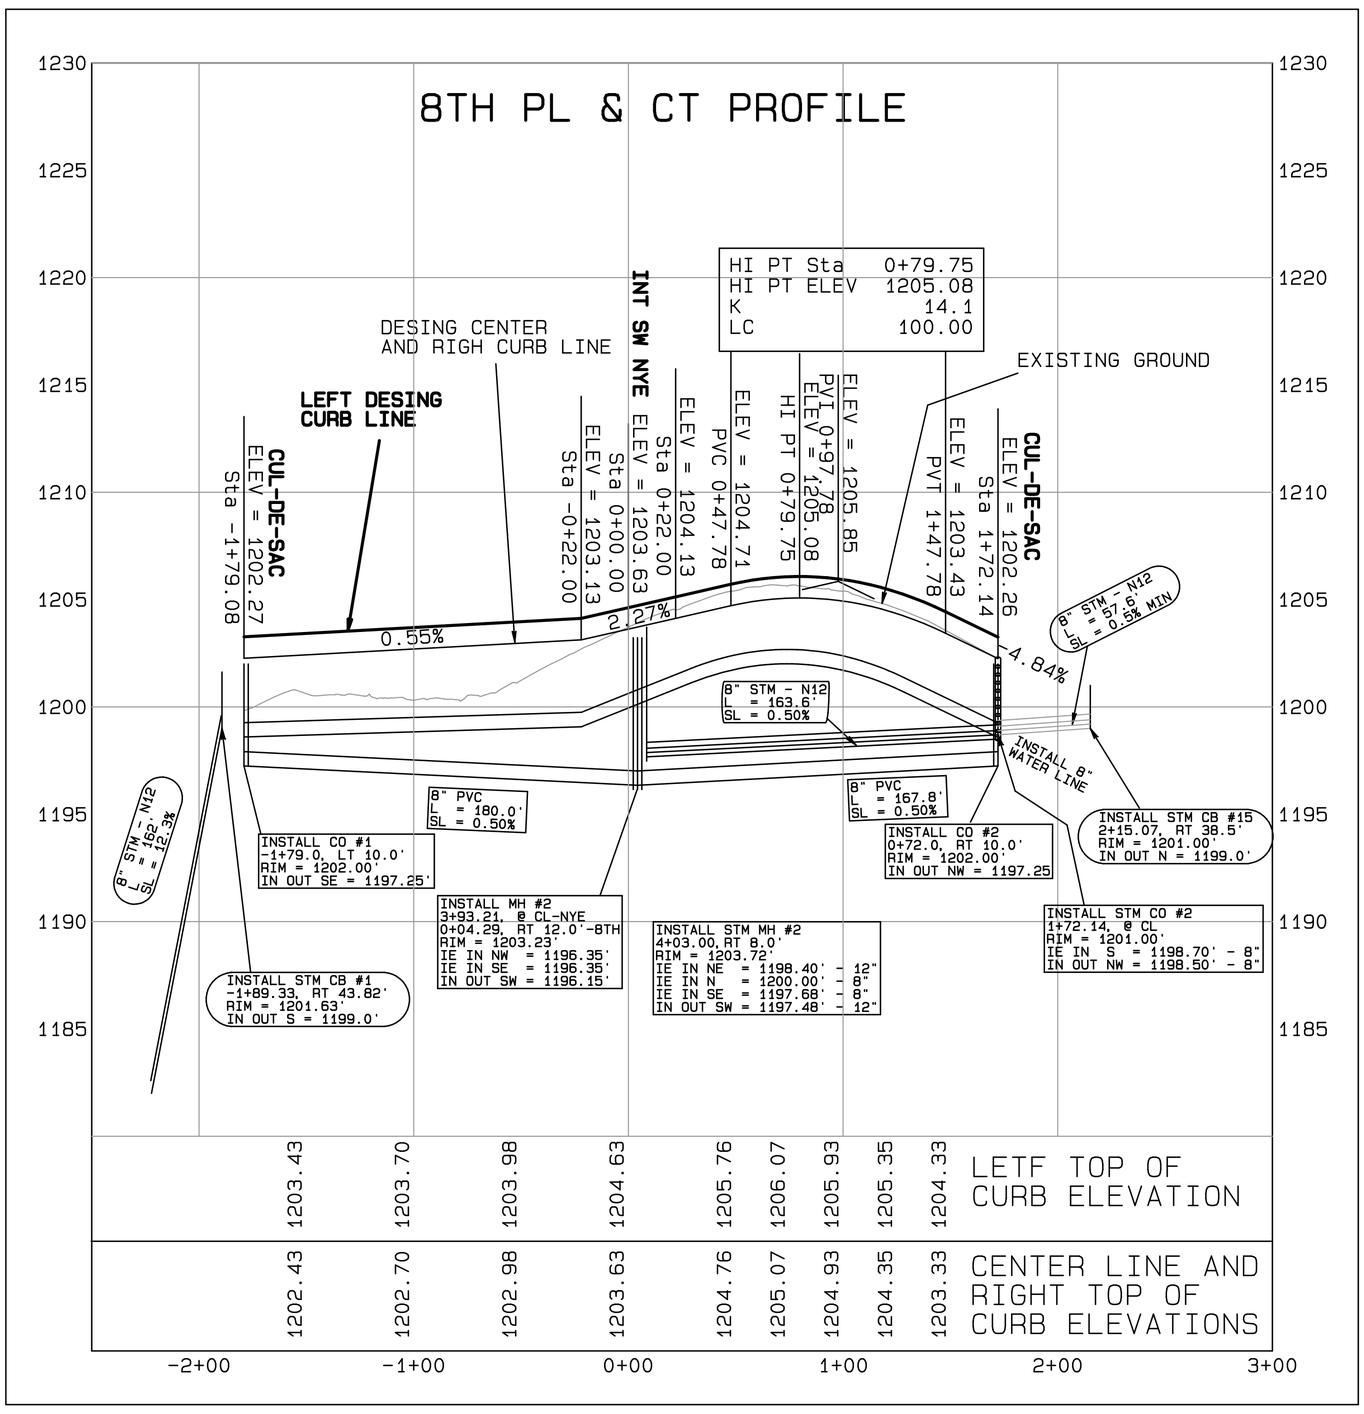

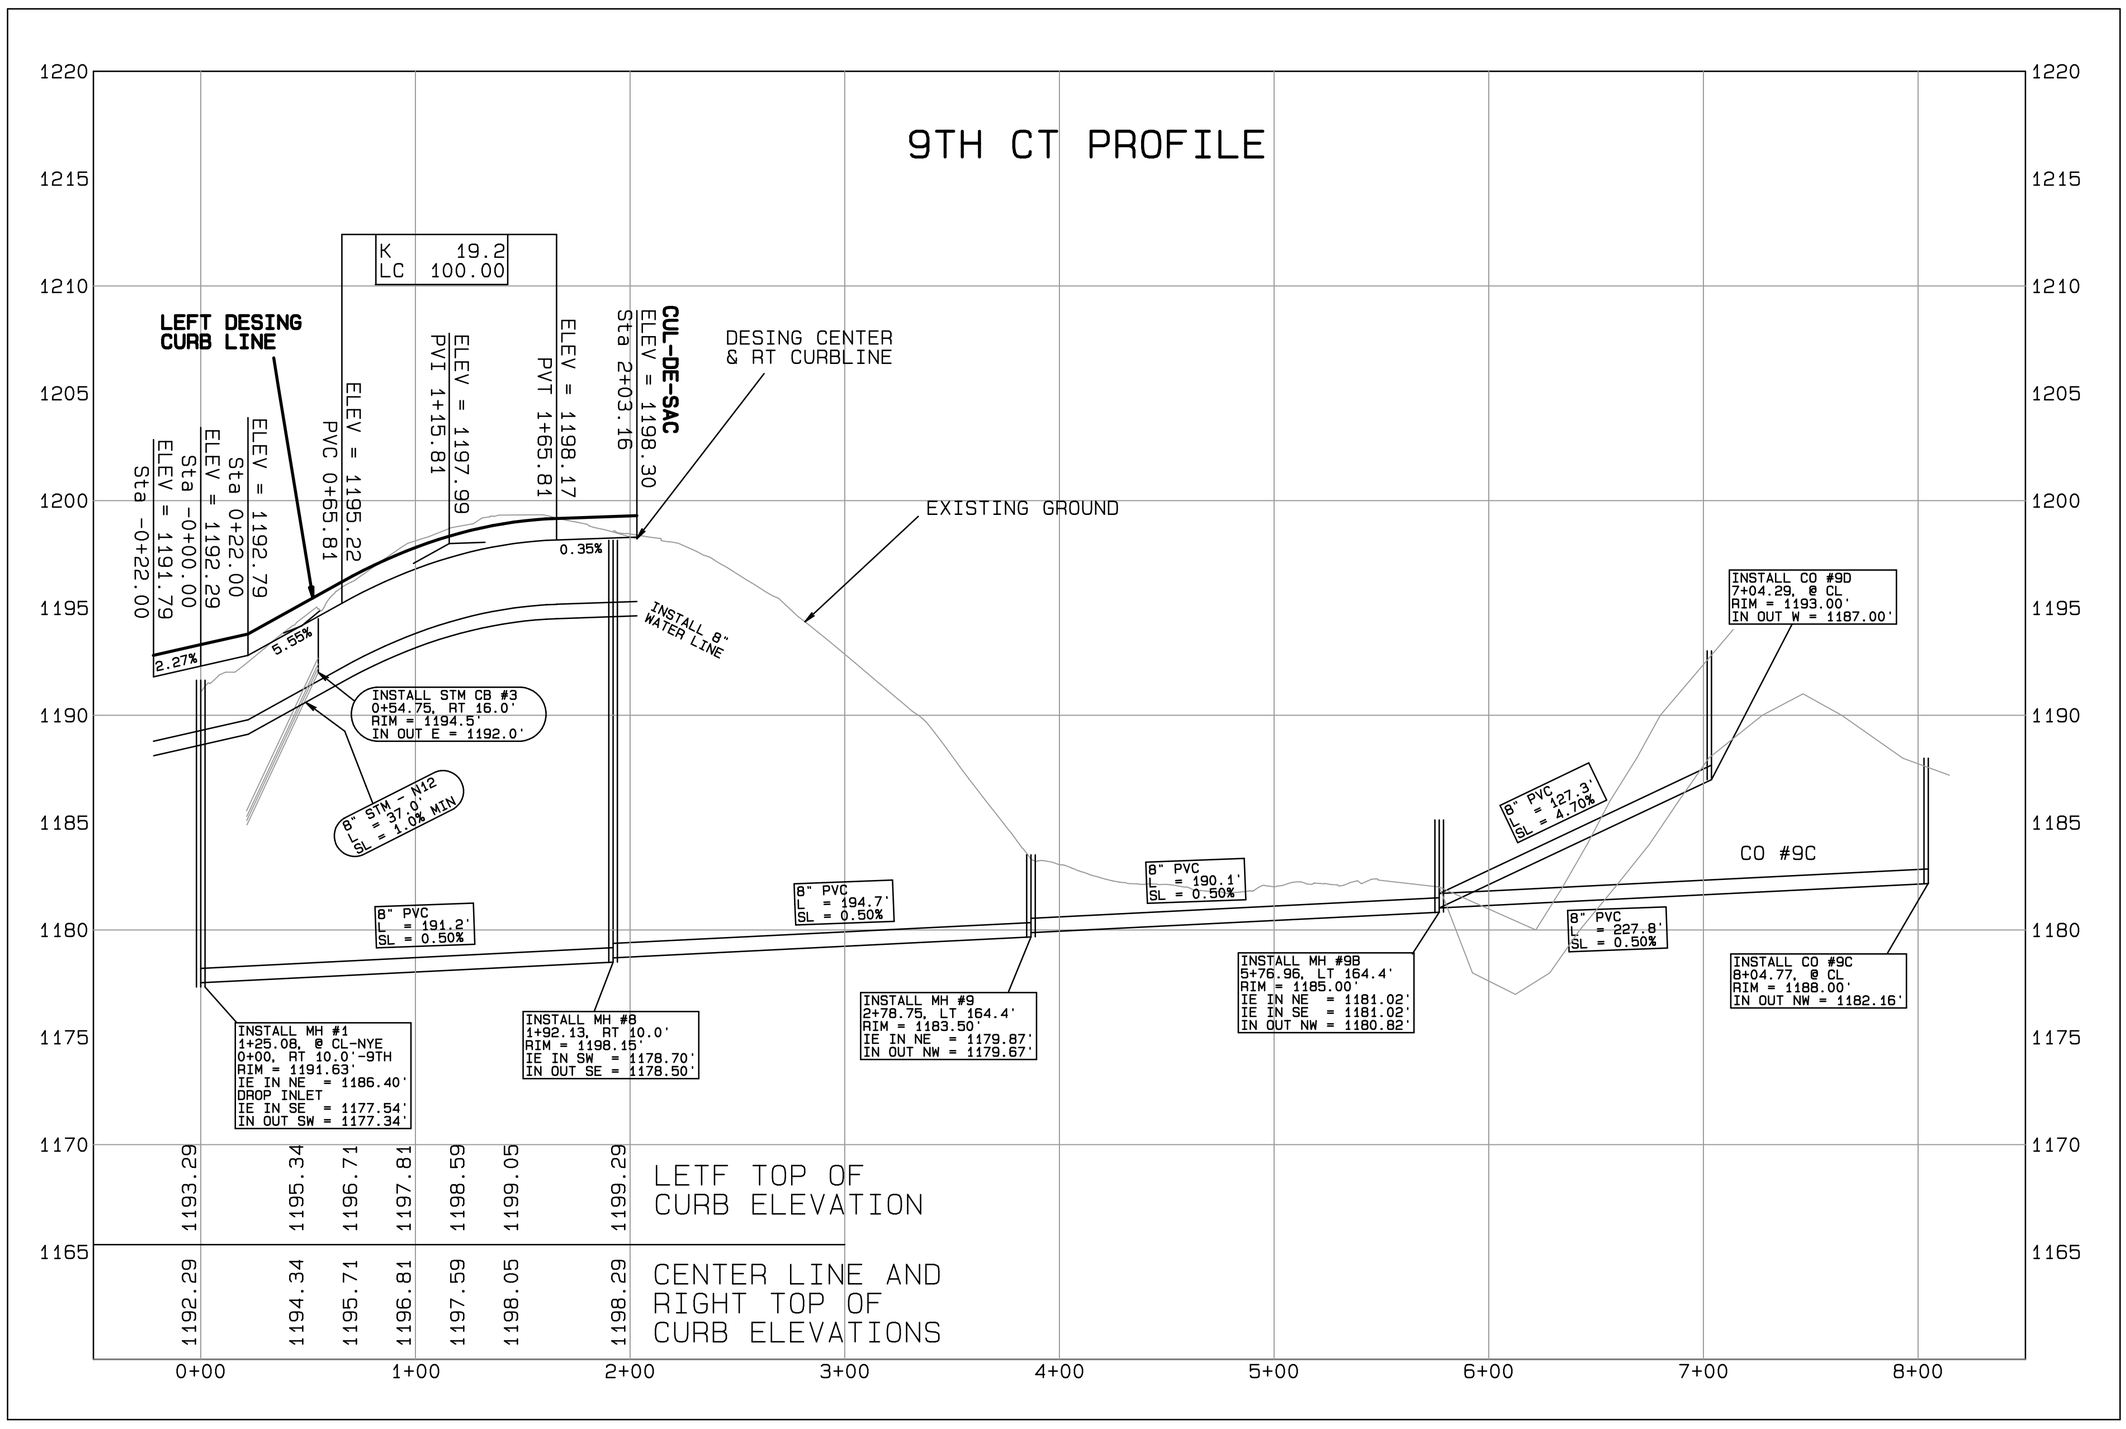

REGISTERED PROFESSIONAL ENGINEER
17,126
OREGON
MAY 11, 1994
AARON C. HOEFT

RENEWAL: 6-30-23
SIGNED: 6-13-22

SHEET 8 / 9 — DRAWING

PENDLETON ESTATES PHASE III

8TH & 9TH PROFILES

JOB #21-109

DATE: 6/13/22
DESIGNED BY: ACH
DRAWN BY: ACH
CHECKED BY: ACH

ACH ENGINEERING P.S.

2404 STATELINE ROAD WALLA WALLA, WASHINGTON. 99362 (509) 386-3072

HORIZ. SCALE: 50
VERT. SCALE: 5

	REVISION	DATE
1		
2		
3		
4		
5		