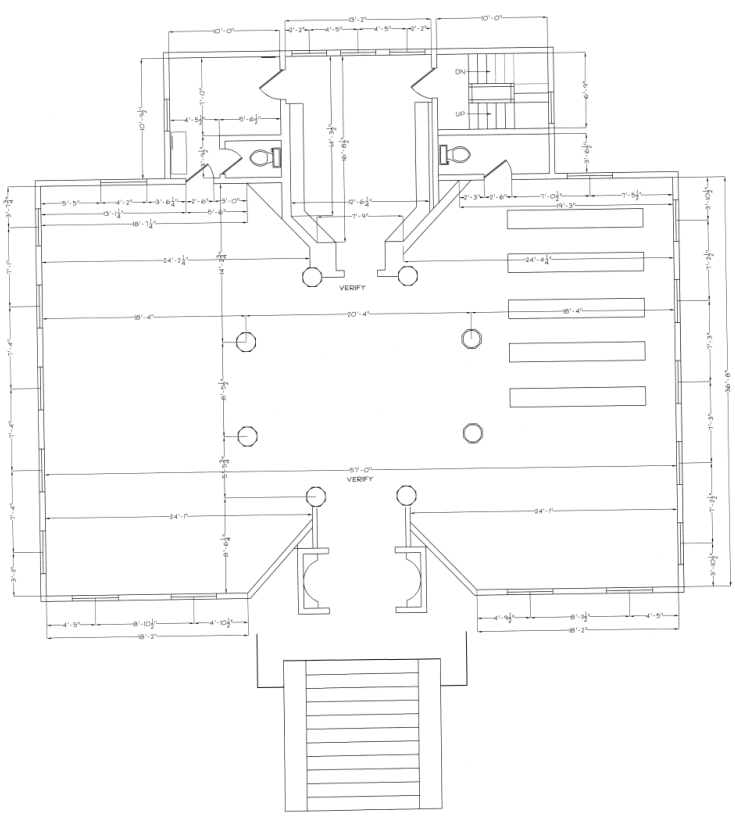

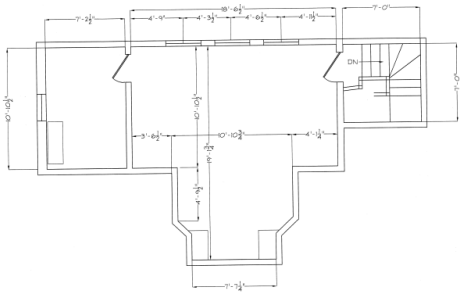

KRAFT LIBRARY

SCALE: 1"=4'-0"

SHEET 0 OF 0

DWG

DATE

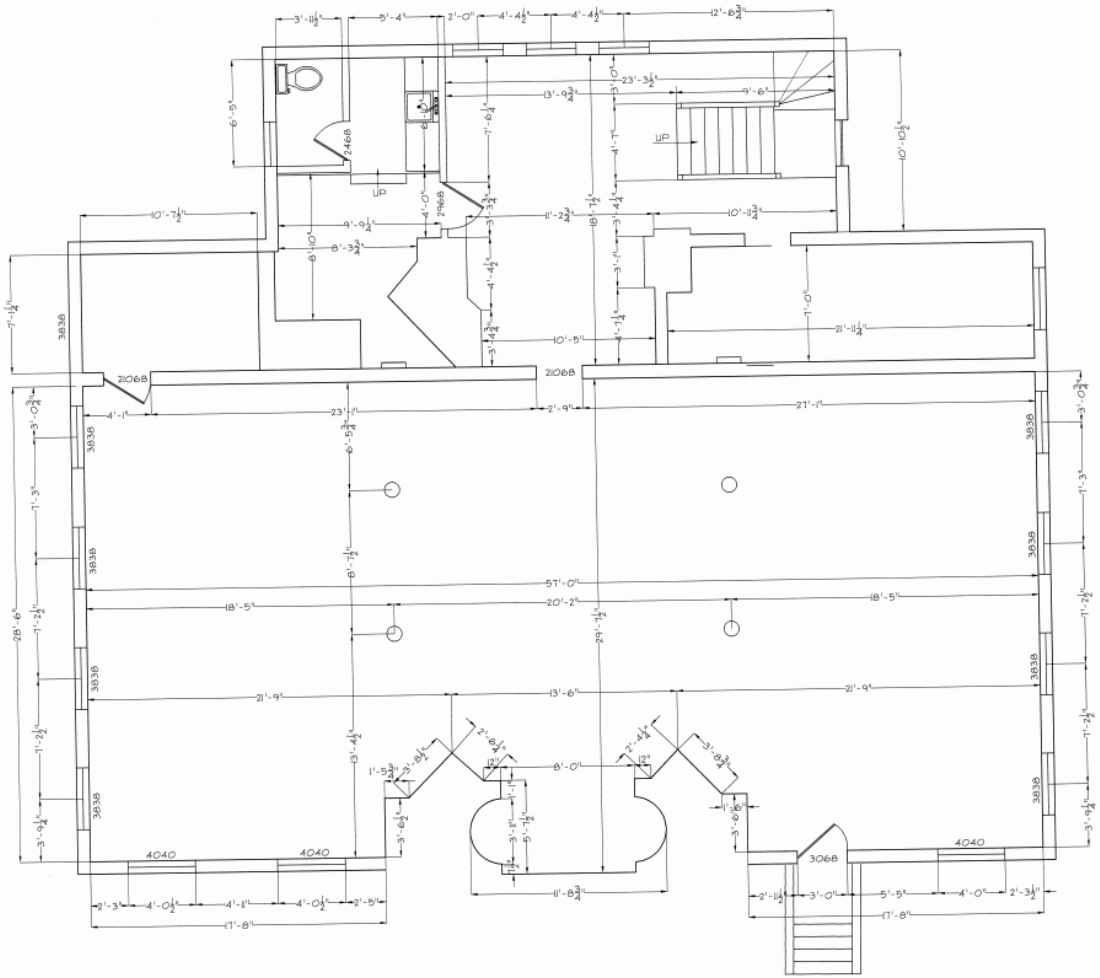

BASEMENT

KRAFT LIBRARY

SCALE: 1"=4'-0"

SHEET 0 OF 0

DWG

DATE

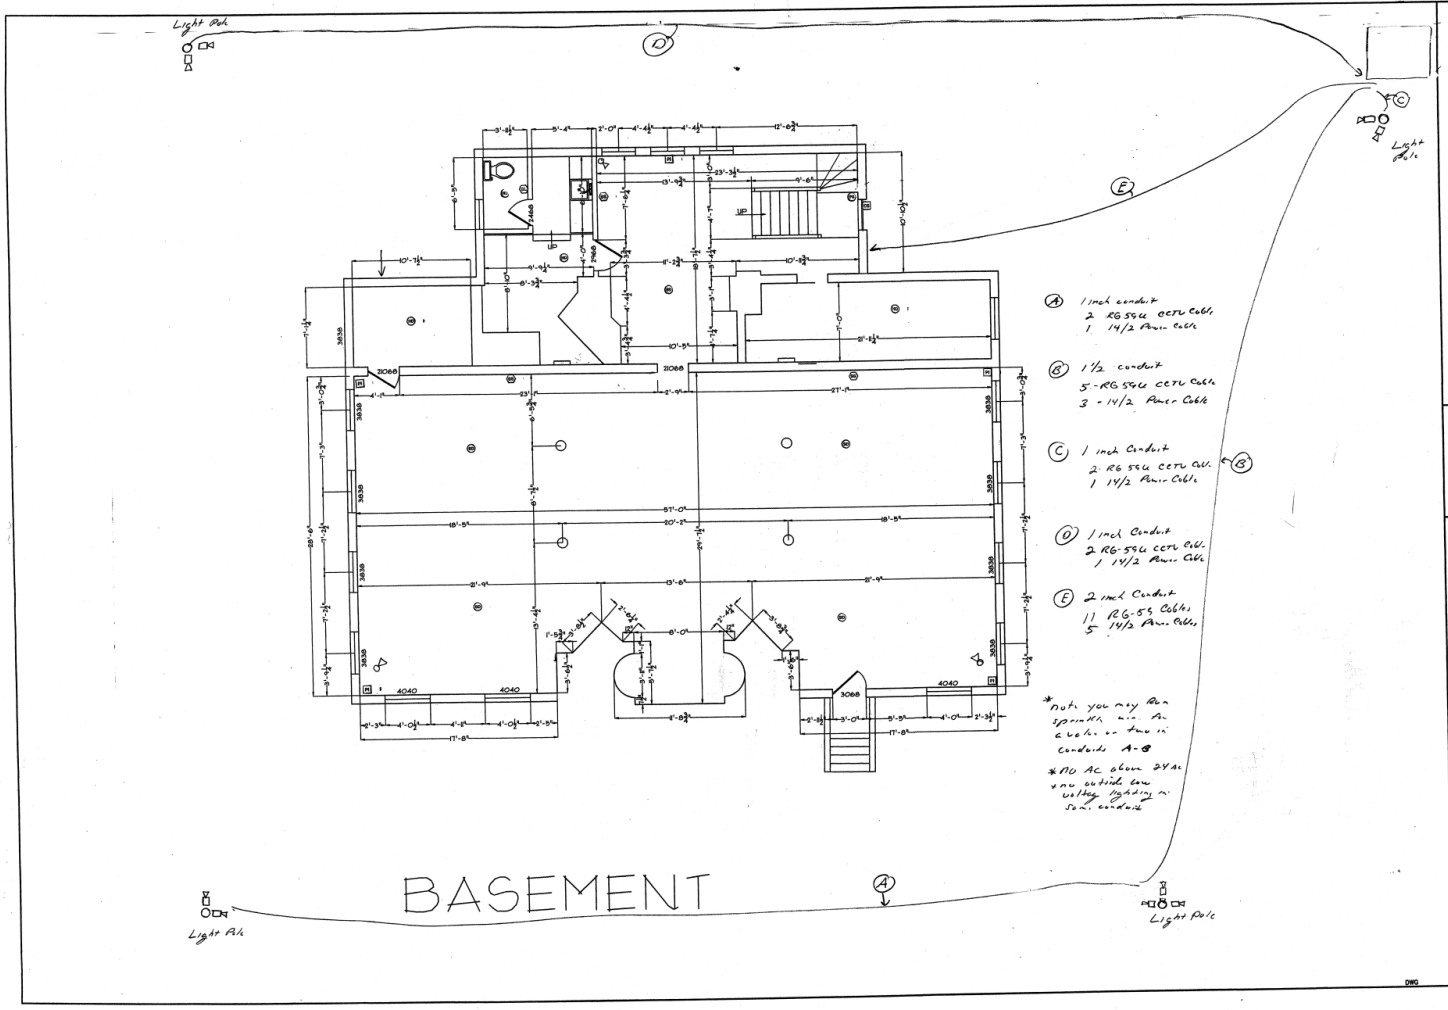

KRAFT LIBRARY

SCALE: 1"=6'-0"

SHEET 0 OF 0

DWG

DATE