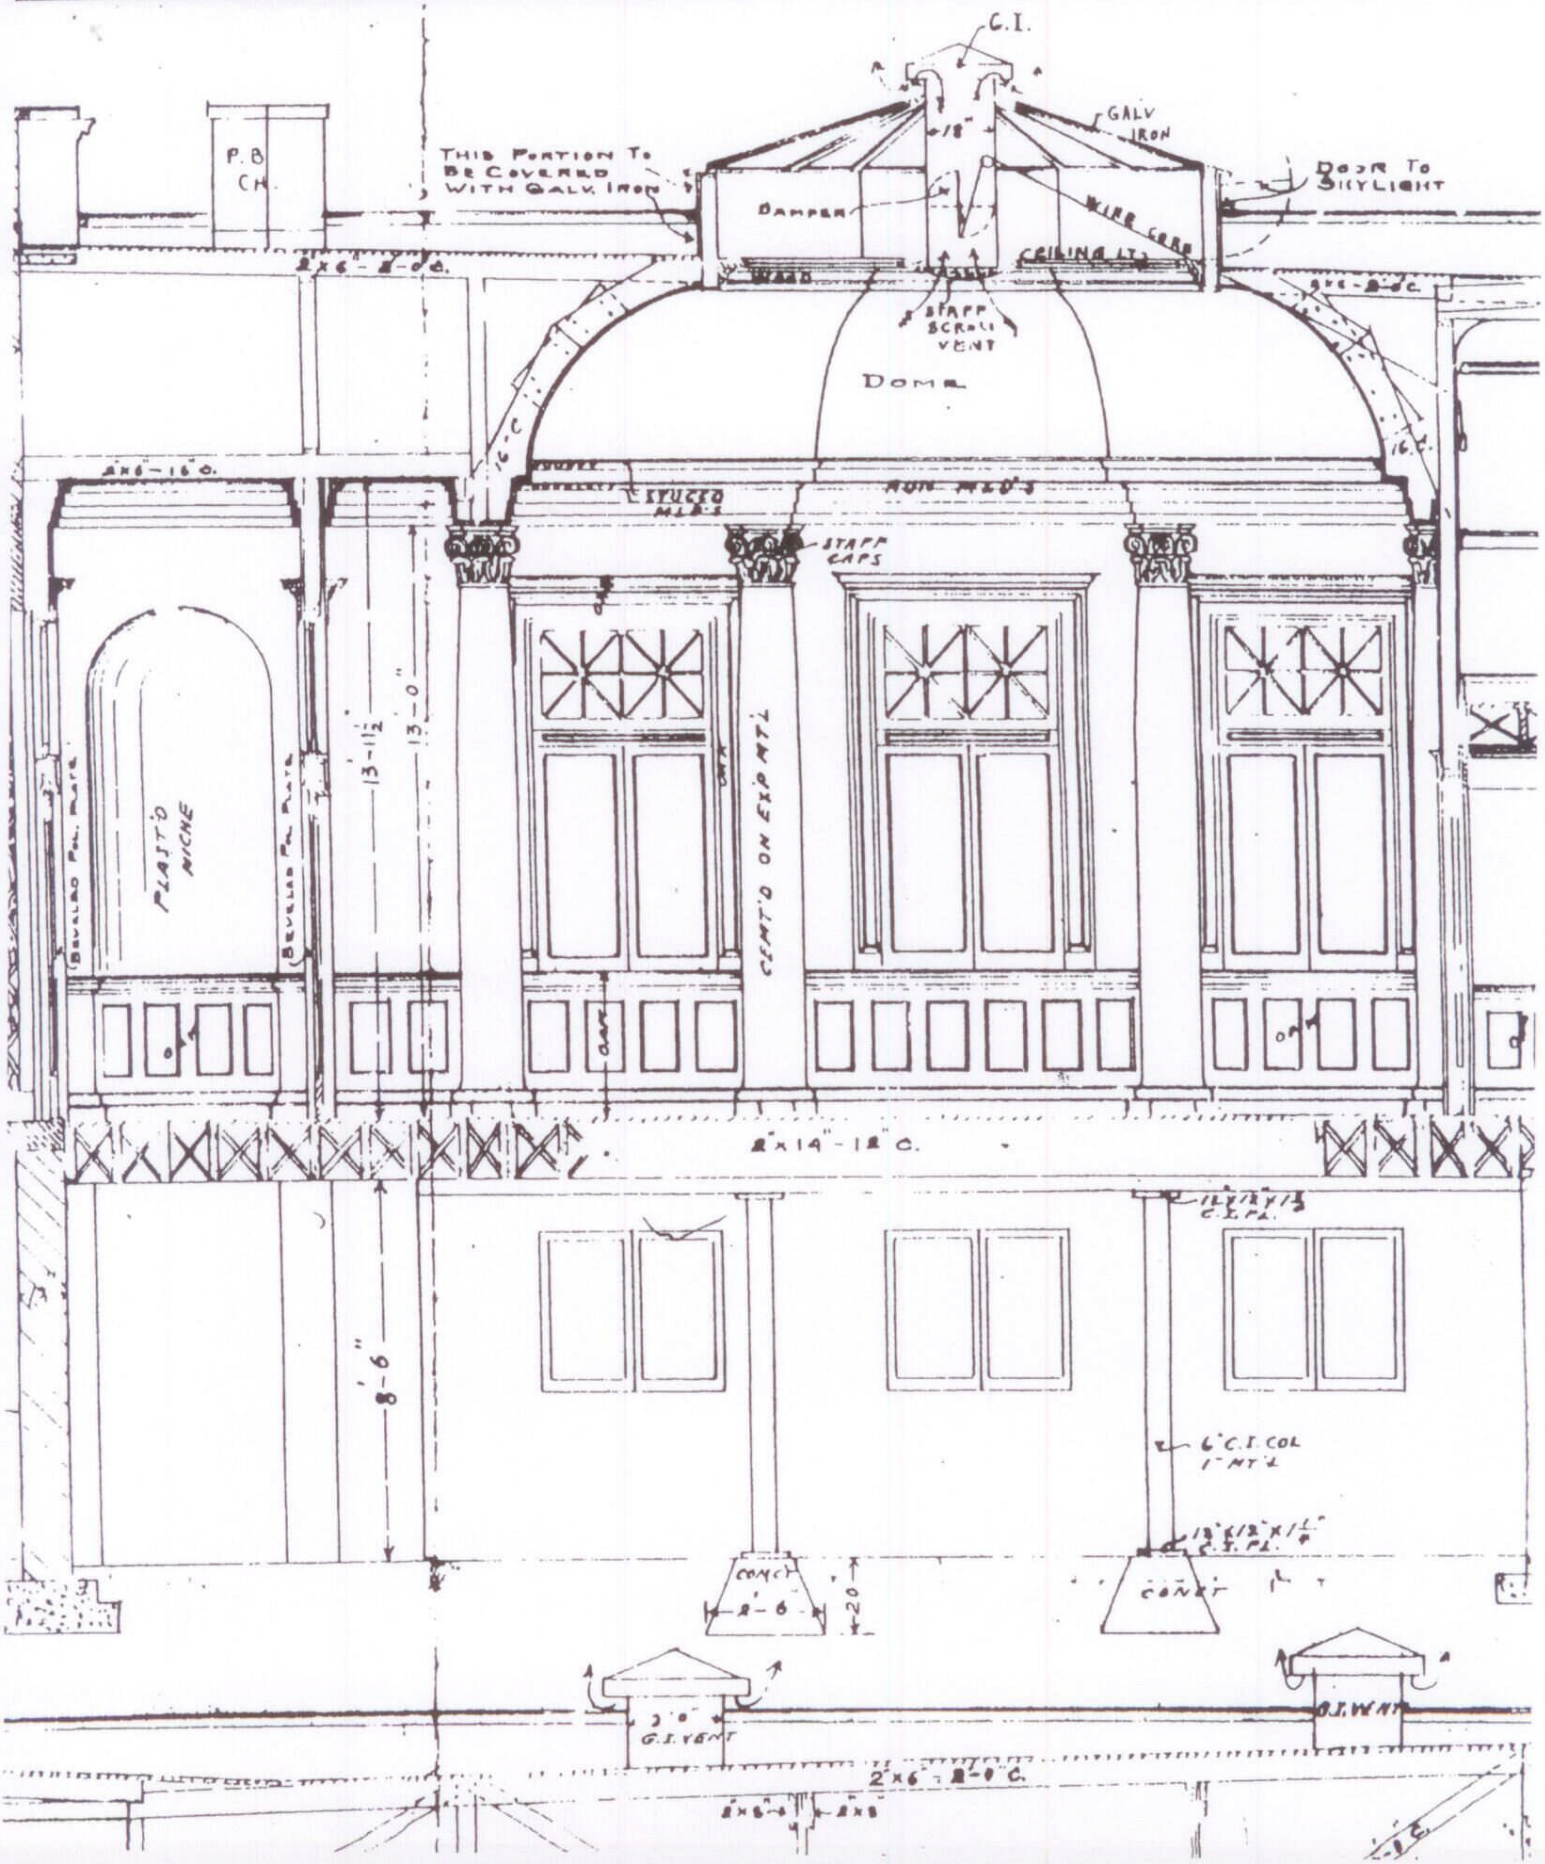
C.I.
GALV IRON
18"
P.B CH.
THIS PORTION TO BE COVERED WITH GALV. IRON
DOOR TO SKYLIGHT
DAMPER
WIRE CORD
CEILING LTS
2x6 - 8'-0 C.
WOOD
STAFF SCROLL VENT
DOME
16" C.
2x6 - 16" C.
STUCCO MLDS
NON MLD'S
STAFF CAPS
PLAST'D NICHE
BEVELED PL. PLATE
13'-11½"
13'-0"
CEMT'D ON EXP MT'L
2"x14" - 12" C.
12"x1/2"x1/8" C.I. PL.
8'-6"
6" C.I. COL 1" MT'L
12"x1/2"x1/4" C.I. PL.
CONC'T
2'-6"
20"
2'-0" C.I. VENT
C.I. VENT
2x6 - 8'-0 C.
2x6
2x8