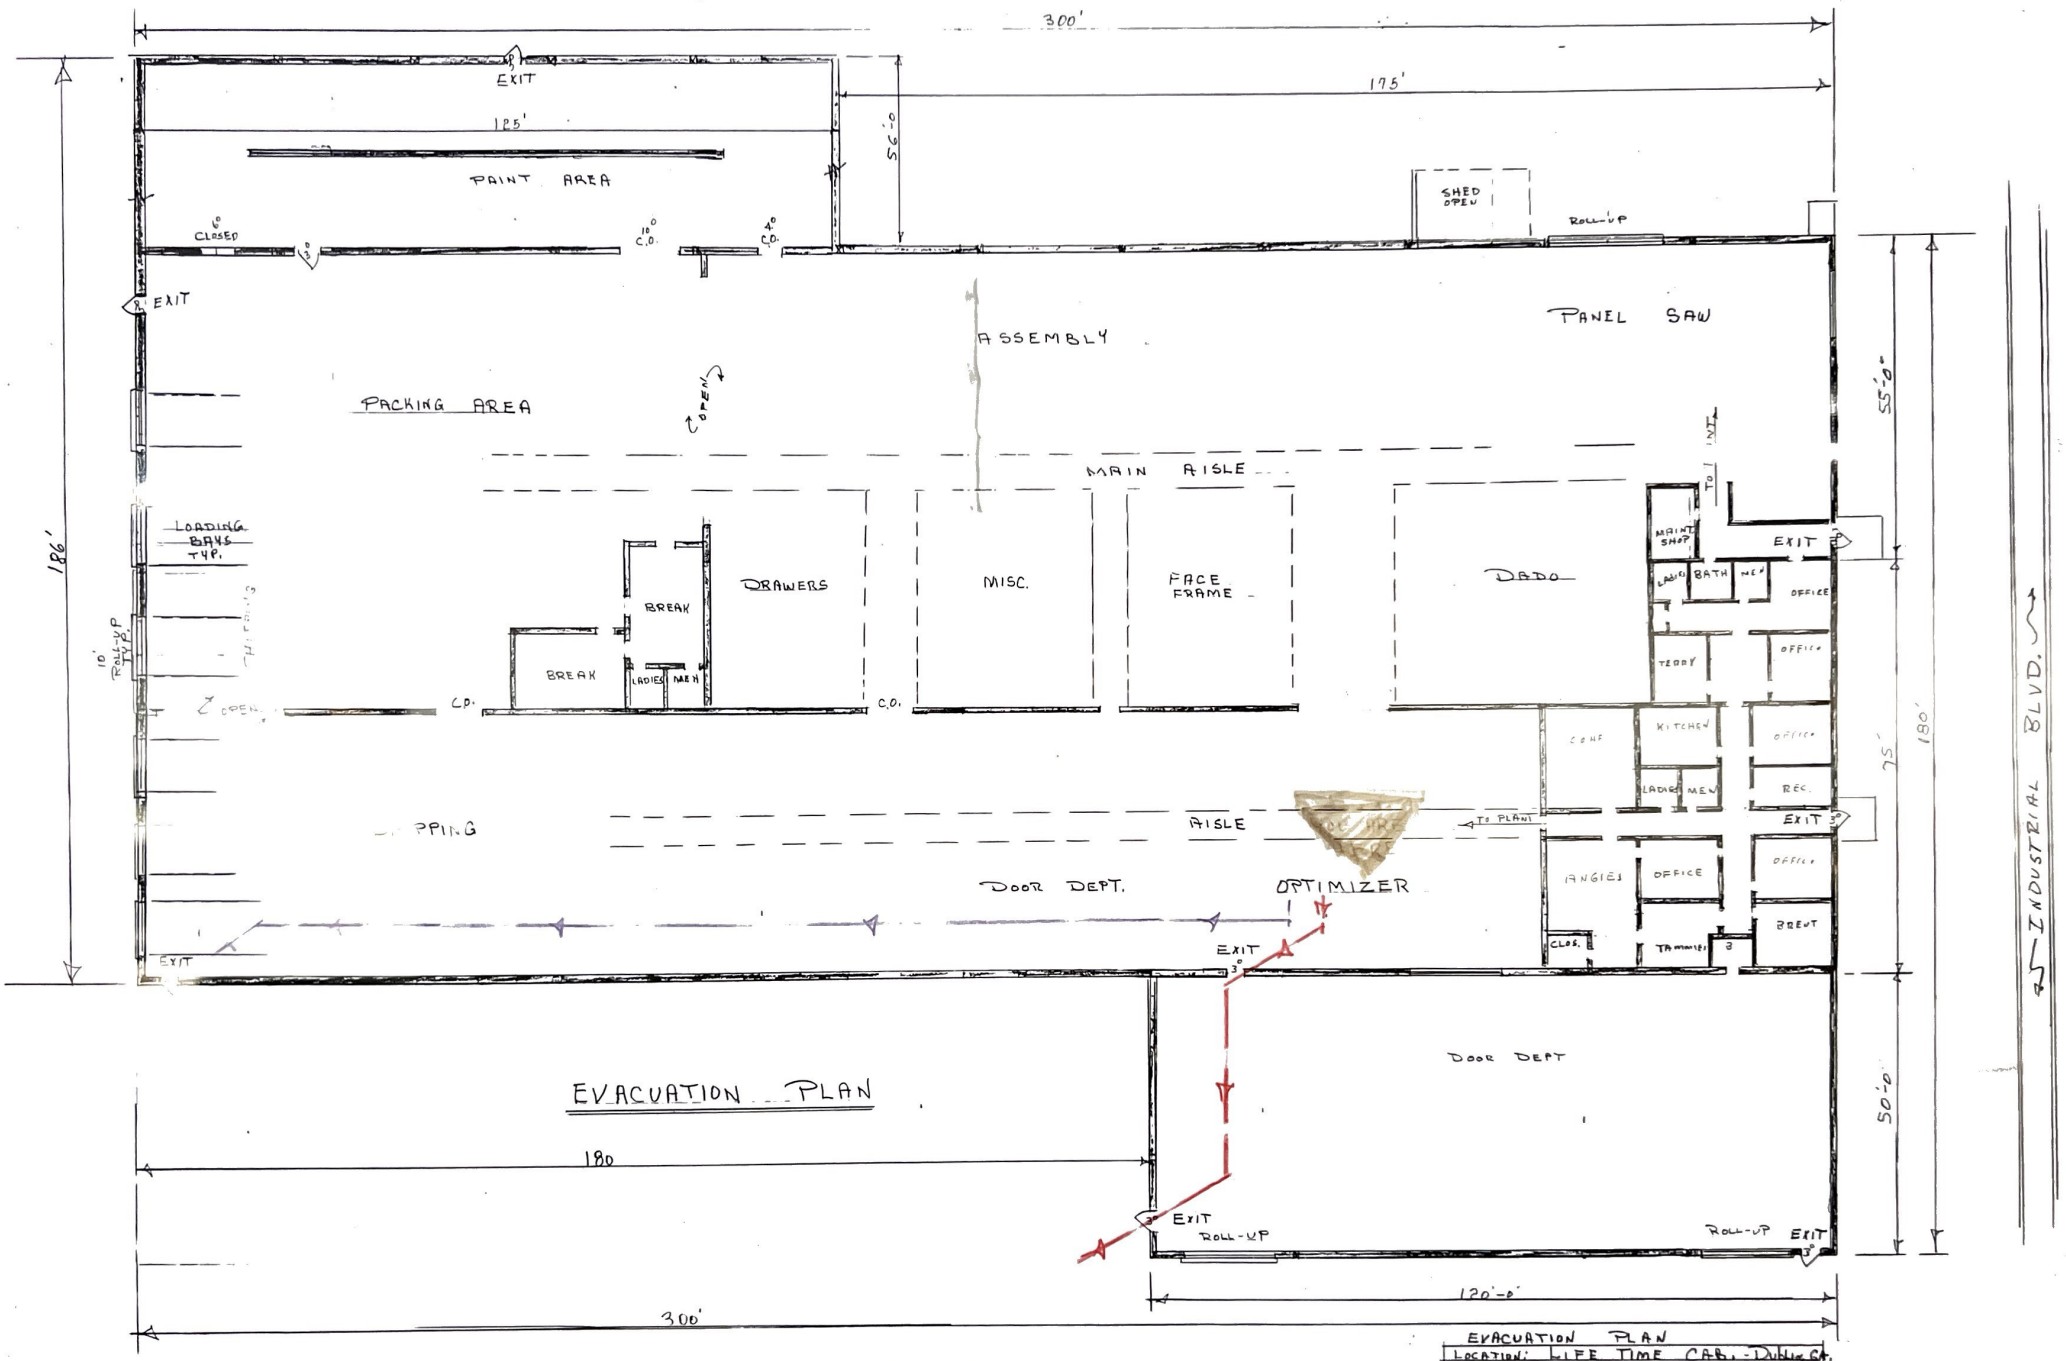

FLOOR PLAN

EVACUATION PLAN	
LOCATION:	LIFE TIME CAB. - Dublin Ca.
SCALE:	3/32" = 1'-0"
DATE: 7-6-09	DWN. BY: S.T.

PRIMARY EXIT

SECONDARY EXIT