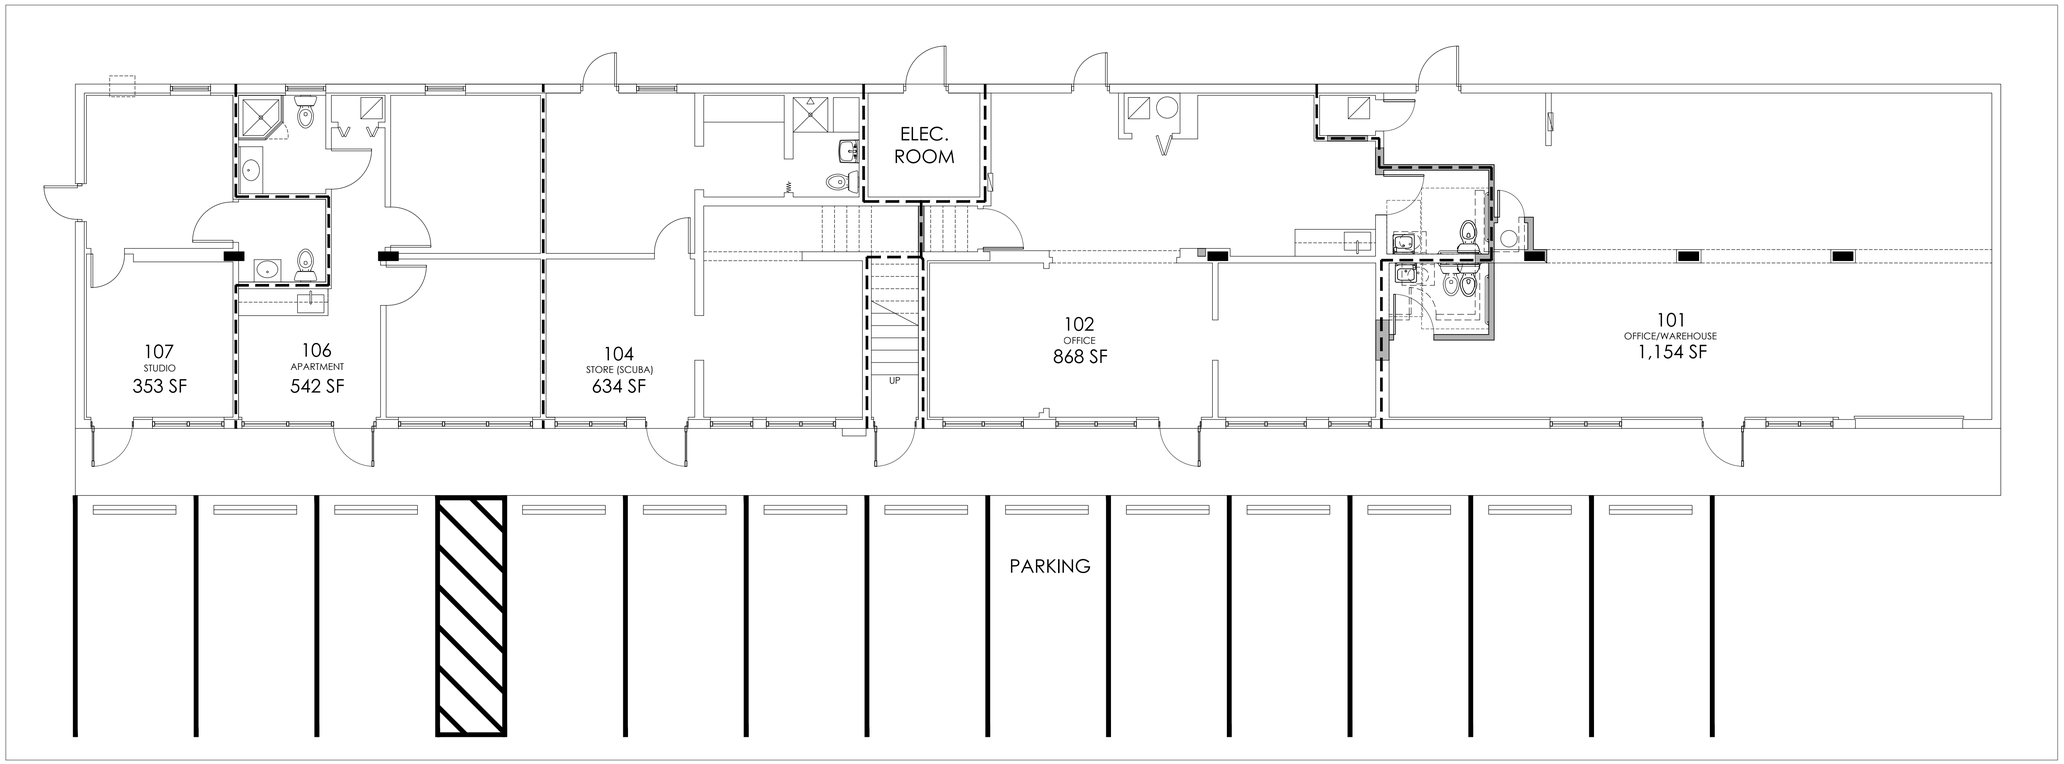

LOCATION PLAN - GROUND FLOOR

SCALE: 3/16" = 1'-0"

NORTH

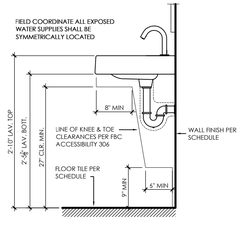

TYP. LAVATORY CLEARANCES

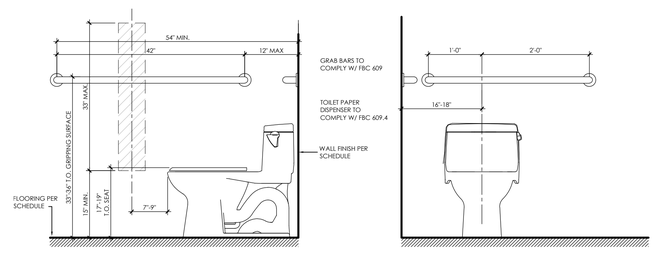

TYP. WATER CLOSET CLEARANCES

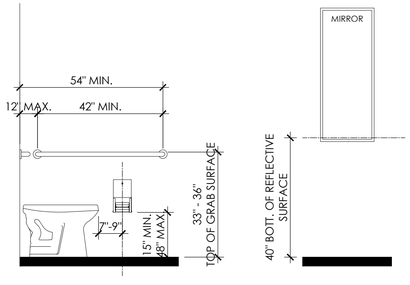

TYP. MOUNTING HEIGHTS DET.

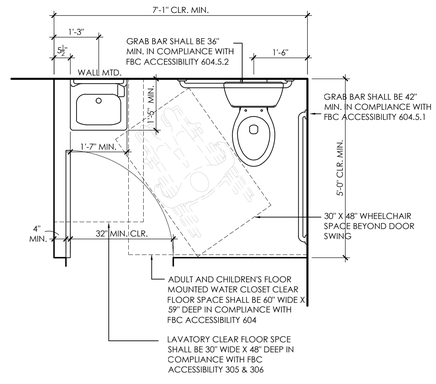

TYP. RR. CLEARANCES DET.

CONSTRUCTION PLAN - GROUND FLOOR

SCALE: 1/4" = 1'-0"

NORTH

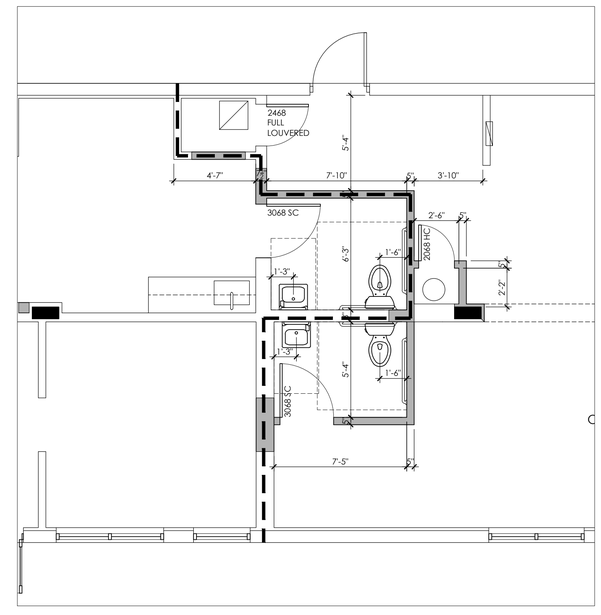

ARCHITECTURAL ALLIANCE
ARCHITECTURE
AA26001446
612 SW 4th AVENUE FORT LAUDERDALE
FLORIDA 33315 - PH: 954.744.8858
architecture@archall.net

seal

Pete Meador Ebersole
AR0011636

revision dates

project name

FACADE IMPROVEMENT FOR:
MEADOWBROOK DANIA
/ DANIA, FLORIDA /

sheet description

DEMOLITION & LIFE SAFETY PLANS

release date
7-18-2024

project number
24127 A

drawing number
A-1.0