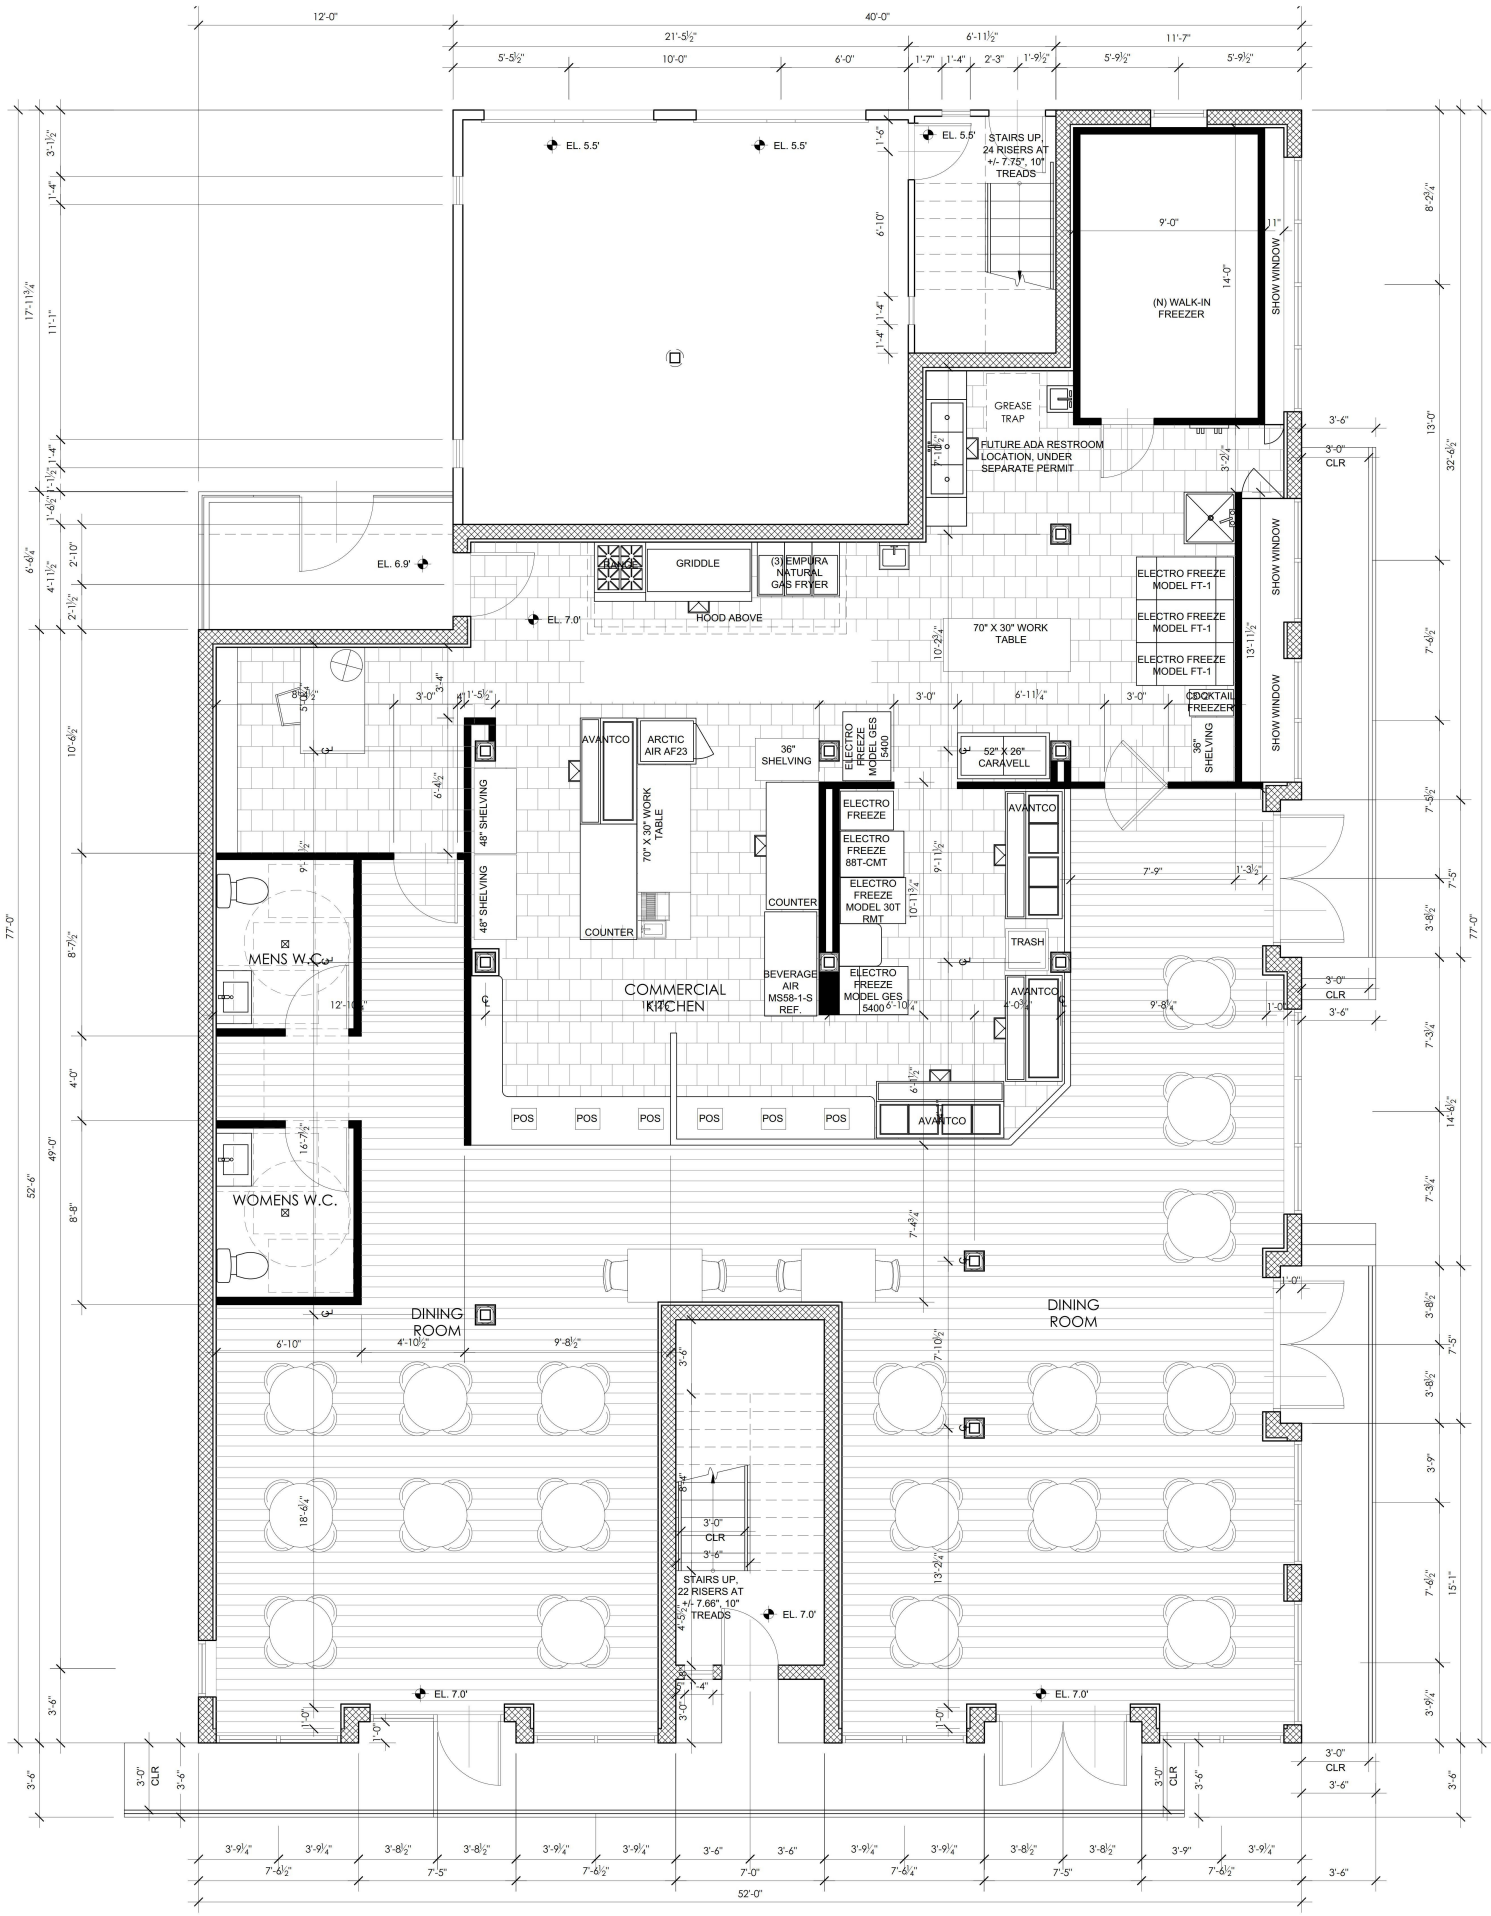

GROUND FLOOR COMMERCIAL FLOOR PLAN

scale: 1/4" - 1'-0"