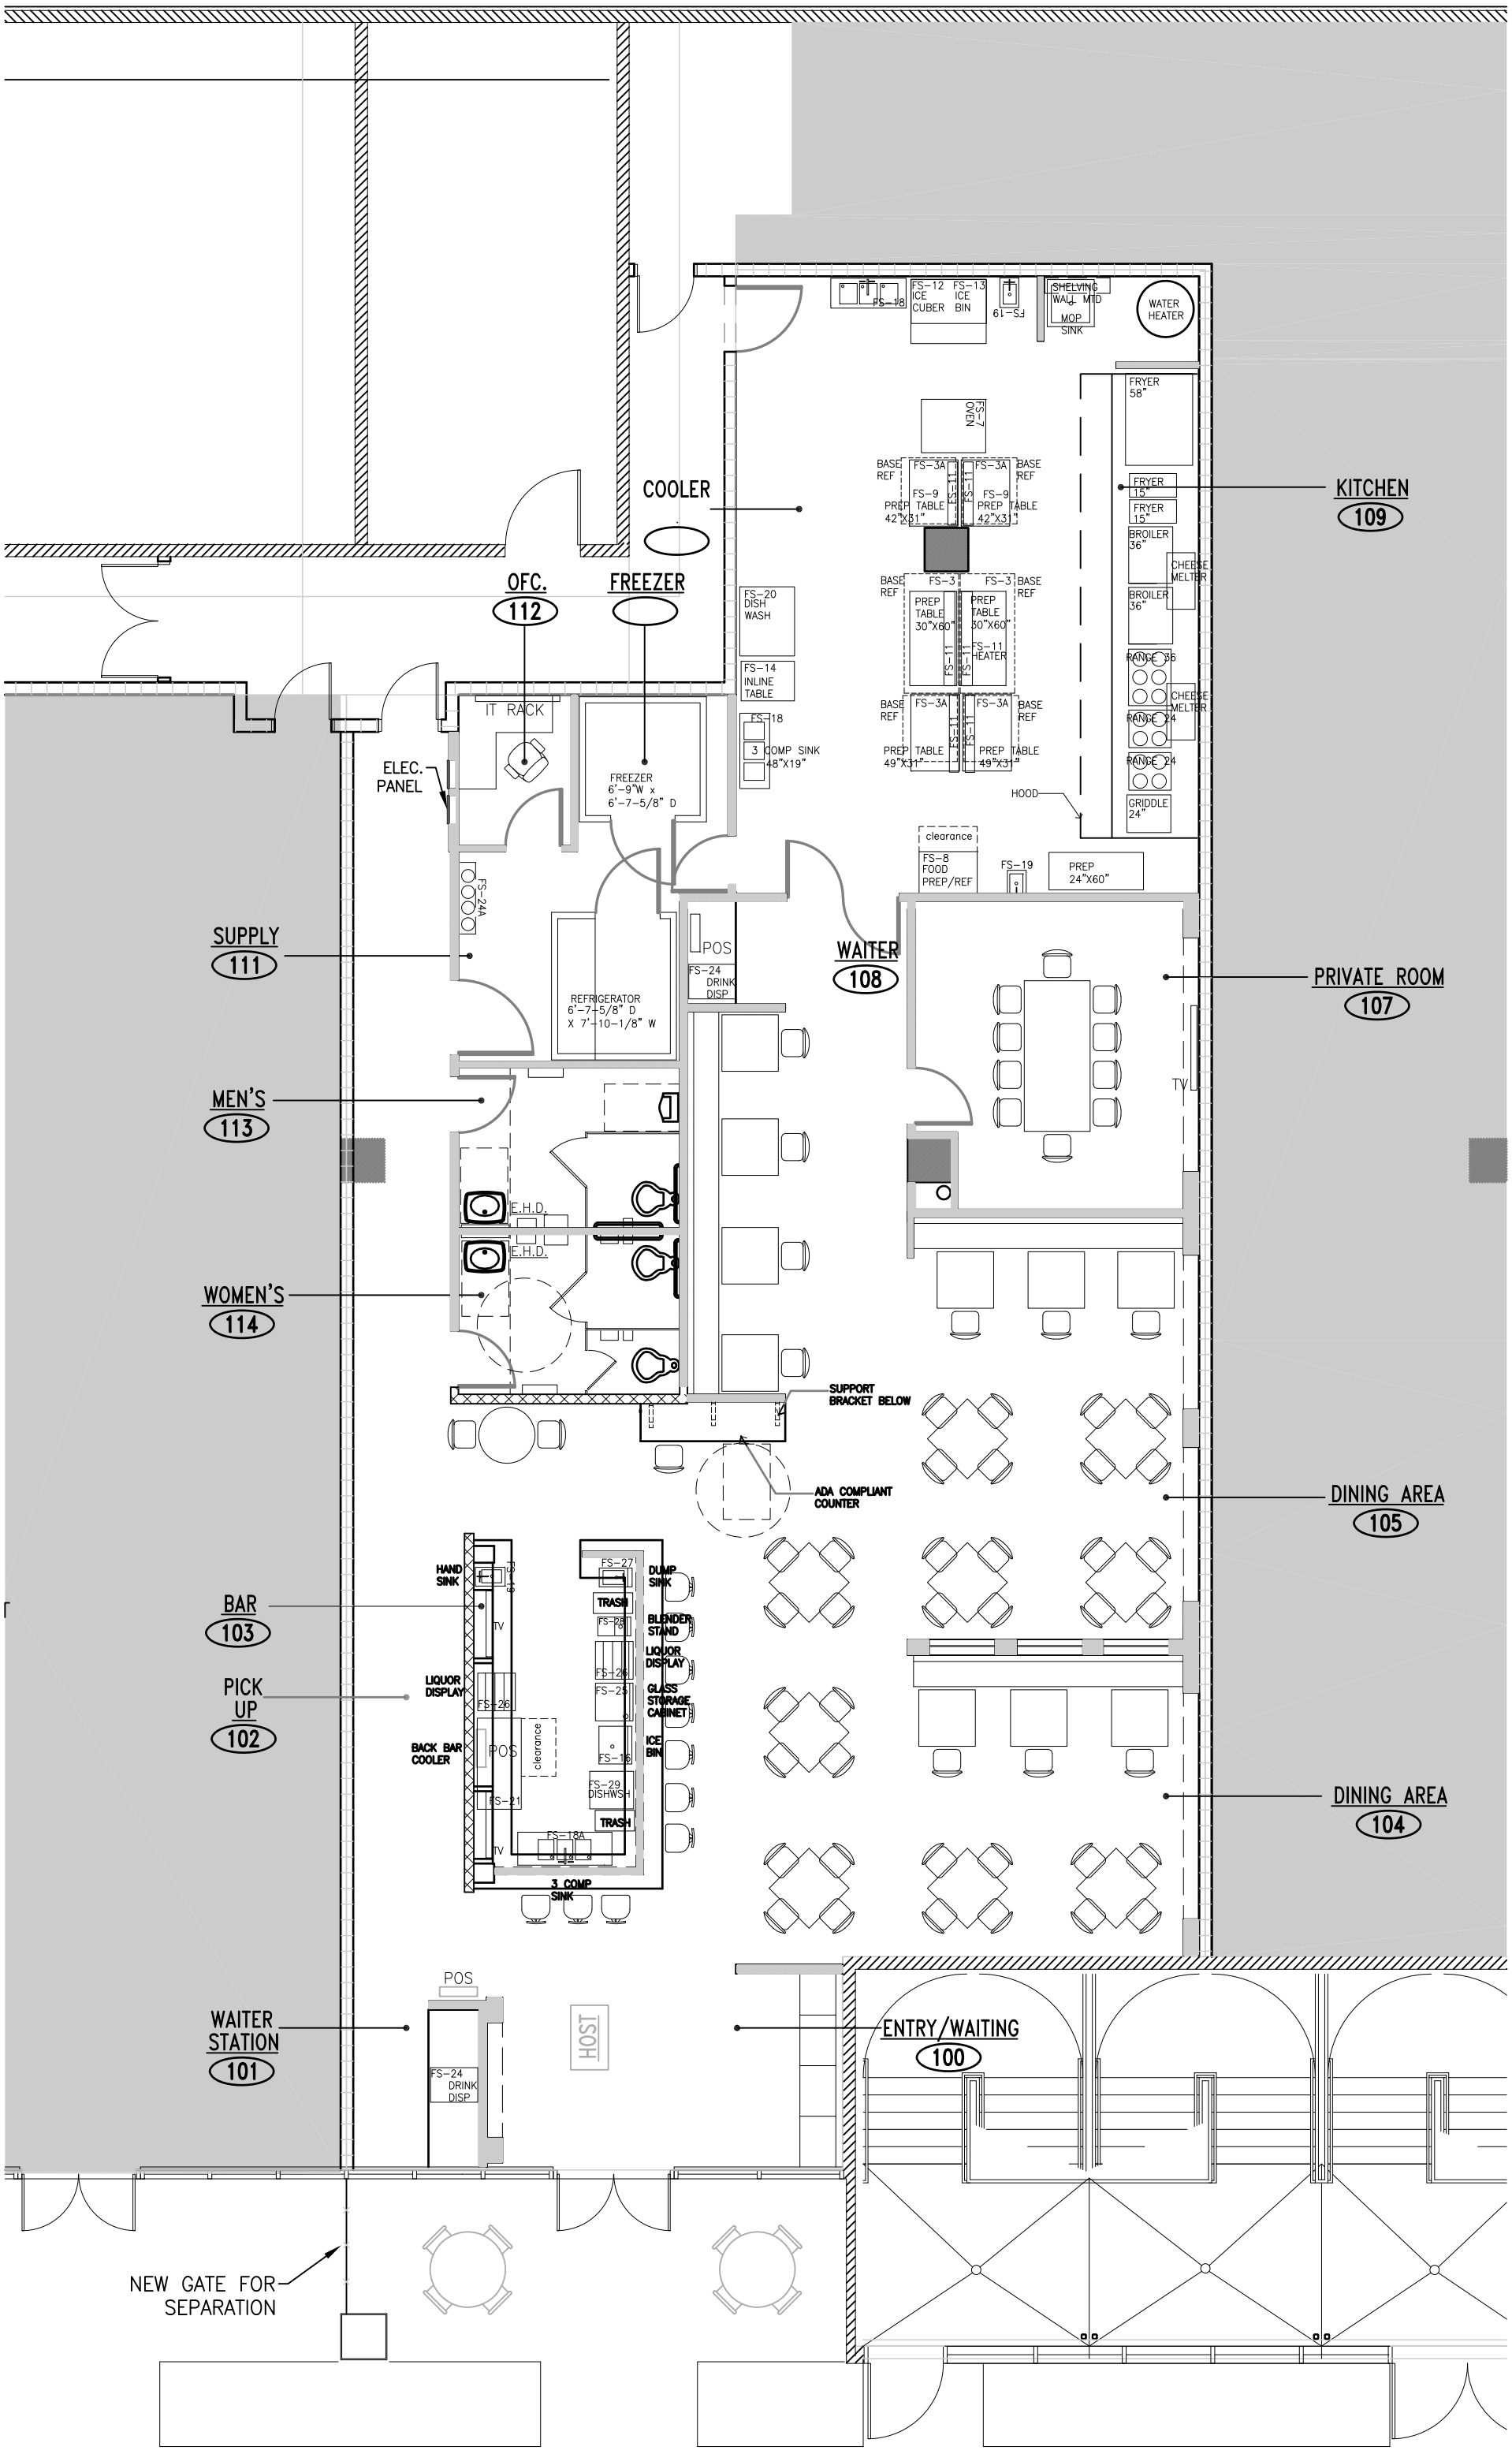
COOLER
OFC.
112
FREEZER
KITCHEN
109
FS-20
DISH
WASH
FS-14
INLINE
TABLE
IT RACK
FS-18
3 COMP SINK
48"X19"
ELEC.
PANEL
FREEZER
6'-9"W x
6'-7-5/8" D
FS-12
ICE
CUBER
FS-13
ICE
BIN
FS-18
FS-19
SHELVING
WALL MTD
MOP
SINK
WATER
HEATER
FRYER
58"
FRYER
15"
FRYER
15"
BROILER
36"
CHEESE
MELTER
BROILER
36"
RANGE 36
CHEESE
MELTER
RANGE 24
RANGE 24
GRIDDLE
24"
HOOD
FS-7
OVEN
BASE
REF
FS-3A
FS-9
PREP TABLE
42"X31"
FS-11
FS-3
PREP
TABLE
30"X60"
FS-11
HEATER
FS-3A
PREP TABLE
49"X31"
clearance
FS-8
FOOD
PREP/REF
FS-19
PREP
24"X60"
SUPPLY
111
FS-24A
POS
FS-24
DRINK
DISP
WAITER
108
PRIVATE ROOM
107
REFRIGERATOR
6'-7-5/8" D
X 7'-10-1/8" W
TV
MEN'S
113
E.H.D.
E.H.D.
WOMEN'S
114
SUPPORT
BRACKET BELOW
ADA COMPLIANT
COUNTER
DINING AREA
105
HAND
SINK
FS-27
DUMP
SINK
TRASH
FS-28
BLENDER
STAND
LIQUOR
DISPLAY
FS-26
FS-25
GLASS
STORAGE
CABINET
BAR
103
LIQUOR
DISPLAY
FS-26
PICK
UP
102
BACK BAR
COOLER
POS
clearance
FS-16
ICE
BIN
FS-21
FS-29
DISHWSH
TRASH
FS-18A
3 COMP
SINK
DINING AREA
104
POS
WAITER
STATION
101
FS-24
DRINK
DISP
HOST
ENTRY/WAITING
100
NEW GATE FOR
SEPARATION