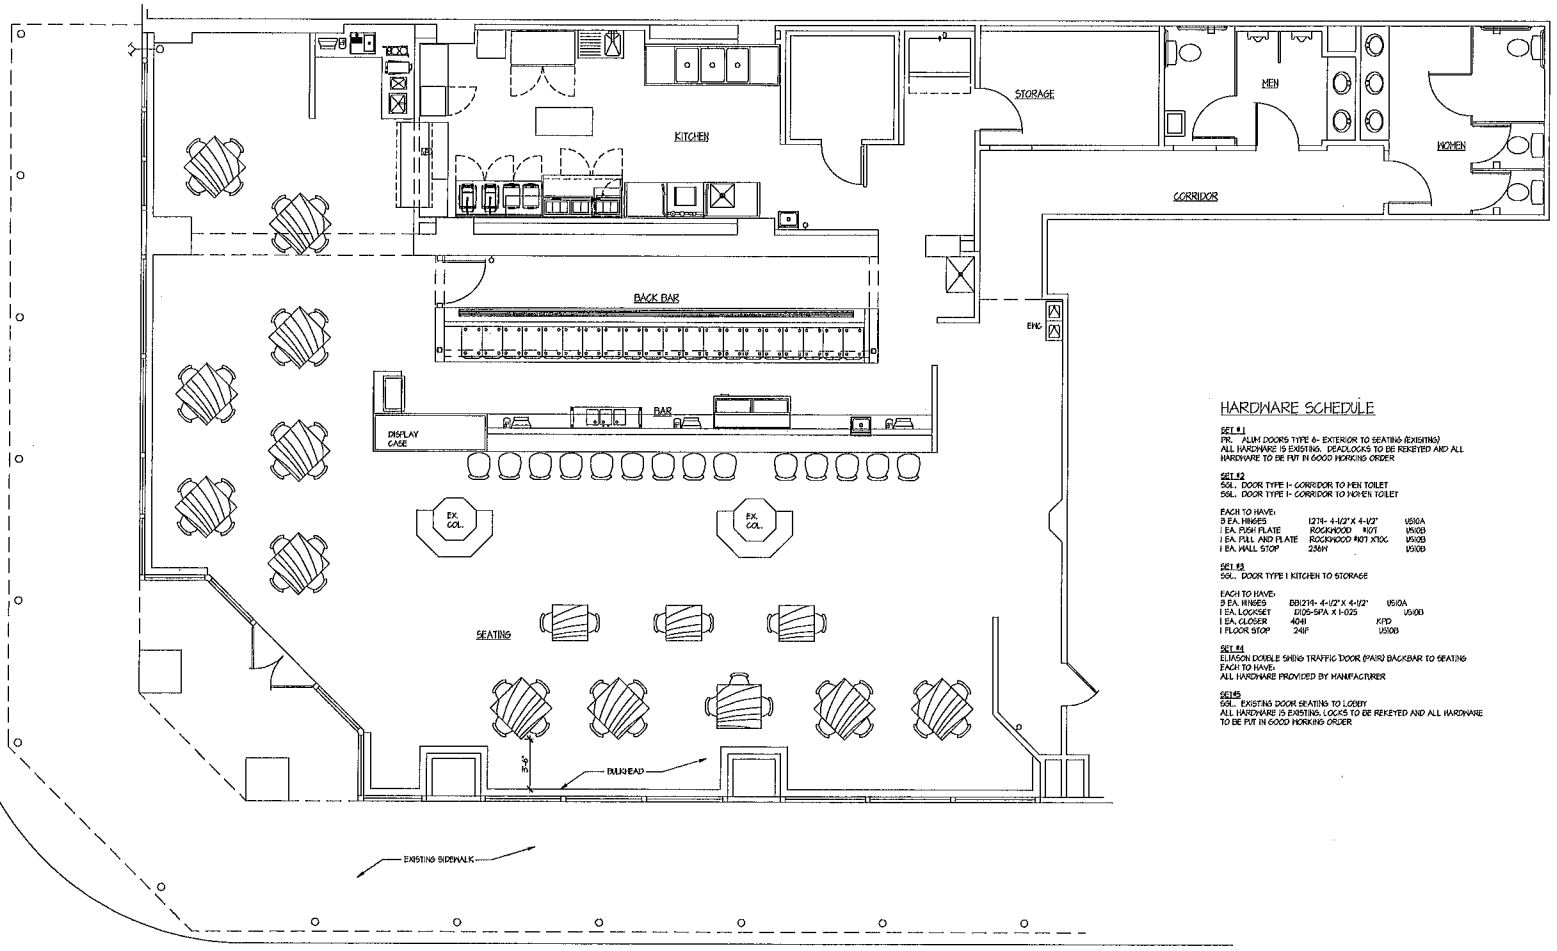

HARDWARE SCHEDULE

SET #1
PR. ALUM DOORS TYPE 6- EXTERIOR TO SEATING (EXISTING)
ALL HARDWARE IS EXISTING. DEADLOCKS TO BE REKEYED AND ALL HARDWARE TO BE PUT IN GOOD WORKING ORDER

SET #2
SGL. DOOR TYPE 1- CORRIDOR TO MEN TOILET
SGL. DOOR TYPE 1- CORRIDOR TO WOMEN TOILET

EACH TO HAVE:

3 EA. HINGES	1279- 4-1/2"X 4-1/2"	US10A
1 EA. PUSH PLATE	ROCKWOOD 107	US32D
1 EA. PULL AND PLATE	ROCKWOOD 107 X10C	US32D
1 EA. WALL STOP	236W	US32D

SET #3
SGL. DOOR TYPE 1 KITCHEN TO STORAGE

EACH TO HAVE:

3 EA. HINGES	BB1279- 4-1/2"X 4-1/2"	US10A
1 EA. LOCKSET	L9055-SPA X 1-025	US26D
1 EA. CLOSER	4041	KPD
1 FLOOR STOP	241F	US32D

SET #4
ELIMSON DOUBLE SWING TRAFFIC DOOR (PAIR) BACKBAR TO SEATING
EACH TO HAVE:
ALL HARDWARE PROVIDED BY MANUFACTURER

SET#5
SGL. EXISTING DOOR SEATING TO LOBBY
ALL HARDWARE IS EXISTING. LOCKS TO BE REKEYED AND ALL HARDWARE TO BE PUT IN GOOD WORKING ORDER

SEATING PLAN
SCALE: 1/4" = 1'-0"

Douglas B. Kearley, Architect, Inc.
Ten Wisteria Avenue
Mobile, Alabama 36607
Telephone: 251-473-7553

WET WILLIE'S
200 DAUPHIN STREET
MOBILE, ALABAMA 36602

FILE NO: 1608
DWG BY: HEUBACH
REVISIONS:

ISSUE DATE: 27 APRIL 2016

STATE OF ALABAMA
DOUGLAS BURTU KEARLEY
1908
Mobile, Alabama
REGISTERED ARCHITECT

SHEET NO:
A-4
SHEET OF

SOUTHERN DRAFTING SERVICES MOBILE, ALABAMA (251) 865-0888 DWG. FILE No. 160244 REVISED: 1/26/2016 DRAWN BY: HEUBACH PLOT SCALE: 1/4"=1'-0"