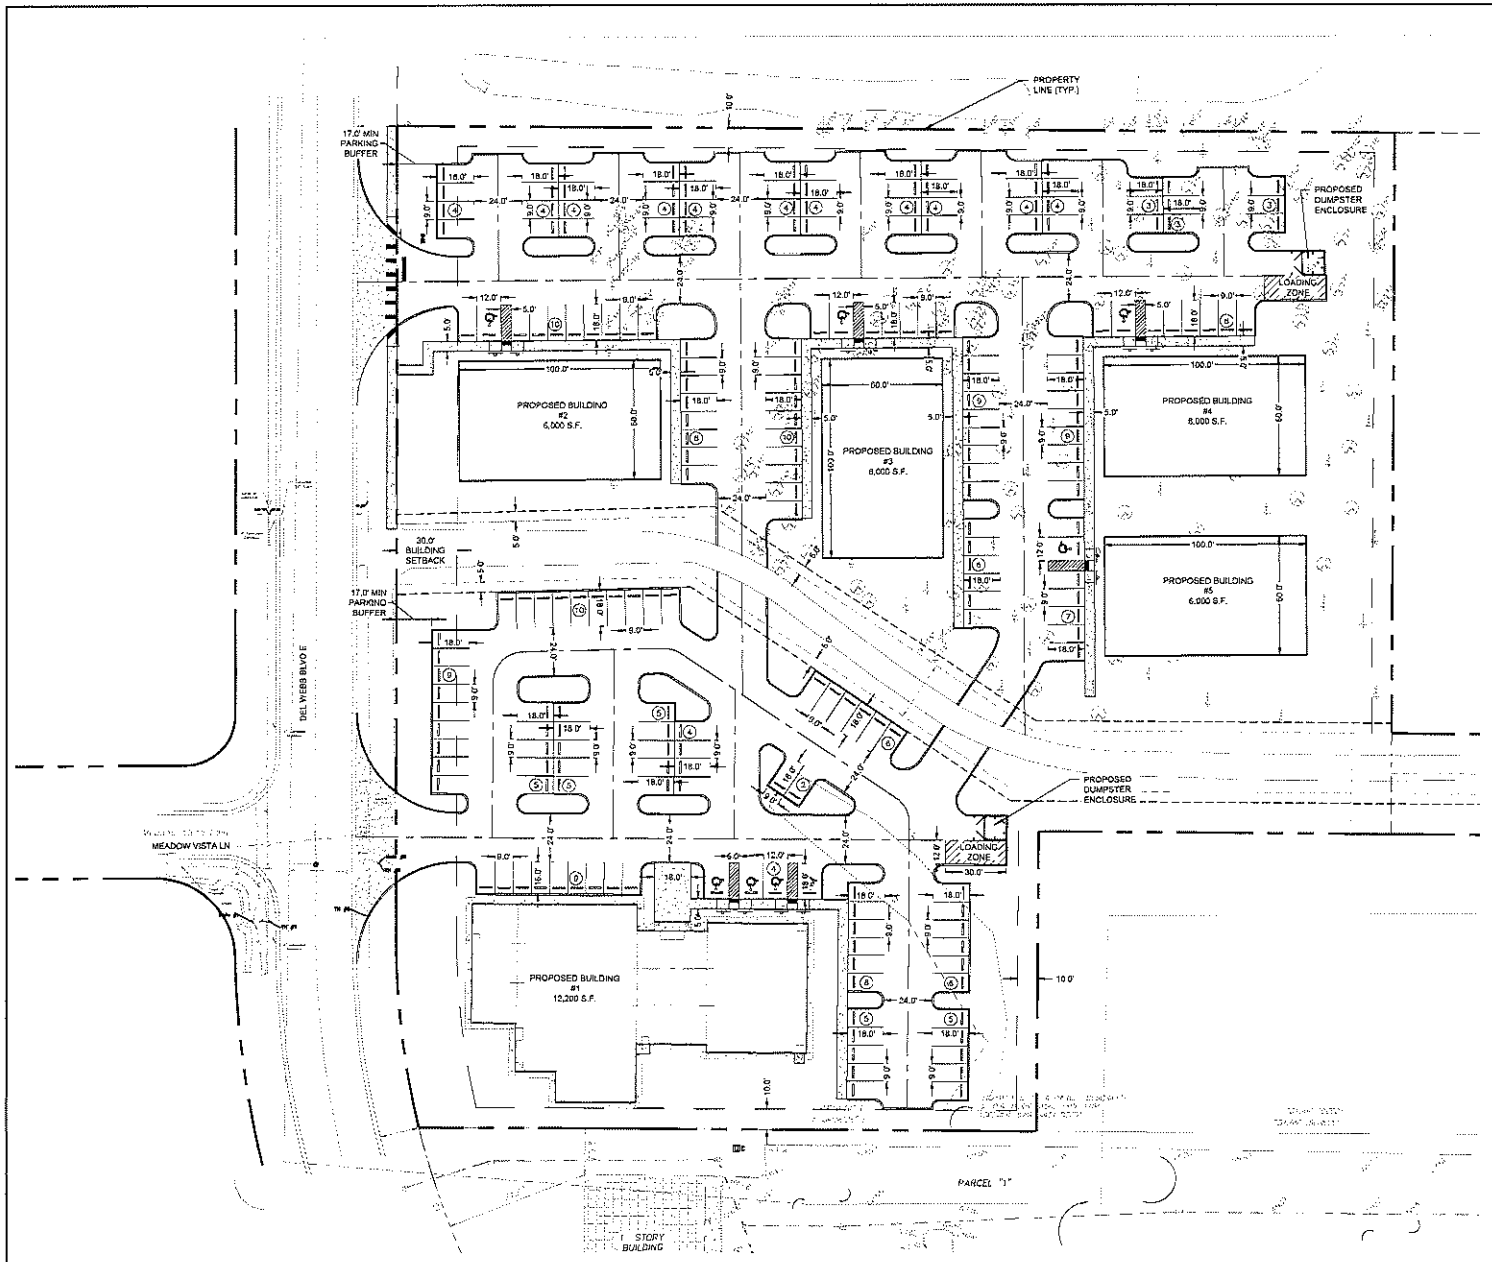

PARKING TABLE	
PROPOSED PARKING (NORTH SIDE)	125
PROPOSED PARKING (SOUTH SIDE)	81
TOTAL PARKING	206

SCALE: 1"=30'

Always call 811 two full business days before you dig to have underground utilities located and marked.

Sunshine811.com

KEMPTON RINARD
civil engineers + landscape architects

3242 Henderson Blvd., Suite 200
Tampa, Florida 33609
813-258-0055

www.orflorida.com

Engineering Business Certificate of Authorization No. 828775

Landscape Architecture Certificate of Authorization #LC26000267

PREPARED FOR:
COMMONWEALTH HOLDING COMPANY INC
1647 SUN CITY CENTER PLZ STE 204E
SUN CITY CENTER, FL 33573

PROJECT NAME:
COMMONWEALTH OFFICES

SHEET TITLE:
CONCEPT PLAN (OPTION 1C)

Revisions:

NO.	DATE	DESCRIPTION

PROJ NO: C20033.00
DATE: 07-22-21
DESIGNED: V.M.H. / E.D.M.
CHECKED: V.M.H. / J.R.

VICTOR M. HUGHES, P.E.
FL REG. NO. 56181
PROFESSIONAL ENGINEER

07/22/21

PLANS NOT VALID UNLESS DIGITALLY SIGNED OR SIGNED AND DATED, W/ A RAISED OR EMBOSSED SEAL

SHEET:

C1.0

ALL CONCEPTS, DESIGNS AND PLANS DEPICTED IN THIS PLAN ARE THE PROPERTY OF KEMPTON AND PA, AND SHALL NOT BE USED OR DISCLOSED IN ANY MANNER WHATSOEVER WITHOUT THE EXPRESS WRITTEN APPROVAL OF KEMPTON AND P.A.