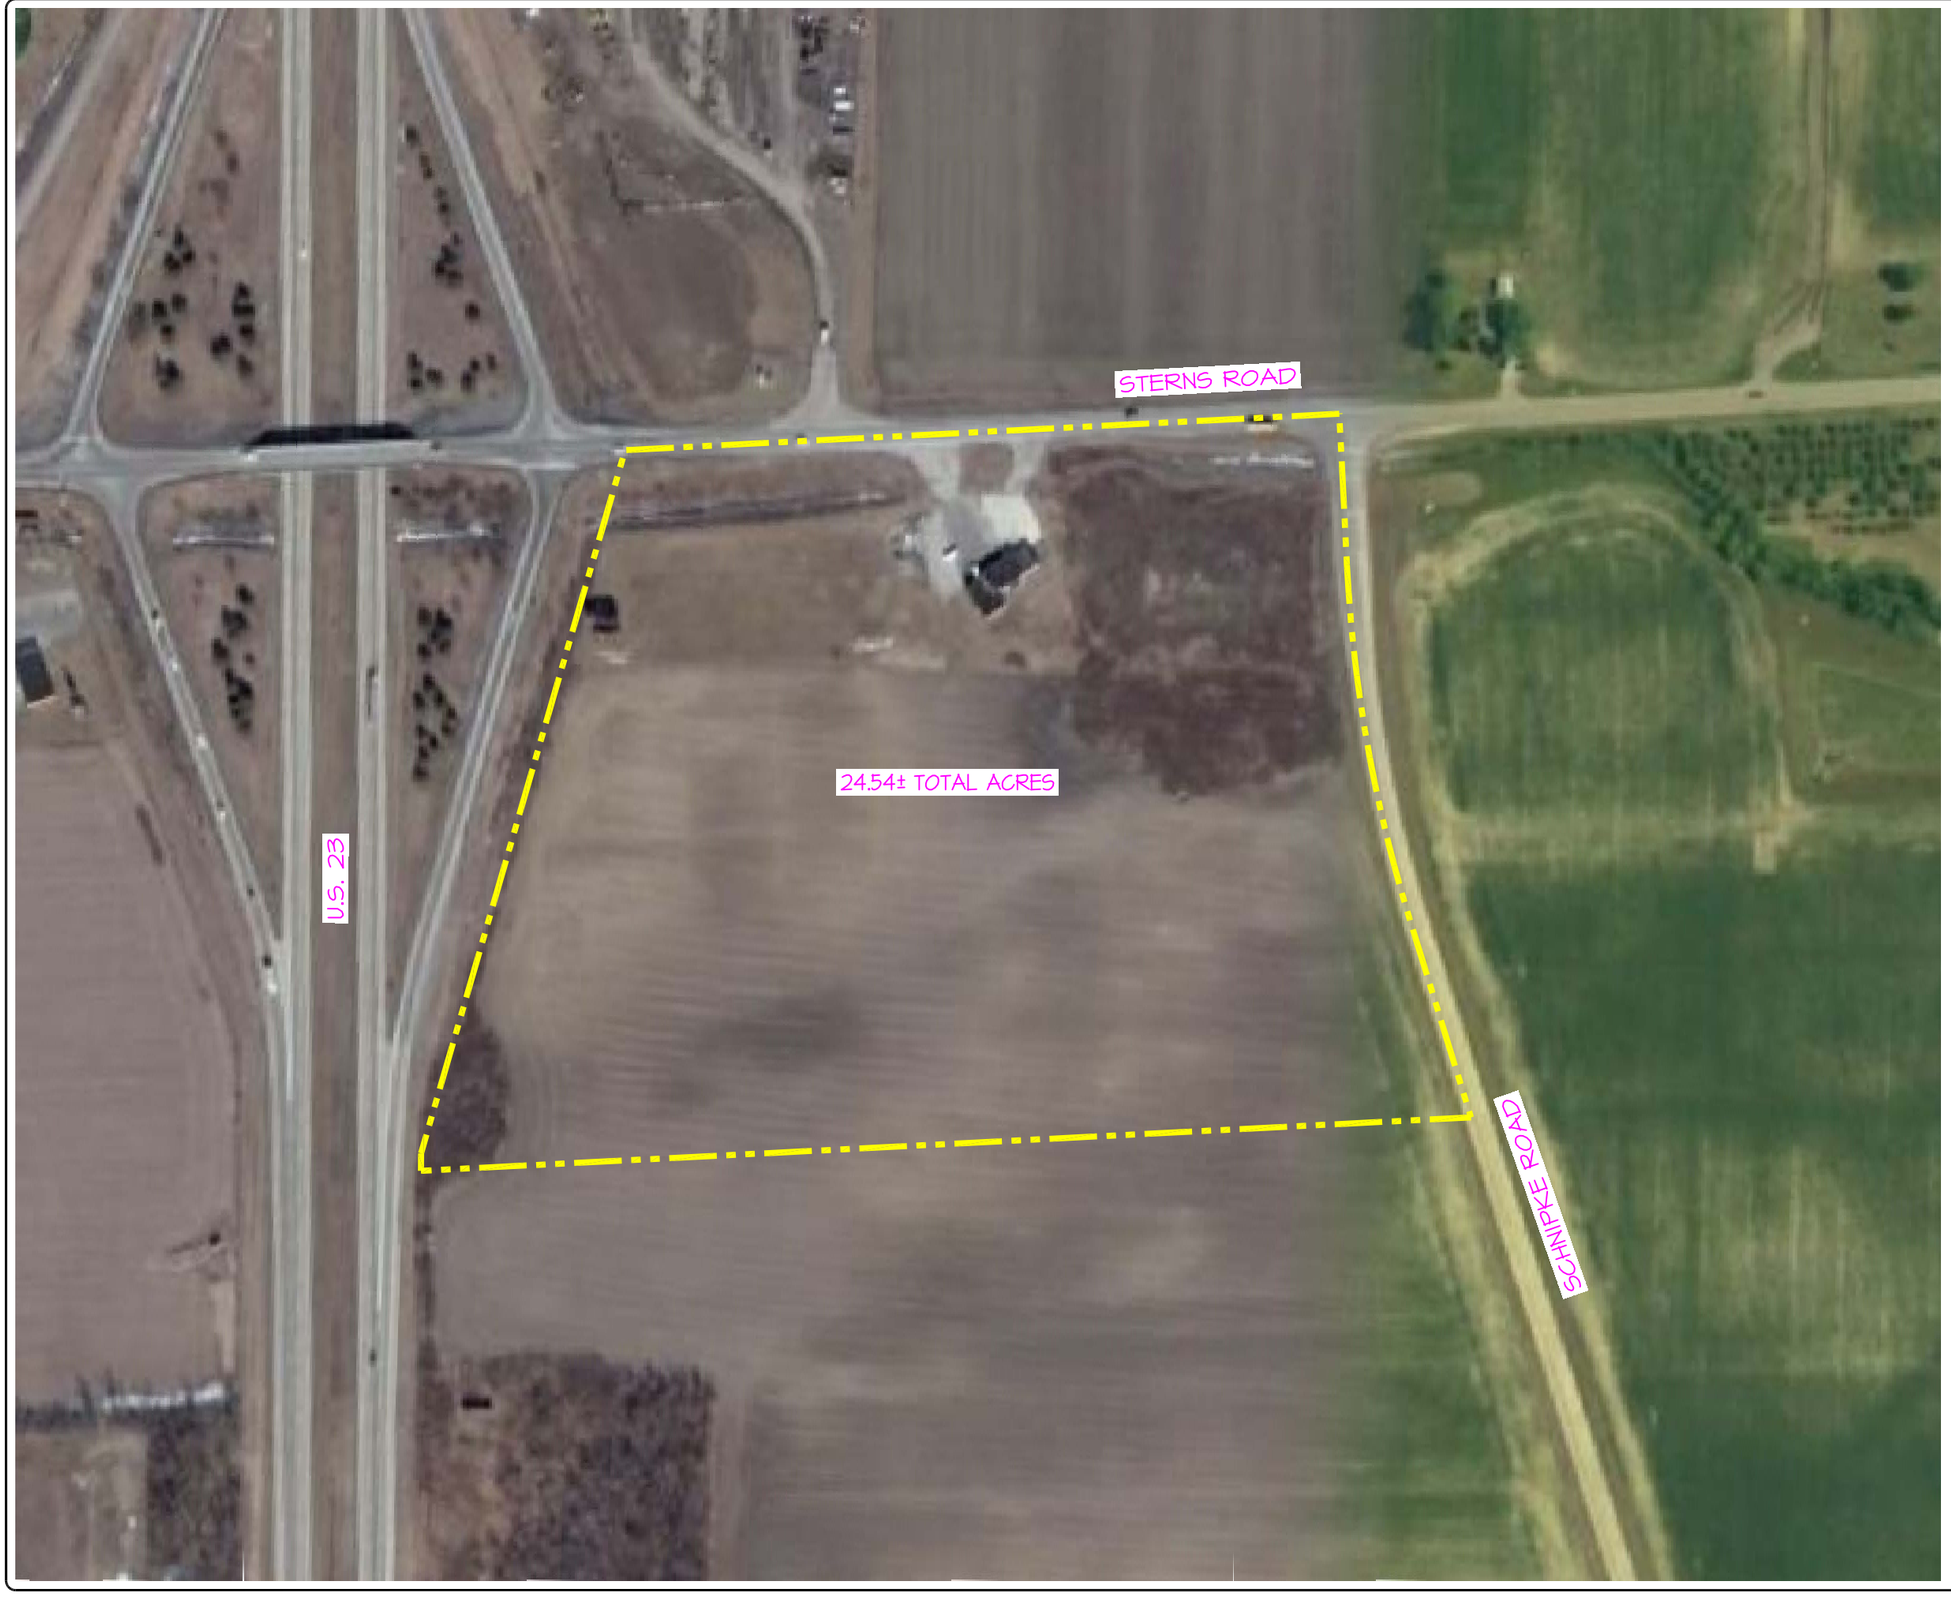

THIS DRAWING WAS CREATED WITH INFORMATION FROM:

ALTA SURVEY	X	Yes	2006
SITE PLAN	X	Yes	2007
AS-BUILT DRAWING		Yes	
BEARINGS/DISTANCE	X	Yes	2006
PLAT MAP		Yes	
SATTELITE IMAGE	X	Yes	2009
OTHER			

NOTES:

0 50' 100' 200'

SCALE: 1"=200'(11x17 PLAN SET)
SCALE: 1"=100'(22x34 PLAN SET)

SEAL

CONFIDENTIALITY AND COPYRIGHT NOTICE

UNAUTHORIZED USE, DISCLOSURE, OR COPYING OF THIS DRAWING IS PROHIBITED.

CONSTRUCTION DOCUMENTS THAT ARE DISTRIBUTED FOR BIDDING PURPOSES SHALL NOT BE RETURNED TO THE ARCHITECT AND SHALL BE DESTROYED WITHIN 30 DAYS AFTER THE BID OPENING BY THE PLAN HOLDER.

COPYRIGHT 2010

No.	REVISIONS/ SUBMISSIONS	DATE

DRAWN : rvp
REVISED :
PROJECT NO. :
CAD FILE :

PROJECT TITLE

Flying J Property
Whiteford, Michigan

DRAWING TITLE

DATE : August 2010

DRAWING No.