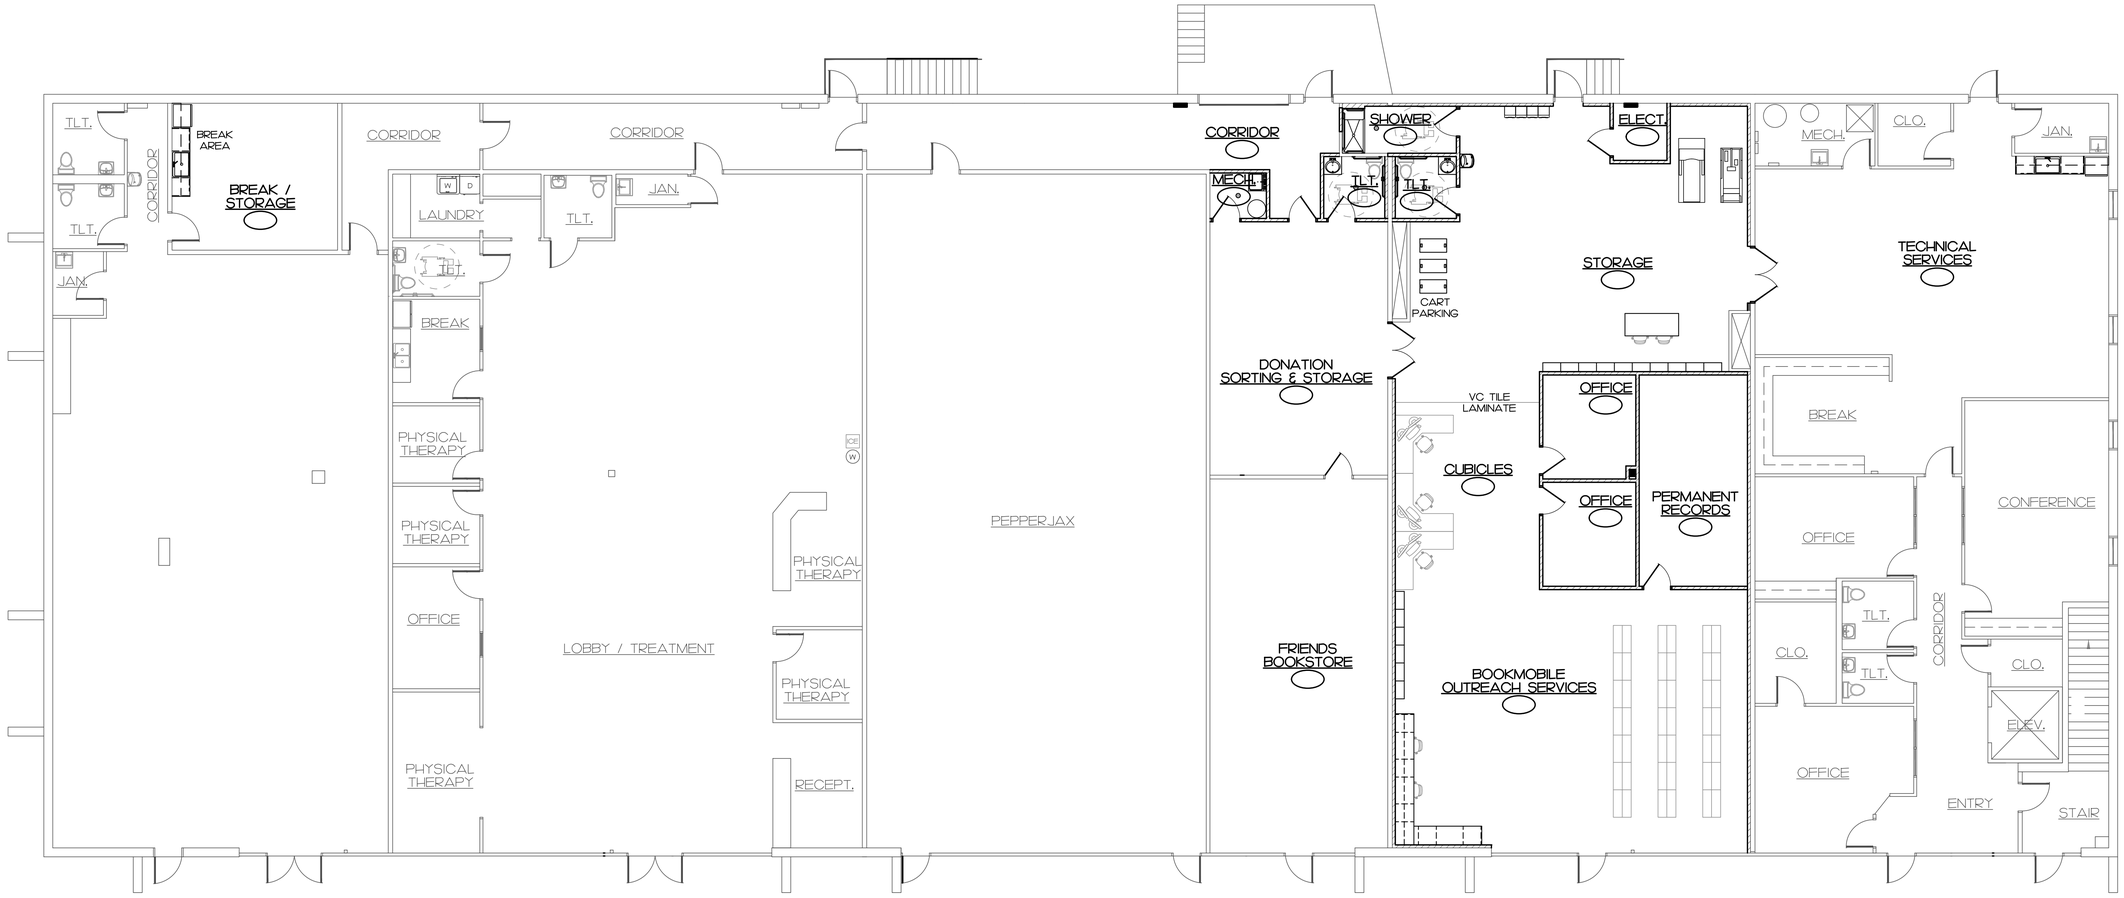

UPPER LEVEL FLOOR PLAN

1/8" = 1'-0"

CREAL CLARK & SEIFERT

ARCHITECTS / ENGINEERS, INC.

919 Corby Street • Saint Joseph, Missouri 64501

Phone: 816-364-2435 • Fax: 816-364-1273

FACILITY RENOVATIONS FOR

ROLLING HILLS LIBRARY

1904 NORTH BELT HIGHWAY

ST. JOSEPH, MISSOURI 64506

REVISIONS:	
1	
2	
3	
4	
DRAWN BY:	GOB
CHECKED BY:	GTS
DATE:	08/10/2016

PRELIMINARY NOT FOR CONSTRUCTION

PROJECT NUMBER: 16-XXX

SHEET NUMBER: A1.0

Path: D:\No Number Projects\16-XXX Rolling Hills Library\16-XXX-XX.dwg
Plotted by: CCS-0032
Plot Date: 8/10/2016 11:21:15 AM
Layout Name: A1.0