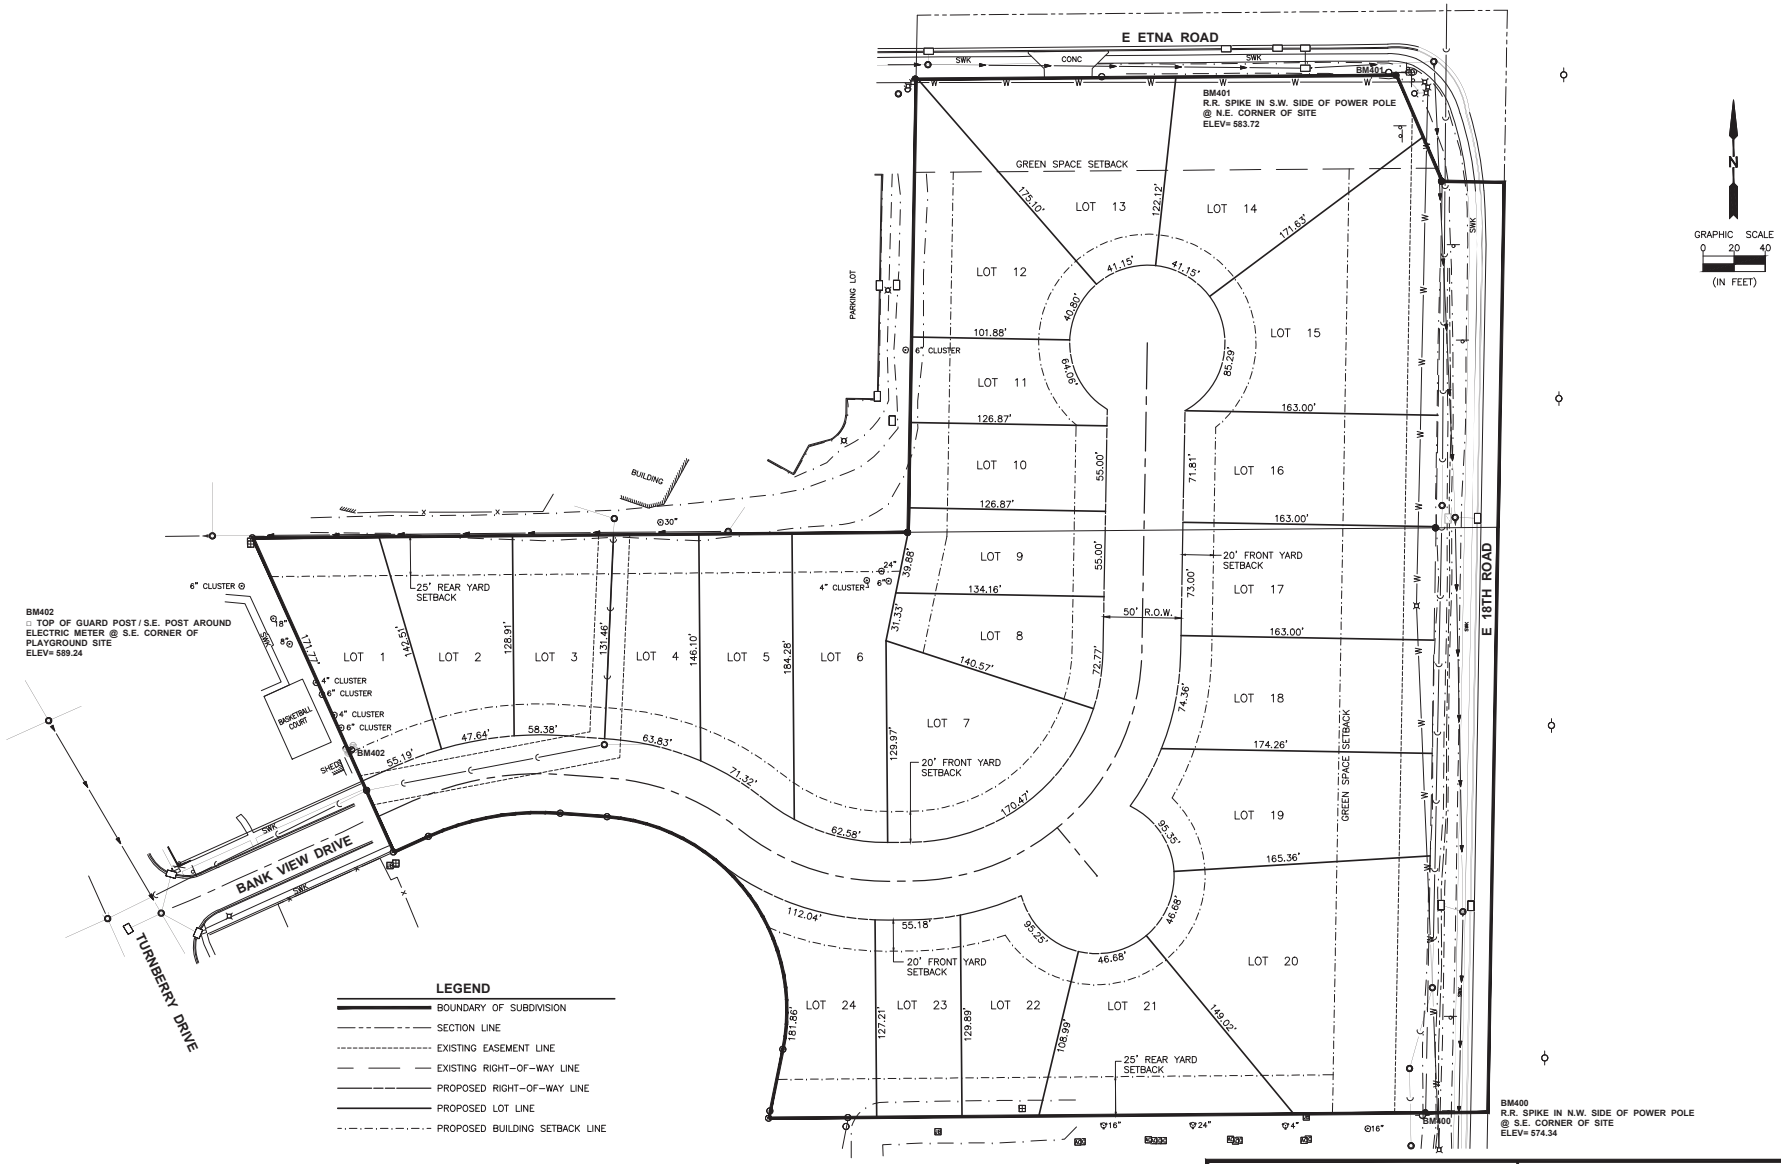

Chamlin & Associates
ENGINEERS • SURVEYORS • PLANNERS

4152 Progress Blvd
Peru, IL 61354
815.223.3344
www.chamlin.com

Professional Design Firm
License #184-001717

© Copyright 2025
All Rights Reserved

CONCEPT 1

PREPARED FOR:
CLIENT NAME

DATE:	11/13/2025
FIELDWORK:	
REVISED	
DRAWN BY:	DS
CHECKED BY:	MSR
JOB NUMBER:	7747.00
SHEET	1 OF 2

G:\Users\7\7747.00-Cannon Venture Farms-Sidell-Springfield\CADD\CONCEPT 1 - HDR-7747-00.dwg